


DRAWING LIST

- T-1 COVER SHEET
- T-2 TITLE SHEET
- A-0 BASEMENT PLAN
- A-1 FIRST FLOOR PLAN
- A-2 2ND FLOOR PLAN
- A-3 ELEVATIONS
- A-4 ELEVATIONS
- A-5 SECTIONS
- A-6 SECTIONS
- A-7 SCHEDULES
- A-8 DETAILS
- A-9 DETAILS
- S-0 FOUNDATION PLAN
- S-1 FIRST FLOOR FRAMING PLAN
- S-2 SECOND FLOOR FRAMING PLAN
- S-3 ROOF FRAMING PLAN
- S-4 FOUNDATION DETAILS
- S-N STRUCTURAL NOTES
- L-1 SCHEMATIC LANDSCAPE PLAN


MATERIAL SYMBOLS

	Acoustical Tile or Panel		Insulation, Rigid
	Aluminum		Mortar, Grout (Only at Smaller Scales)
	Brick		
Plan Section			
	Ceramic Tile (Only at Smaller Scales)		Plywood (Only at Smaller Scales)
	Concrete Cast-in-Place		Sand
	Earth		
	Fishing		Steel
	Glass (Only at Smaller Scales)		Wood Finish
	Gypsum Board		Wood Framing Continuous
	Insulation, Batt or Blanket		Wood Framing Interrupted Member
			Waterproofing

GRAPHIC SYMBOLS

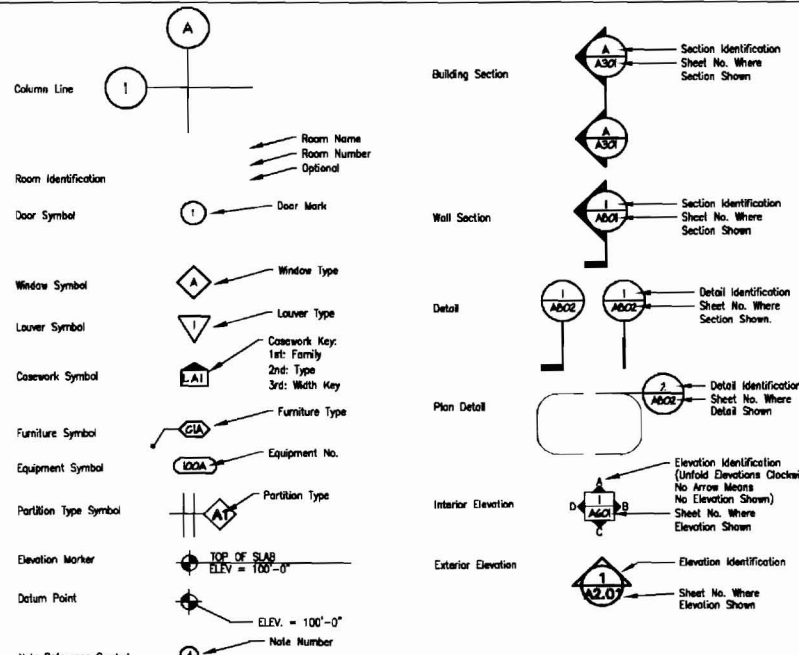


LINE DESIGNATIONS

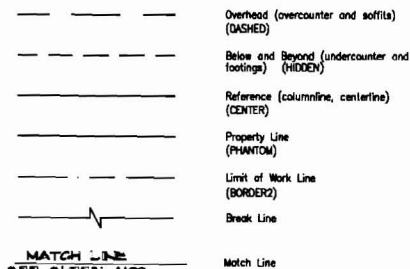


MISCELLANEOUS SYMBOLS



DOOR SYMBOLS

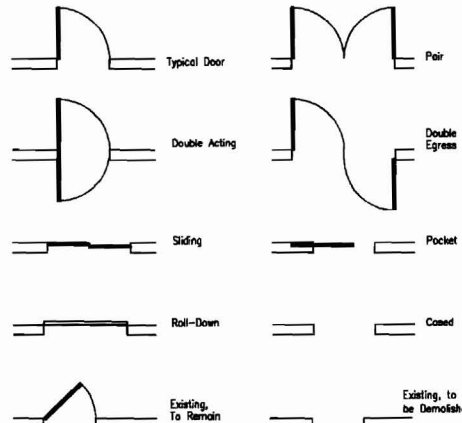


WALL SYMBOLIZATION

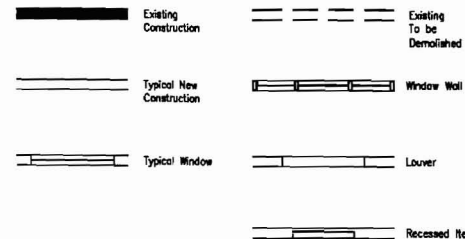

MISCELLANEOUS



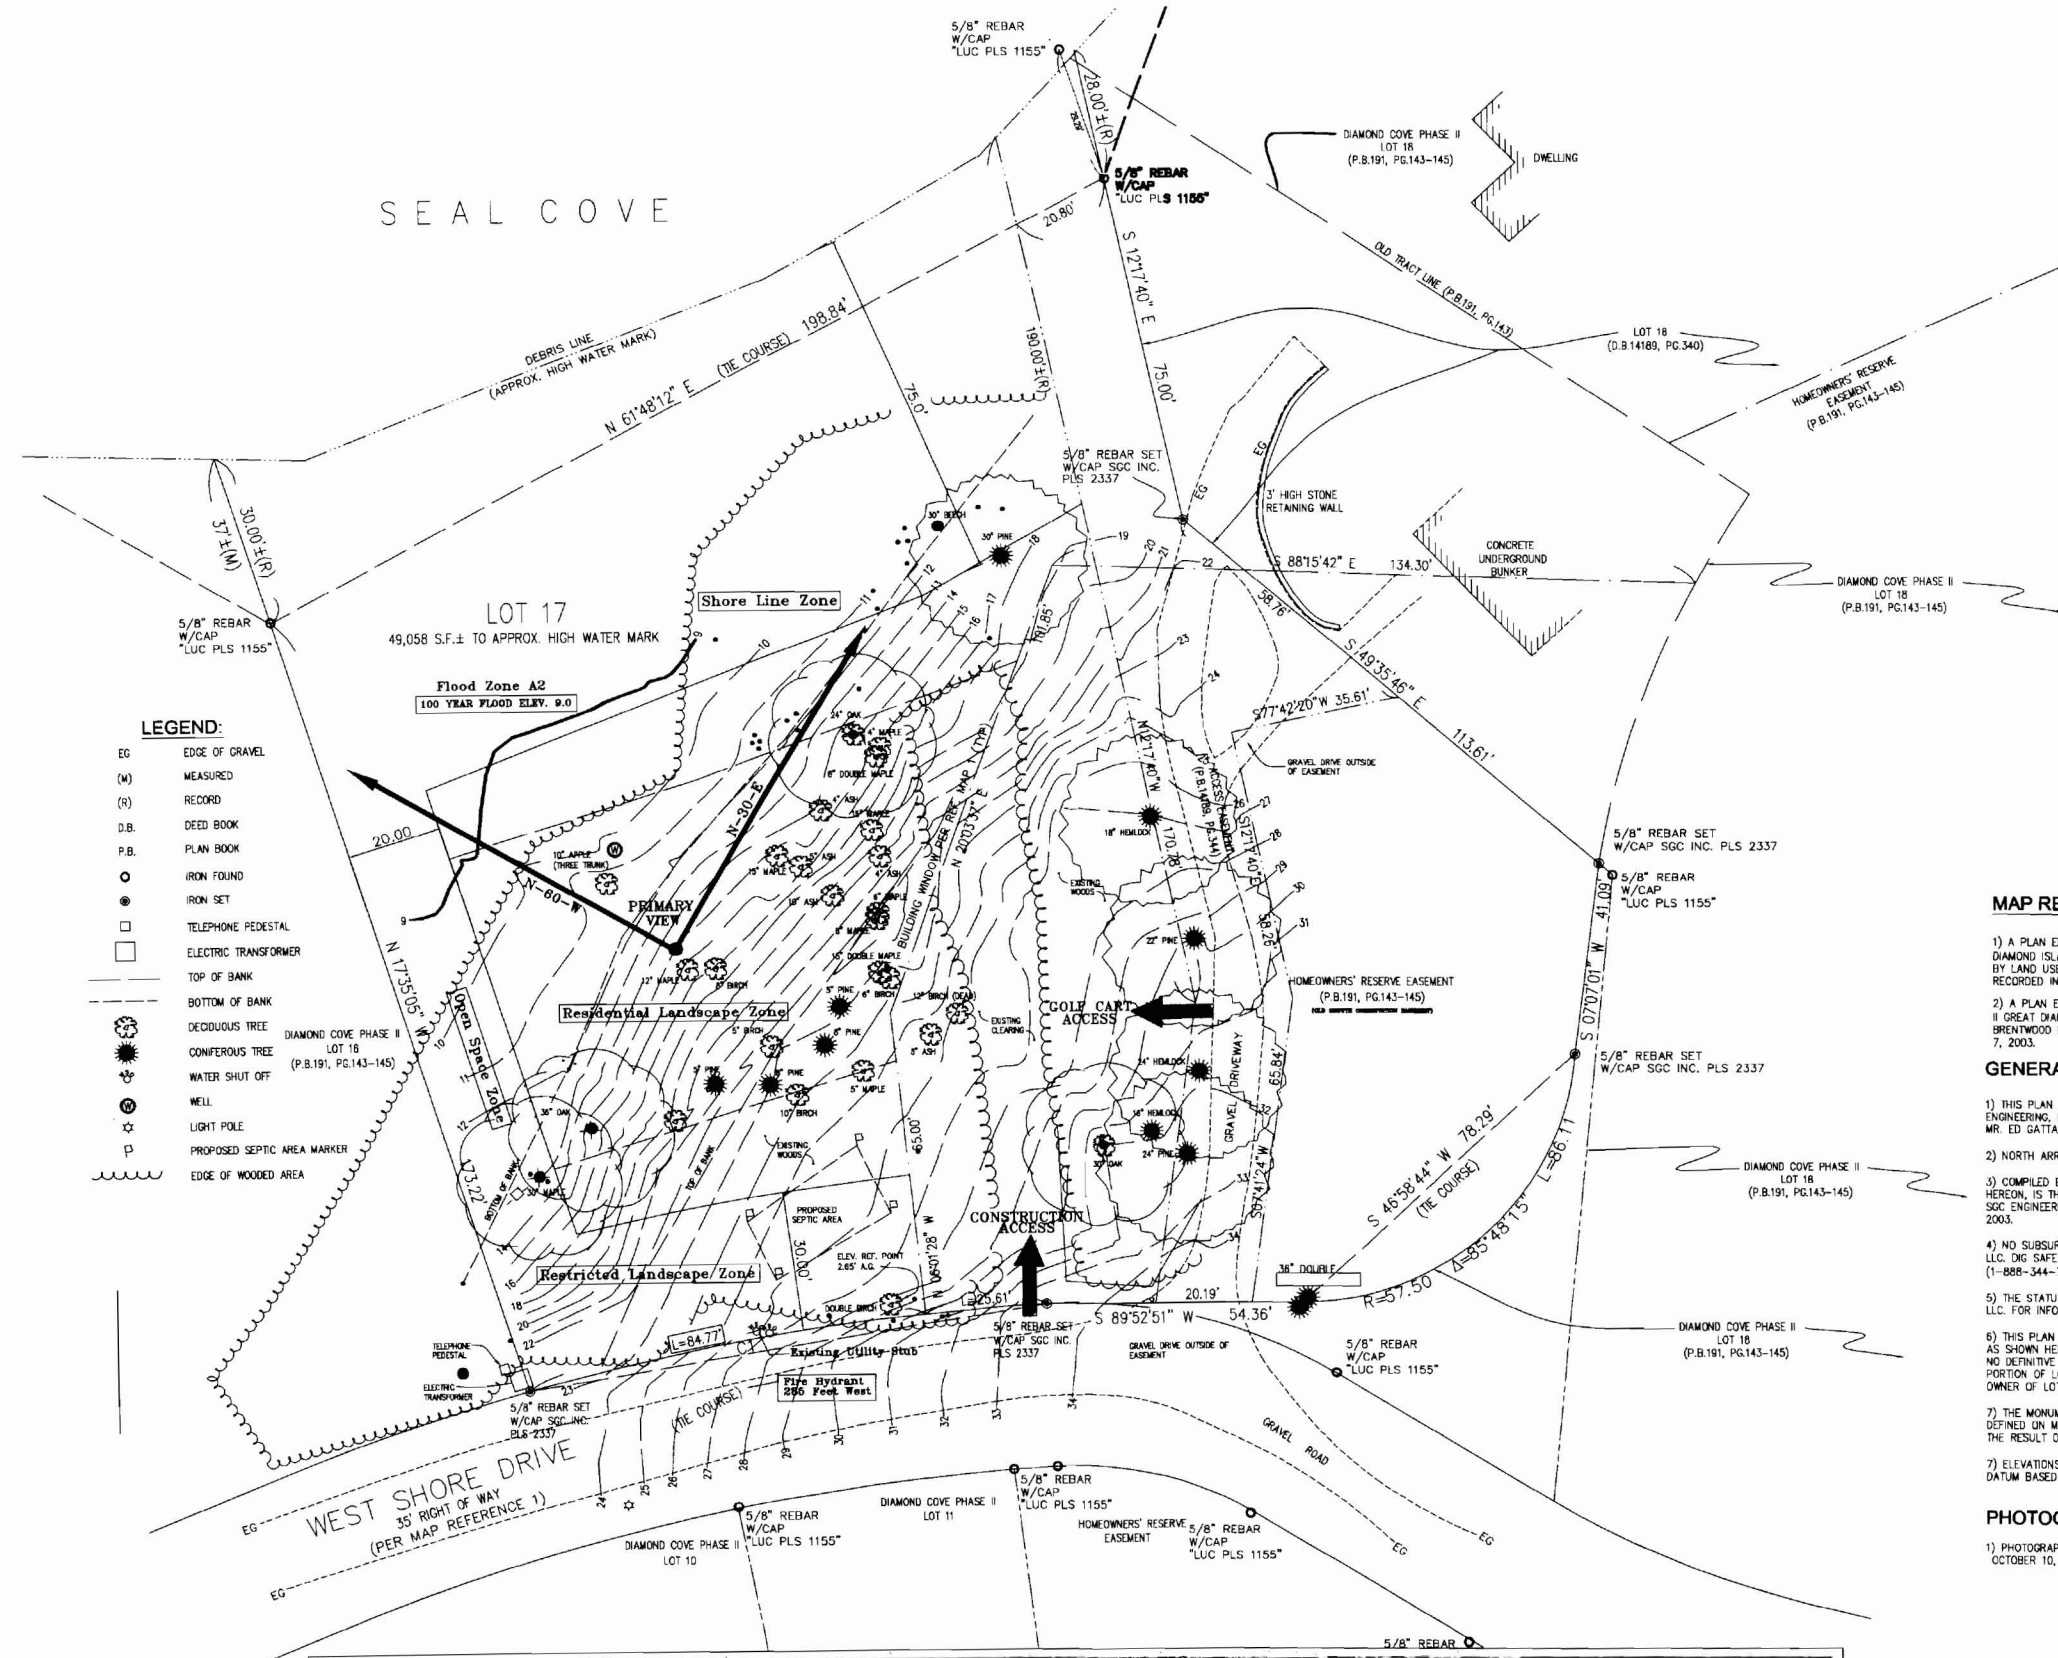

MAP REFERENCES:


- 1) A PLAN ENTITLED "AMENDED RECORDING PLAT DIAMOND COVE PHASE II GREAT DIAMOND ISLAND PORTLAND, MAINE," PREPARED FOR DIAMOND COVE ASSOCIATES, BY LAND USE CONSULTANTS, DATED SEPTEMBER 9, 1991, SHEET 1 OF 3, AND RECORDED IN PLAN BOOK 191 PAGE 143.
- 2) A PLAN ENTITLED "LIMITED EXISTING CONDITIONS SURVEY DIAMOND COVE PHASE II GREAT DIAMOND ISLAND PORTLAND, MAINE," PREPARED FOR ED GATTA, BRENTWOOD NH, BY S.G.C. ENGINEERING LLC, WESTBROOK, MAINE, DATED NOVEMBER 7, 2003.

GENERAL NOTES FROM MAP REFERENCE 2

- 1) THIS PLAN AND ALL WORK ASSOCIATED WITH IT WAS PERFORMED BY SGC ENGINEERING, LLC PURSUANT TO A PROFESSIONAL SERVICES CONTRACT BETWEEN MR. ED GATTA AND SGC ENGINEERING, LLC DATED MAY 2, 2003.
- 2) NORTH ARROW, AS SHOWN HEREON, IS REFERENCED TO MAP REFERENCE 1.
- 3) COMPILED BOUNDARY, PLANIMETRIC, & TOPOGRAPHIC INFORMATION, AS SHOWN HEREON, IS THE RESULT OF AN ON-THE-GROUND FIELD SURVEY PERFORMED BY SGC ENGINEERING, LLC BETWEEN MAY 16, 2003 & JUNE 2, 2003 & NOVEMBER 6, 2003.
- 4) NO SUBSURFACE INVESTIGATION HAS BEEN PERFORMED BY SGC ENGINEERING, LLC. DIG SAFE SHOULD BE CONTACTED PRIOR TO ANY EXCAVATION (1-888-344-7233).
- 5) THE STATUS OF THIS WAY HAS NOT BEEN DETERMINED BY SGC ENGINEERING, LLC. FOR INFORMATION REGARDING THE STATUS SEE MAP REFERENCE 1.
- 6) THIS PLAN IS NOT THE RESULT OF A BOUNDARY SURVEY AND PROPERTY LINES AS SHOWN HEREON WERE COMPILED FROM AND BASED UPON MAP REFERENCE 1. NO DEFINITIVE BOUNDARY SURVEY HAS BEEN PERFORMED AT THIS TIME. A PORTION OF LOT 17 AS SHOWN ON REFERENCED MAP 1 WAS CONVEYED TO THE OWNER OF LOT 18 IN DEED BOOK 14189, PAGE 340.
- 7) THE MONUMENTS SET, AS SHOWN HEREON, WERE SET PER THE RECORD AS DEFINED ON MAP REFERENCE 1 AND DEED BOOK 14189, PAGE 340, AND ARE NOT THE RESULT OF A BOUNDARY SURVEY.
- 7) ELEVATIONS AS SHOWN HEREON ARE REFERENCED TO NGVD 29 VERTICAL DATUM BASED ON GPS OBSERVATION PERFORMED ON APRIL 20, 2002.

PHOTOGRAPHY

- 1) PHOTOGRAPHY AND SITE OBSERVATIONS BY F.A. CUSHING ON OCTOBER 10, 2003.

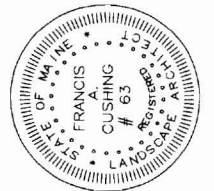



F.A. Cushing, Inc.
Master Planning
Landscape Architecture
52 Denham Lane
Bowdoinham, Maine 04008
Tel. (207)866-3638 Fax. (207)866-5697

REVISIONS	
NO.	DESCRIPTION

EDWARD GATTA RESIDENCE
LOT 17 WEST SHORE DRIVE
DIAMOND COVE, PORTLAND, MAINE

DRAWINGS THIS SHEET	
SITE ANALYSIS	

NUMBER	DATE
XXXXX	04.23.04
DRAWN	CHECKED
FAC	FAC

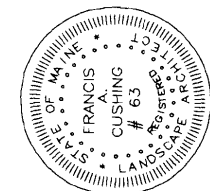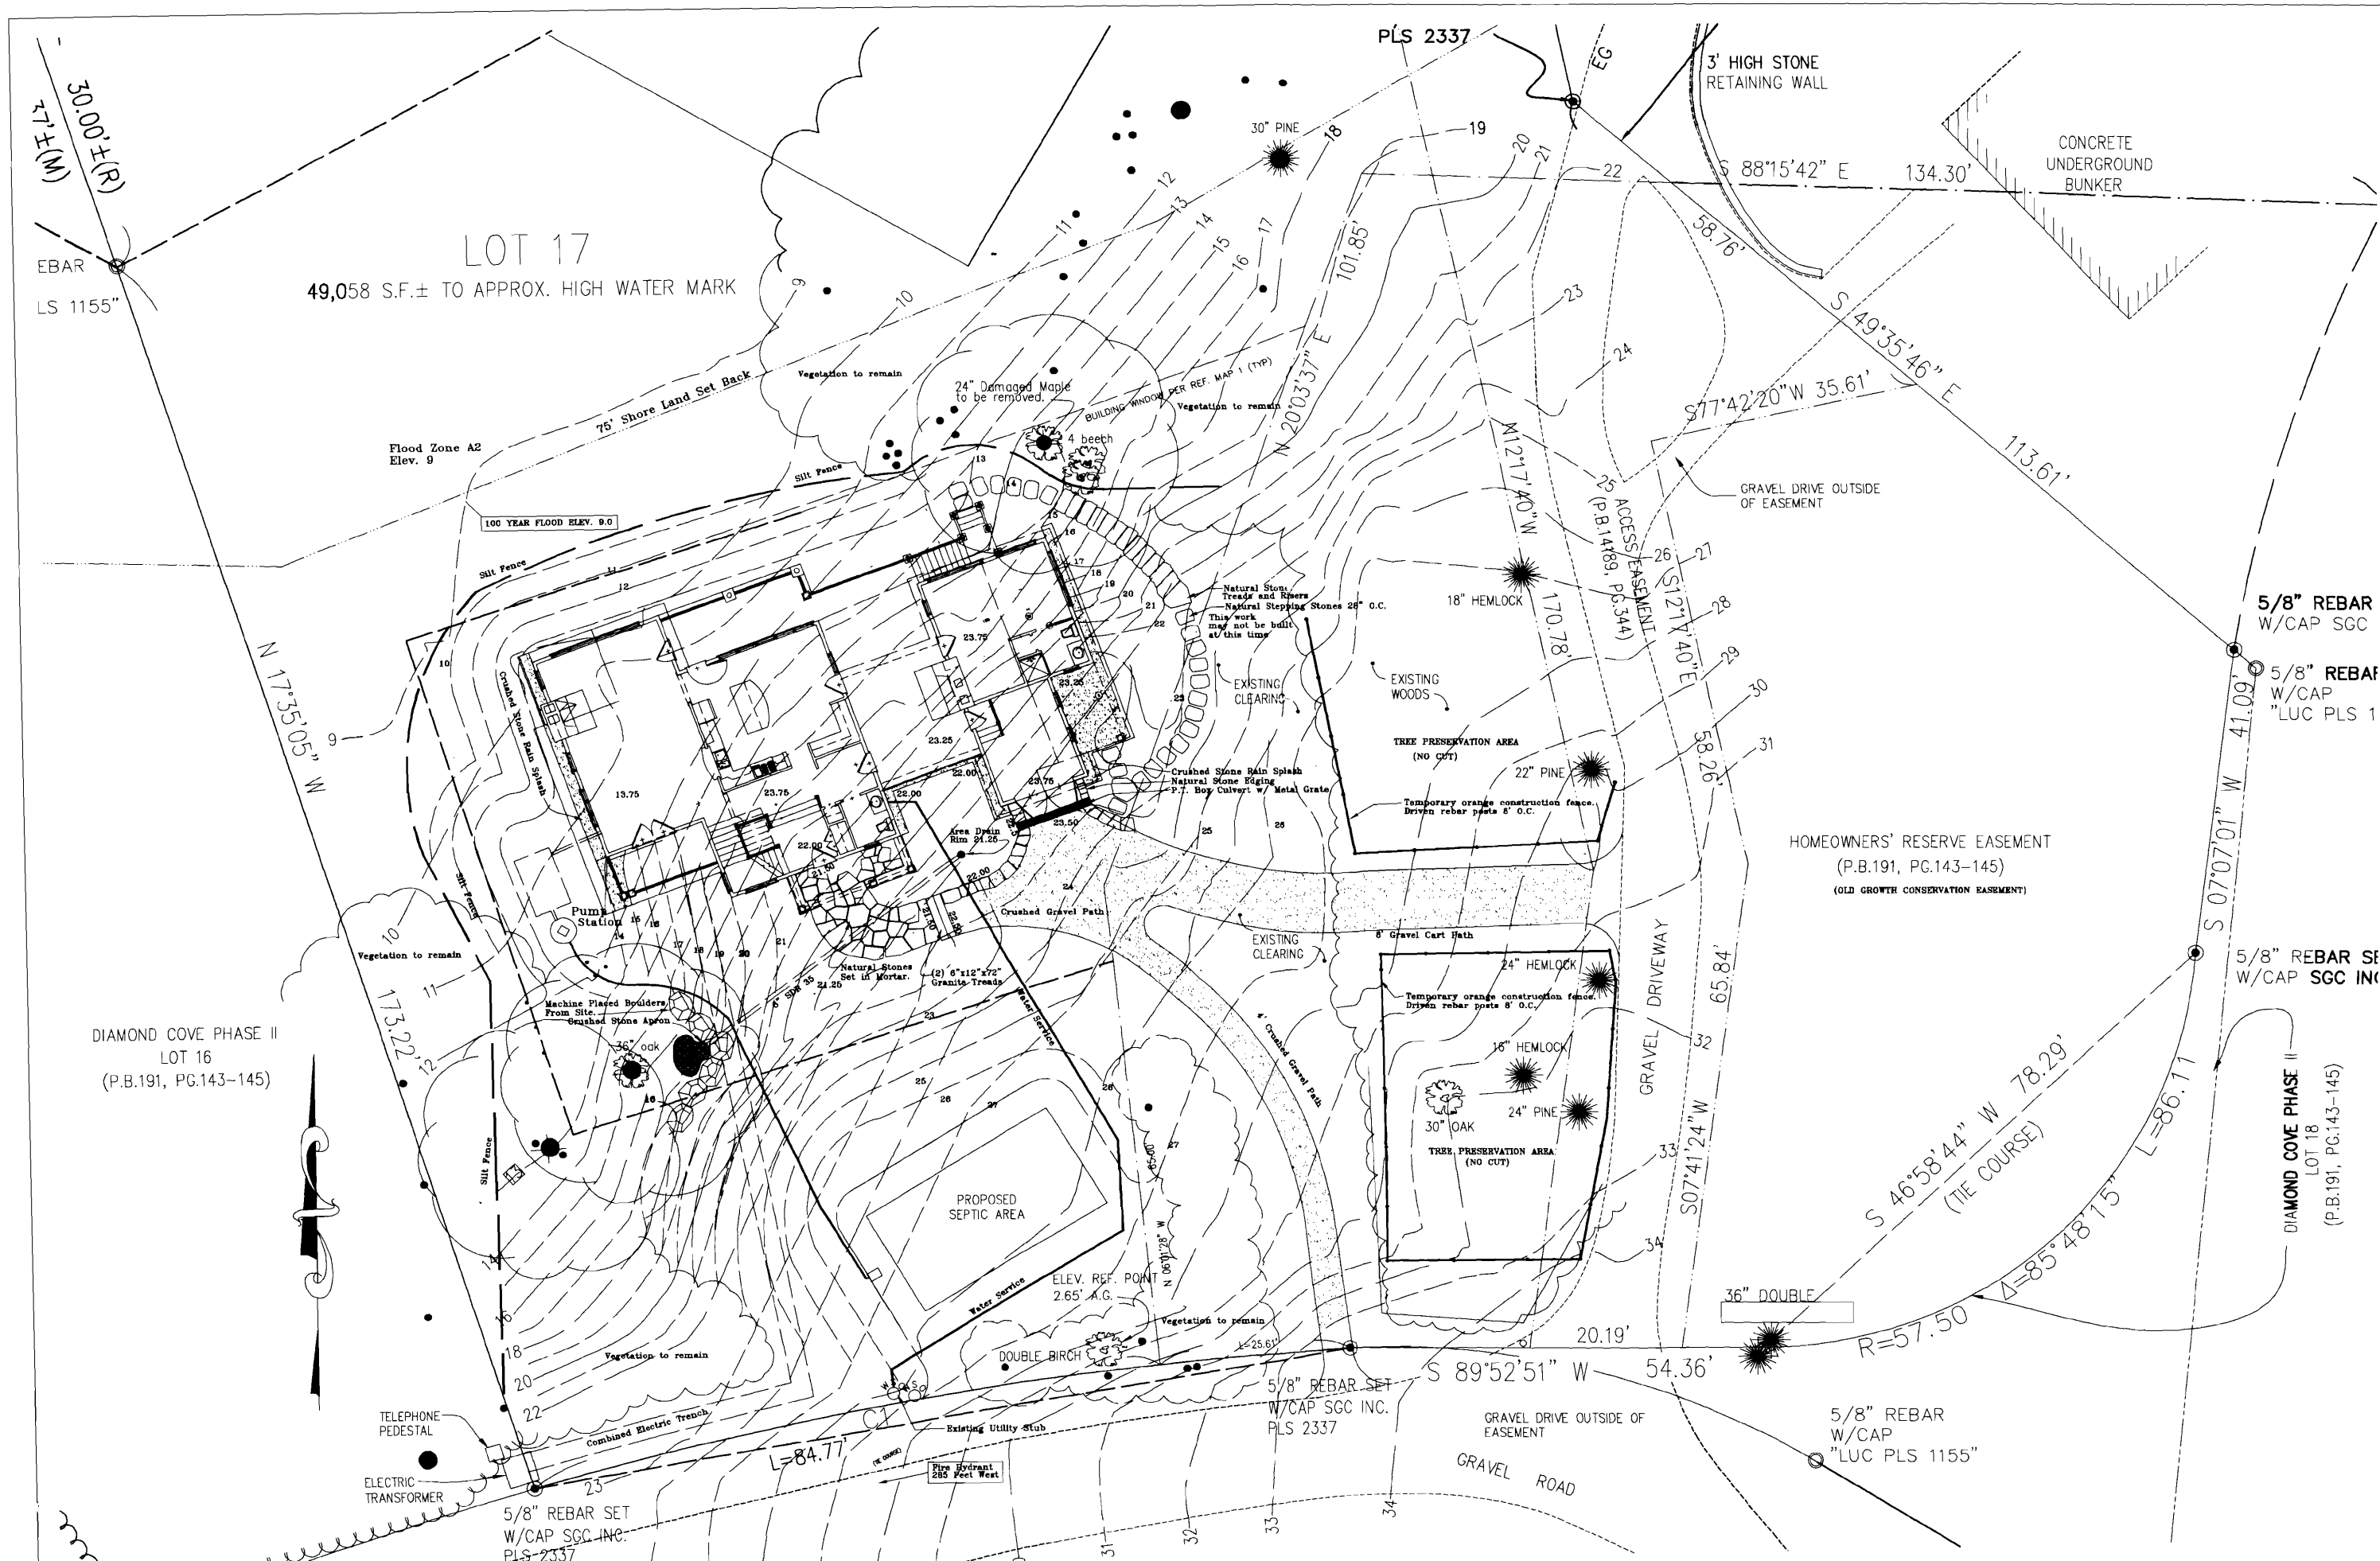

F.A. Cushing, Inc.
Master Planning
Landscape Architecture
52 Denham Lane
Bowdoinham, Maine 04008
Tel. (207) 469-3639 Fax. (207) 469-3607

NO.	DATE	REVISIONS	DESCRIPTION

EDWARD GATTA RESIDENCE
LOT 17 WEST SHORE DRIVE
DIAMOND COVE, PORTLAND, MAINE

DRAWINGS THIS SHEET	
SITE PLAN	
NUMBER	DATE
XXXXX	04.23.04
DRAWN	CHECKED
FAC	FAC



PLANTING NOTES

1. Composted bark mulch shall be spread on all shrub beds and tree pits 3" deep but not touching the trunk.
2. Plant material shall conform in all ways to the minimum standards set forth in The American Standards for Nursery Stock, published by the American Association of Nurserymen, 230 Southern Building, Washington, D.C. The following sections shall apply: Section 1, Section 2, Section 3, Section 5, and Section 11.
3. No fertilizer shall be applied to new plantings. Only Super-Phosphate may be used to promote rooting. See the maintenance plan for subsequent fertilizing requirements.
4. Any substitute for plant material species or size must be consulted with and approved by the Landscape Architect. The plant schedule shall have precedence over any conflicts with plant quantities on the plan. Notify the Landscape Architect of any conflict.
5. All grading and construction must be complete before planting can be installed.
6. All areas disturbed by construction and those areas indicated as lawn shall be loam spread to a depth of 4" and shall be seeded.
7. Seeding shall be performed in accordance with M.D.O.T. specifications section 618.09 method one or method two. Lime: 3 tons/acre. Fertilizer: 10-10-10, 14 lbs./1,000 sq. ft. Seeding shall be performed April 15th-June 15th or August 15th-October 1st.
8. **Seed Mix One** shall be: Allen, Sterling & Lathrop "Tuffturf", 70% Diamond Tall Fescue, 20% Pleasure Olus Perennial Ryegrass, 10% Baron Kentucky Bluegrass. Seeding rate shall be 7-lbs./1,000 sq. ft. **Seed Mix Two** shall be: Wildflower Meadow: (SEED) *Festuca ovina* Sheep Fescue; sow at a rate of 12 oz. per 1,000 sqft. *Trifolium repens* White Clover; sow at a rate of 1/2 oz. per 1,000 sqft. (FLOWERS) *Achillea millefolium* Yarrow, *Aquilegia canadensis* Columbine, *Asclepias tuberosa* Butterfly Milkweed, *Aster novae-angliae* New-England Aster, *Baptisia australis* Wild Indigo, *Boltonia asteroides* False Aster, *Chrysanthemum leucanthemum* Oxeye Daisy, *Digitalis purpurea* Foxglove, *Echinacea purpurea* Purple Coneflower, *Lupinus perennis* Lupine, *Monarda fistulosa* Bergamot, *Papaver orientale* Oriental Poppy, *Rudbeckia hirta* Black-Eyed Susan, *Salvia officinalis* Sage; sow at a rate of 1/3 oz. each per 1,000 sqft. or 4 oz. per 1,000 sqft. in combination
9. All areas to be seeded shall be mulched. Mulch shall be long fiber hay or straw and spread at a rate of two ton/acre.
10. The Landscape Architect shall approve plant spacing prior to planting.
11. Installation of plant material and lawns shall be in accordance with part 1, 2, 3 and 4 of the Maine Nurserymen's Association Landscape Contract Specifications, Dec. 1989. Evergreen trees 8" and taller must be staked.

Date: APRIL 24, 2004
Client Name: Ed Gatta
Address: Lot 17 Great Diamond Island, Portland, Maine
Project Name:

PLANT SCHEDULE

P.L.O.	BOTANICAL NAME	COMMON NAME	QTY	SIZE
Trees:				
APC	<i>Abies concolor</i>	White Fir	2	6/7
ABV	<i>Abies veitchii</i>	Veitch Fir	3	6/7
BPB	<i>Betula papyrifera</i> 'Renaissance Refl'	Renaissance Refl. Birch	8	6/8' compact
BPW	<i>Betula platypholia</i> 'Whitespire'	Japanese white birch	5	8/10
CKC	<i>Coronilla kousa</i> 'Chionensis'	Chinese Dogwood	1	2" cal
PCD	<i>Picea glauca</i> 'Pineola'	Black Hills Spruce	2	5-6'
PCP	<i>Picea pungens</i> 'Glaucia'	Colorado Blue Spruce	6	5/6'
PHC	<i>Pinus contorta</i>	Swamp Pine	1	6/7'
SCV	<i>Sciadopitys verticillata</i>	Umbrella Pine	1	5/6'
123	SAMPLE	SAMPLE	1	1
Shrubs:				
CAB	<i>Comus alba</i> 'Bathale'	White Halo Dogwood	8	2-3'
EPG	<i>Eucornus fortunei</i> 'Greenland'	Greenland Euonymus	2	#8
HAB	<i>Hydrangea arborescens</i> 'Raietata'	Raietata Smooth Hydrangea	2	#9
HAP	<i>Hydrangea arborescens</i> 'petalalis'	Climbing Hydrangea	1	#3
HME	<i>Hydrangea macrophylla</i> 'Endless Summer'	Endless Summer Blue Hydrangea	4	#6
HPU	<i>Hydrangea paniculata</i> 'Unique'	Panicle Hydrangea	3	4'
IBP	<i>Ilex meserveae</i> 'Blue Princess'	Blue Princess Holly (Female)	5	3/4'
IGS	<i>Ilex glabra</i> 'Shamrock'	Shamrock Inkberry	6	2-2 1/2'
JCP	<i>Juniperus communis</i> 'Pencil Point'	Pencil Point Juniper	1	4/5'
JYG	<i>Juniperus virginiana</i> 'Grey Owl'	Grey Owl Juniper	4	#9
PAE	<i>Picea abies</i> 'Pendula'	Swamp Spruce	1	#10
RCB	<i>Rosa 'Charles Aznavour'</i>	Deep Pink Shrub Rose	1	#3
SVC	<i>Swida vulgaris</i> 'Charles Job'	Charles Job Yew	3	4-5' high
TCG	<i>Thuja cuspidata</i> 'Greenwave'	Greenwave Japanese Yew	3	1.5-2'
123	SAMPLE	SAMPLE	1	1

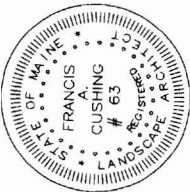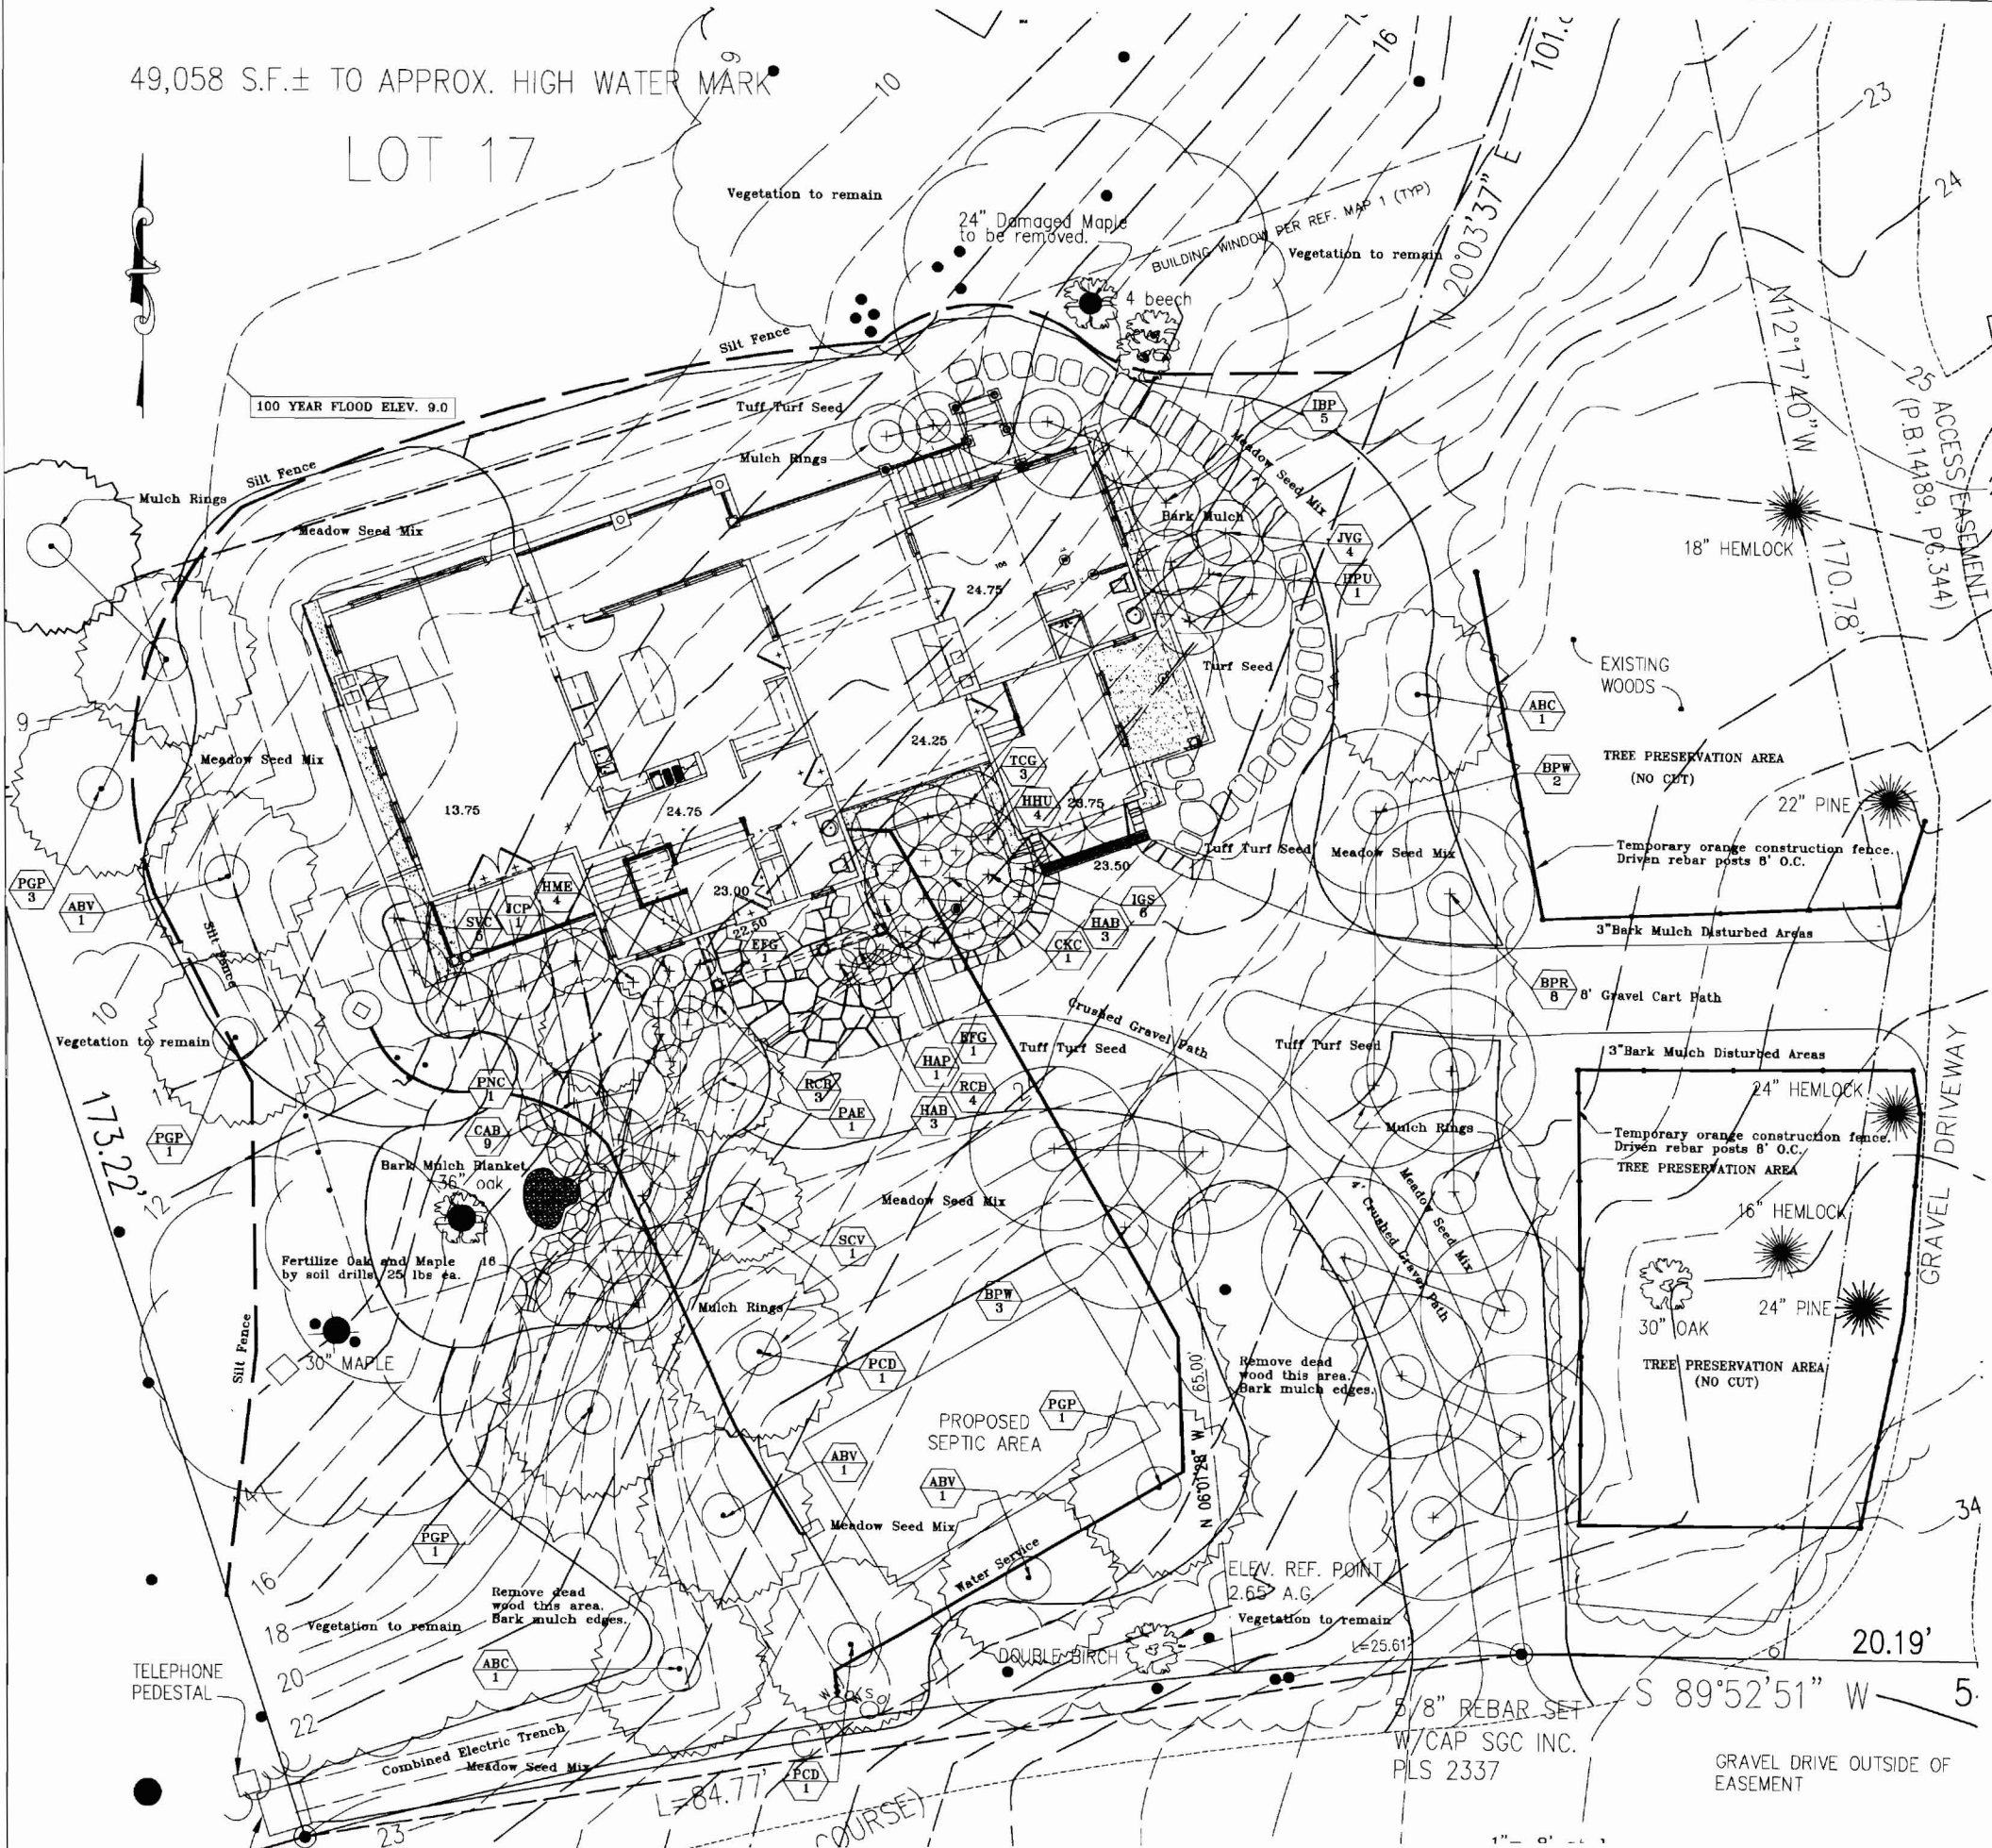

F.A. Cushing, Inc.
Master Planning
Landscape Architecture
52 Denham Lane
Bowdoinham, Maine 04008
Tel: (207) 668-3889 Fax: (207) 668-3597

NO.	DATE	REVISIONS	DESCRIPTION








EDWARD GATTA RESIDENCE
LOT 17 WEST SHORE DRIVE
DIAMOND COVE, PORTLAND, MAINE

DRAWINGS THIS SHEET

LANDSCAPE PLAN

NUMBER	DATE
XXXXX	04.23.04
DRAWN	CHECKED
FAC	FAC

WALL TYPES

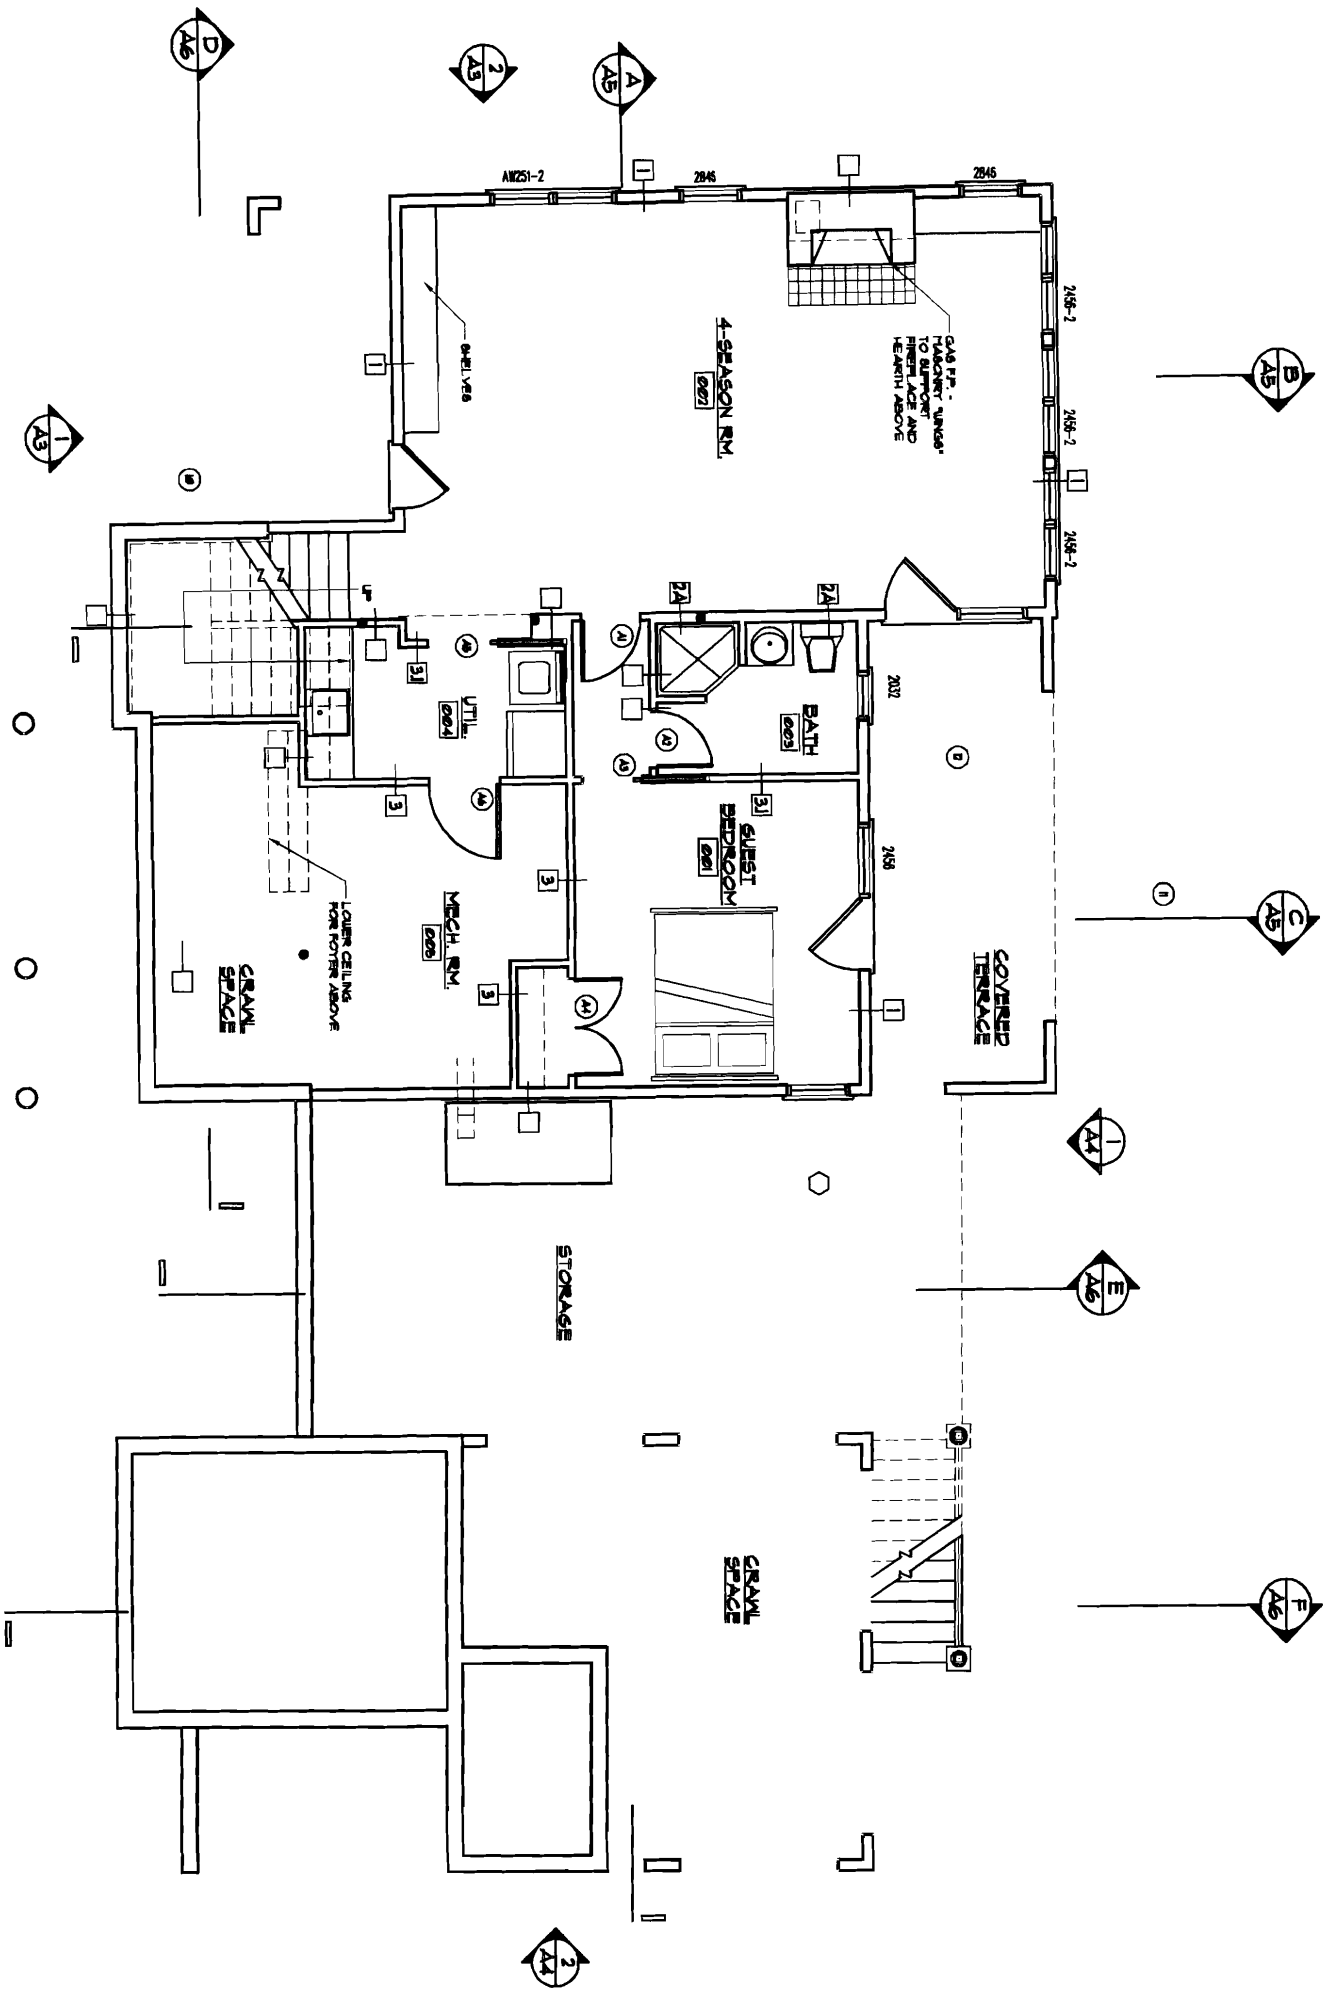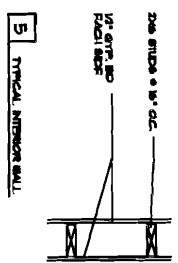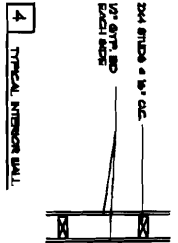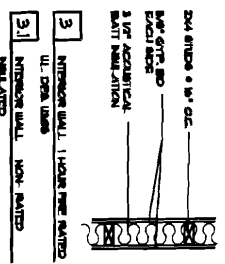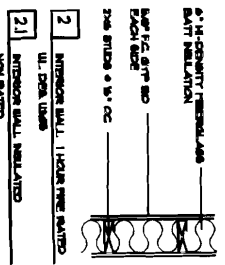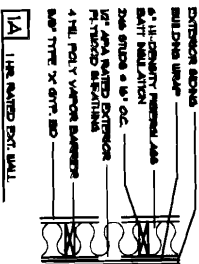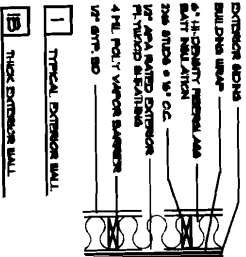

1 BASEMENT PLAN
1/4" = 1'-0"

DRAWINGS THIS SHEET
BASEMENT PLAN

GATTA/ VACCARO
RESIDENCE

GREAT DIAMOND ISLAND, MAINE








REVISIONS		
NO.	DATE	DESCRIPTION

152 Fogg Road, Scarborough, ME 04076
Calendar Island Arch.
Phone (207) 885-9133 Fax (207) 885-5533



DATE	
NUMBER	
DRAWN BY	ELB
CHECKED BY	WFP

WALL TYPES

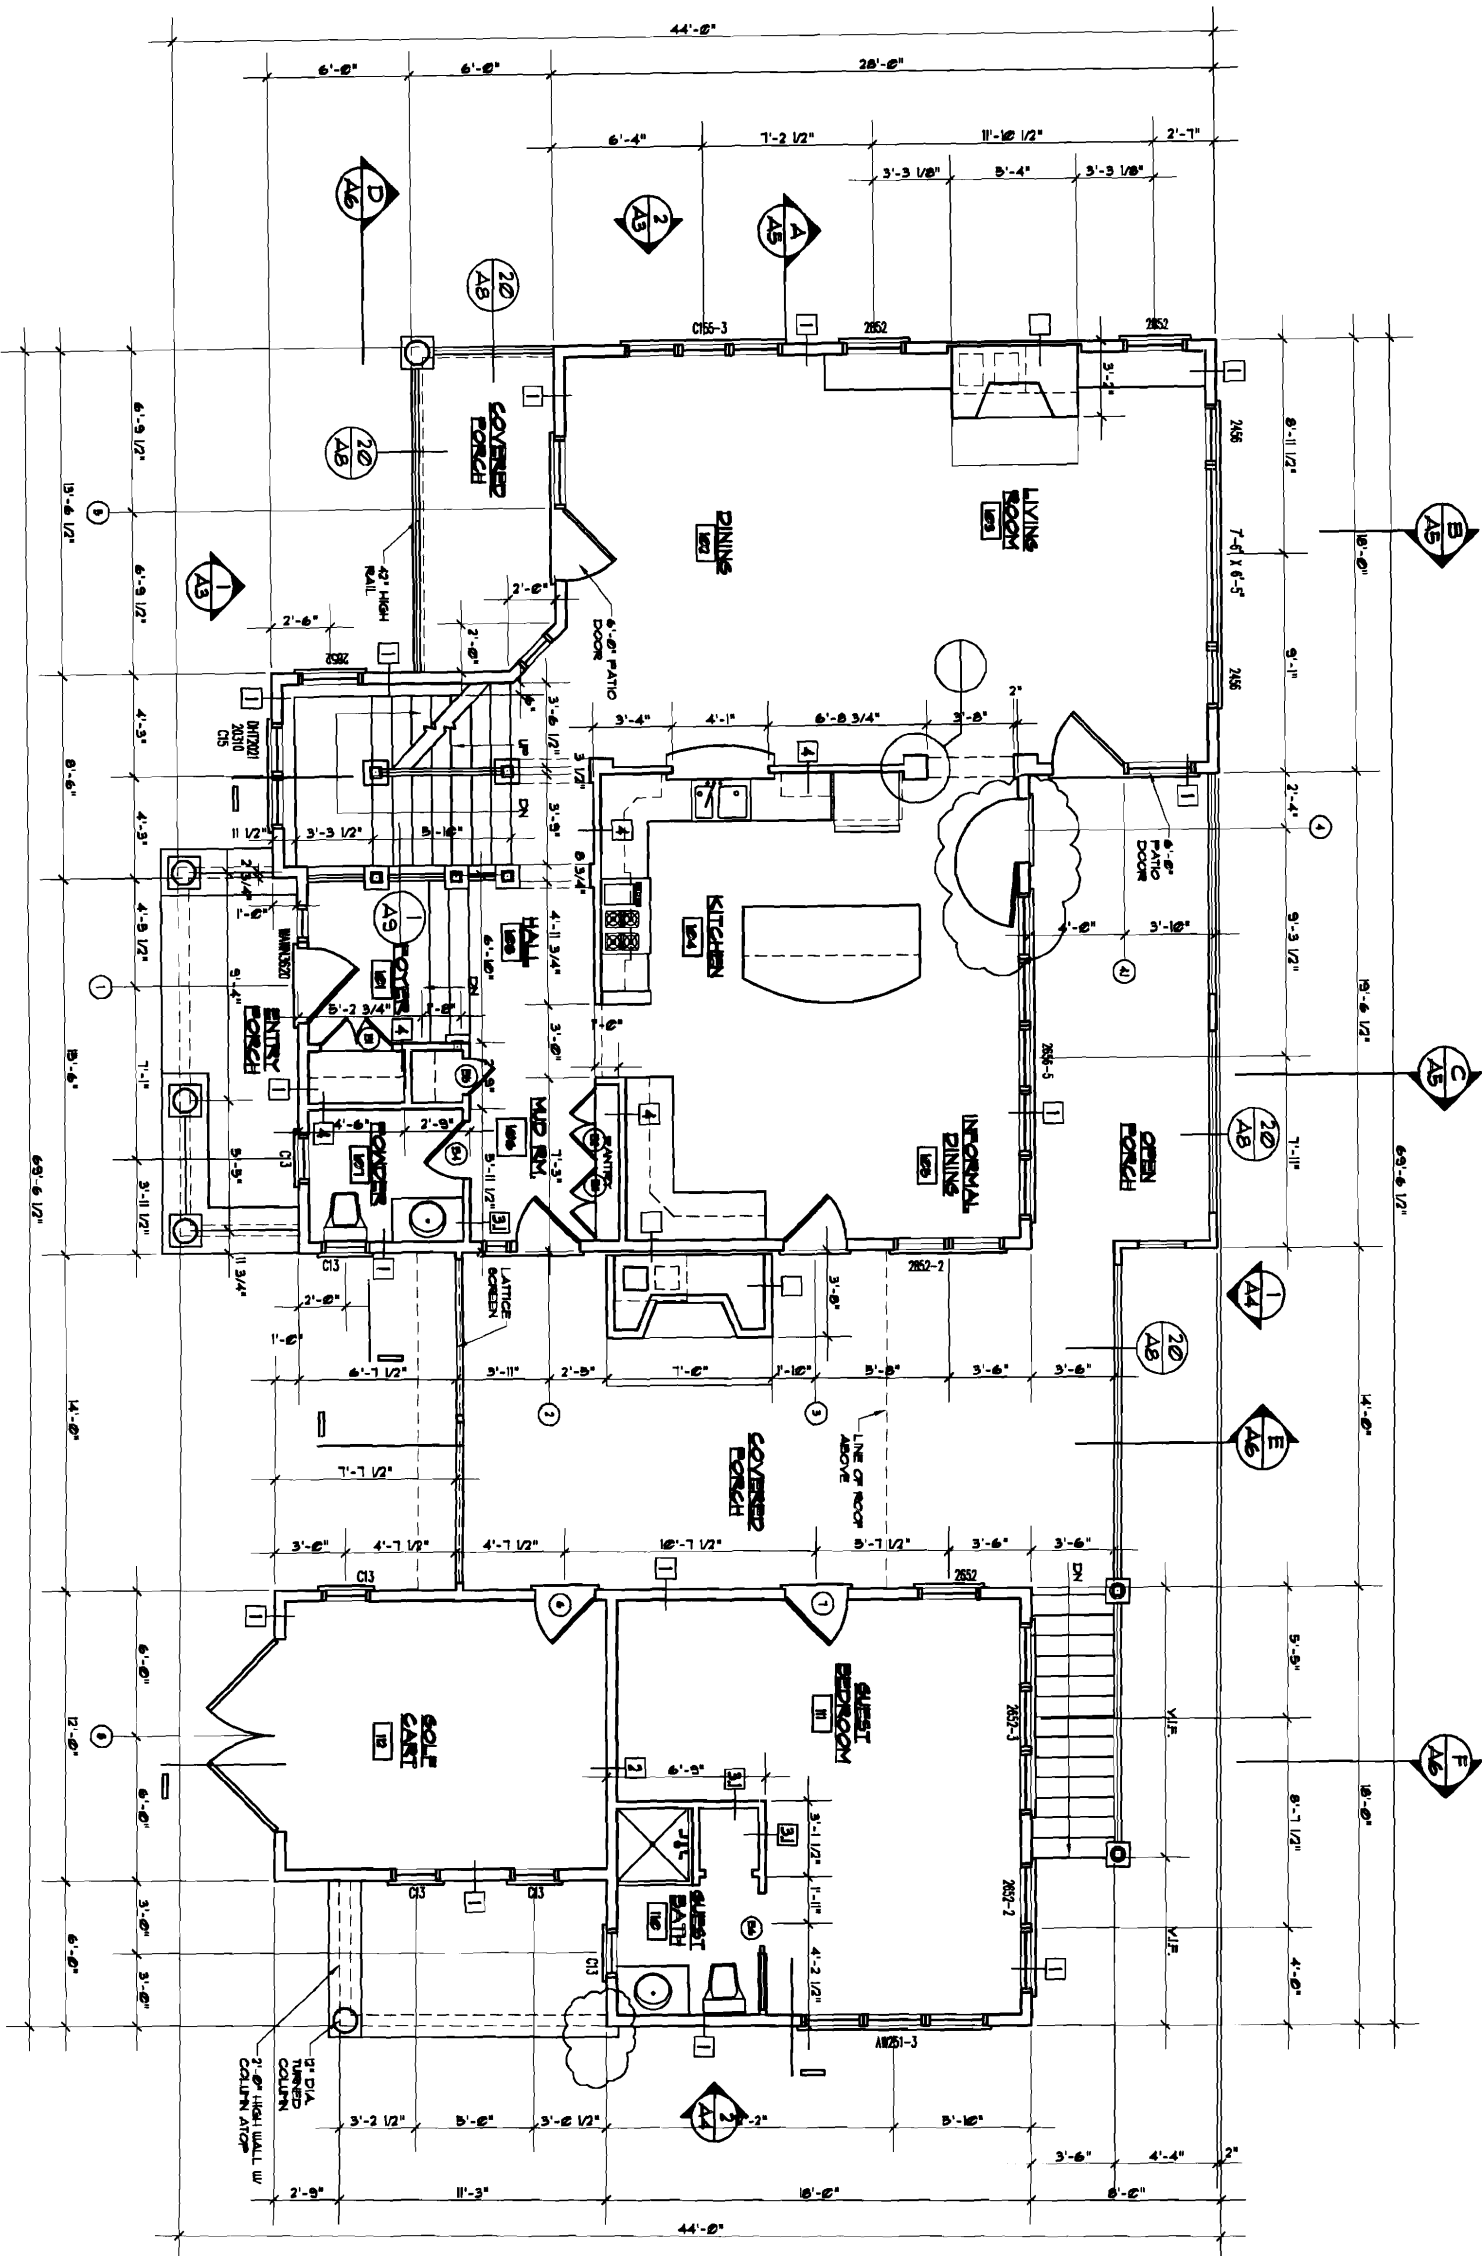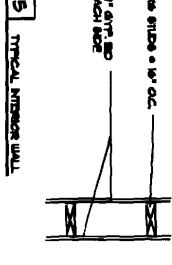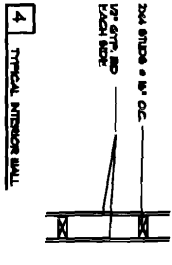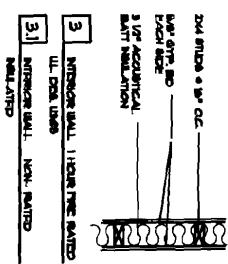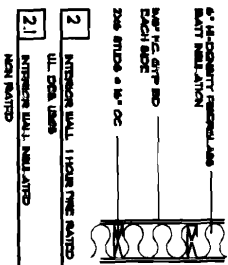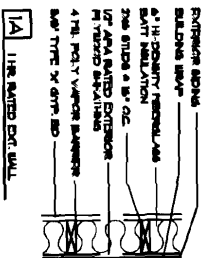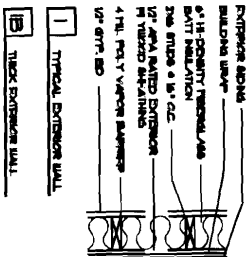

GATTA/ VACCARO RESIDENCE

GREAT DIAMOND ISLAND, MAINE

DRAWINGS THIS SHEET

FIRST FLOOR PLAN

REVISIONS

NO.	DATE	DESCRIPTION

152 Fogg Road, Scarborough, ME 04079

Calendar Island Arch.

Phone (207) 885-9133 Fax (207) 885-5533



DATE	
NUMBER	
DRAWN BY	SJB
CHECKED BY	WP

DETECTOR LEADS _____
 BUILDUP WAVE _____
 6" H. COLDLY PREPARED
 BATT. ILLUMINATION _____
 200 AMP. @ 10" C.C. _____
 1/2" DIA. BATTED DETECTOR
 FLUORIDE ALUMINATES _____
 4 TBL. 100% V. VAPOR BATTERY _____
 1/2" DIA. B.D. _____

1	TYPICAL EXTERIOR WALL.
1B	THICK EXTERIOR WALL.

BULKY OR BRANCHED	☒
SALT INCLUSION	☒
THE STUDY IS A:	☒ C.C.
IS A PART OF THE EXTERIOR	☒
FLUOROPOLYMER	☒
A POLYMER VEHICLE	☒
BASE TYPE X-RTM, BD	☒

1A	1 HR RATED EXT. WALL
----	----------------------

	CALL CHAIRMAN, THERESA AAS	☐
	BATT. INQUIRY	☐
	NAME MC GUFFIN AND	☐
	EACH PAGE	☐
	2nd STRIDE = 8" DC	☐
2	INTERVIEW BULL. 1 HOUR TIME RATED	☐
	ILL. DATA LINES	☐
2.1	INTERVIEW BULL. INQUIRY	☐
	NON RATED	☐


3	INTERIOR WALL, 1 HOUR FIRE RATED	UL DOOR, USED	
3.1	INTERIOR WALL, NON-RATED	NON-RATED	

4 TYPICAL INTERIOR WALL

2205 5/16" x 1" A.C. ———

1" 6" x 1" 6" 1/2" EACH SIDE

5 TYPICAL INTERIOR WALL

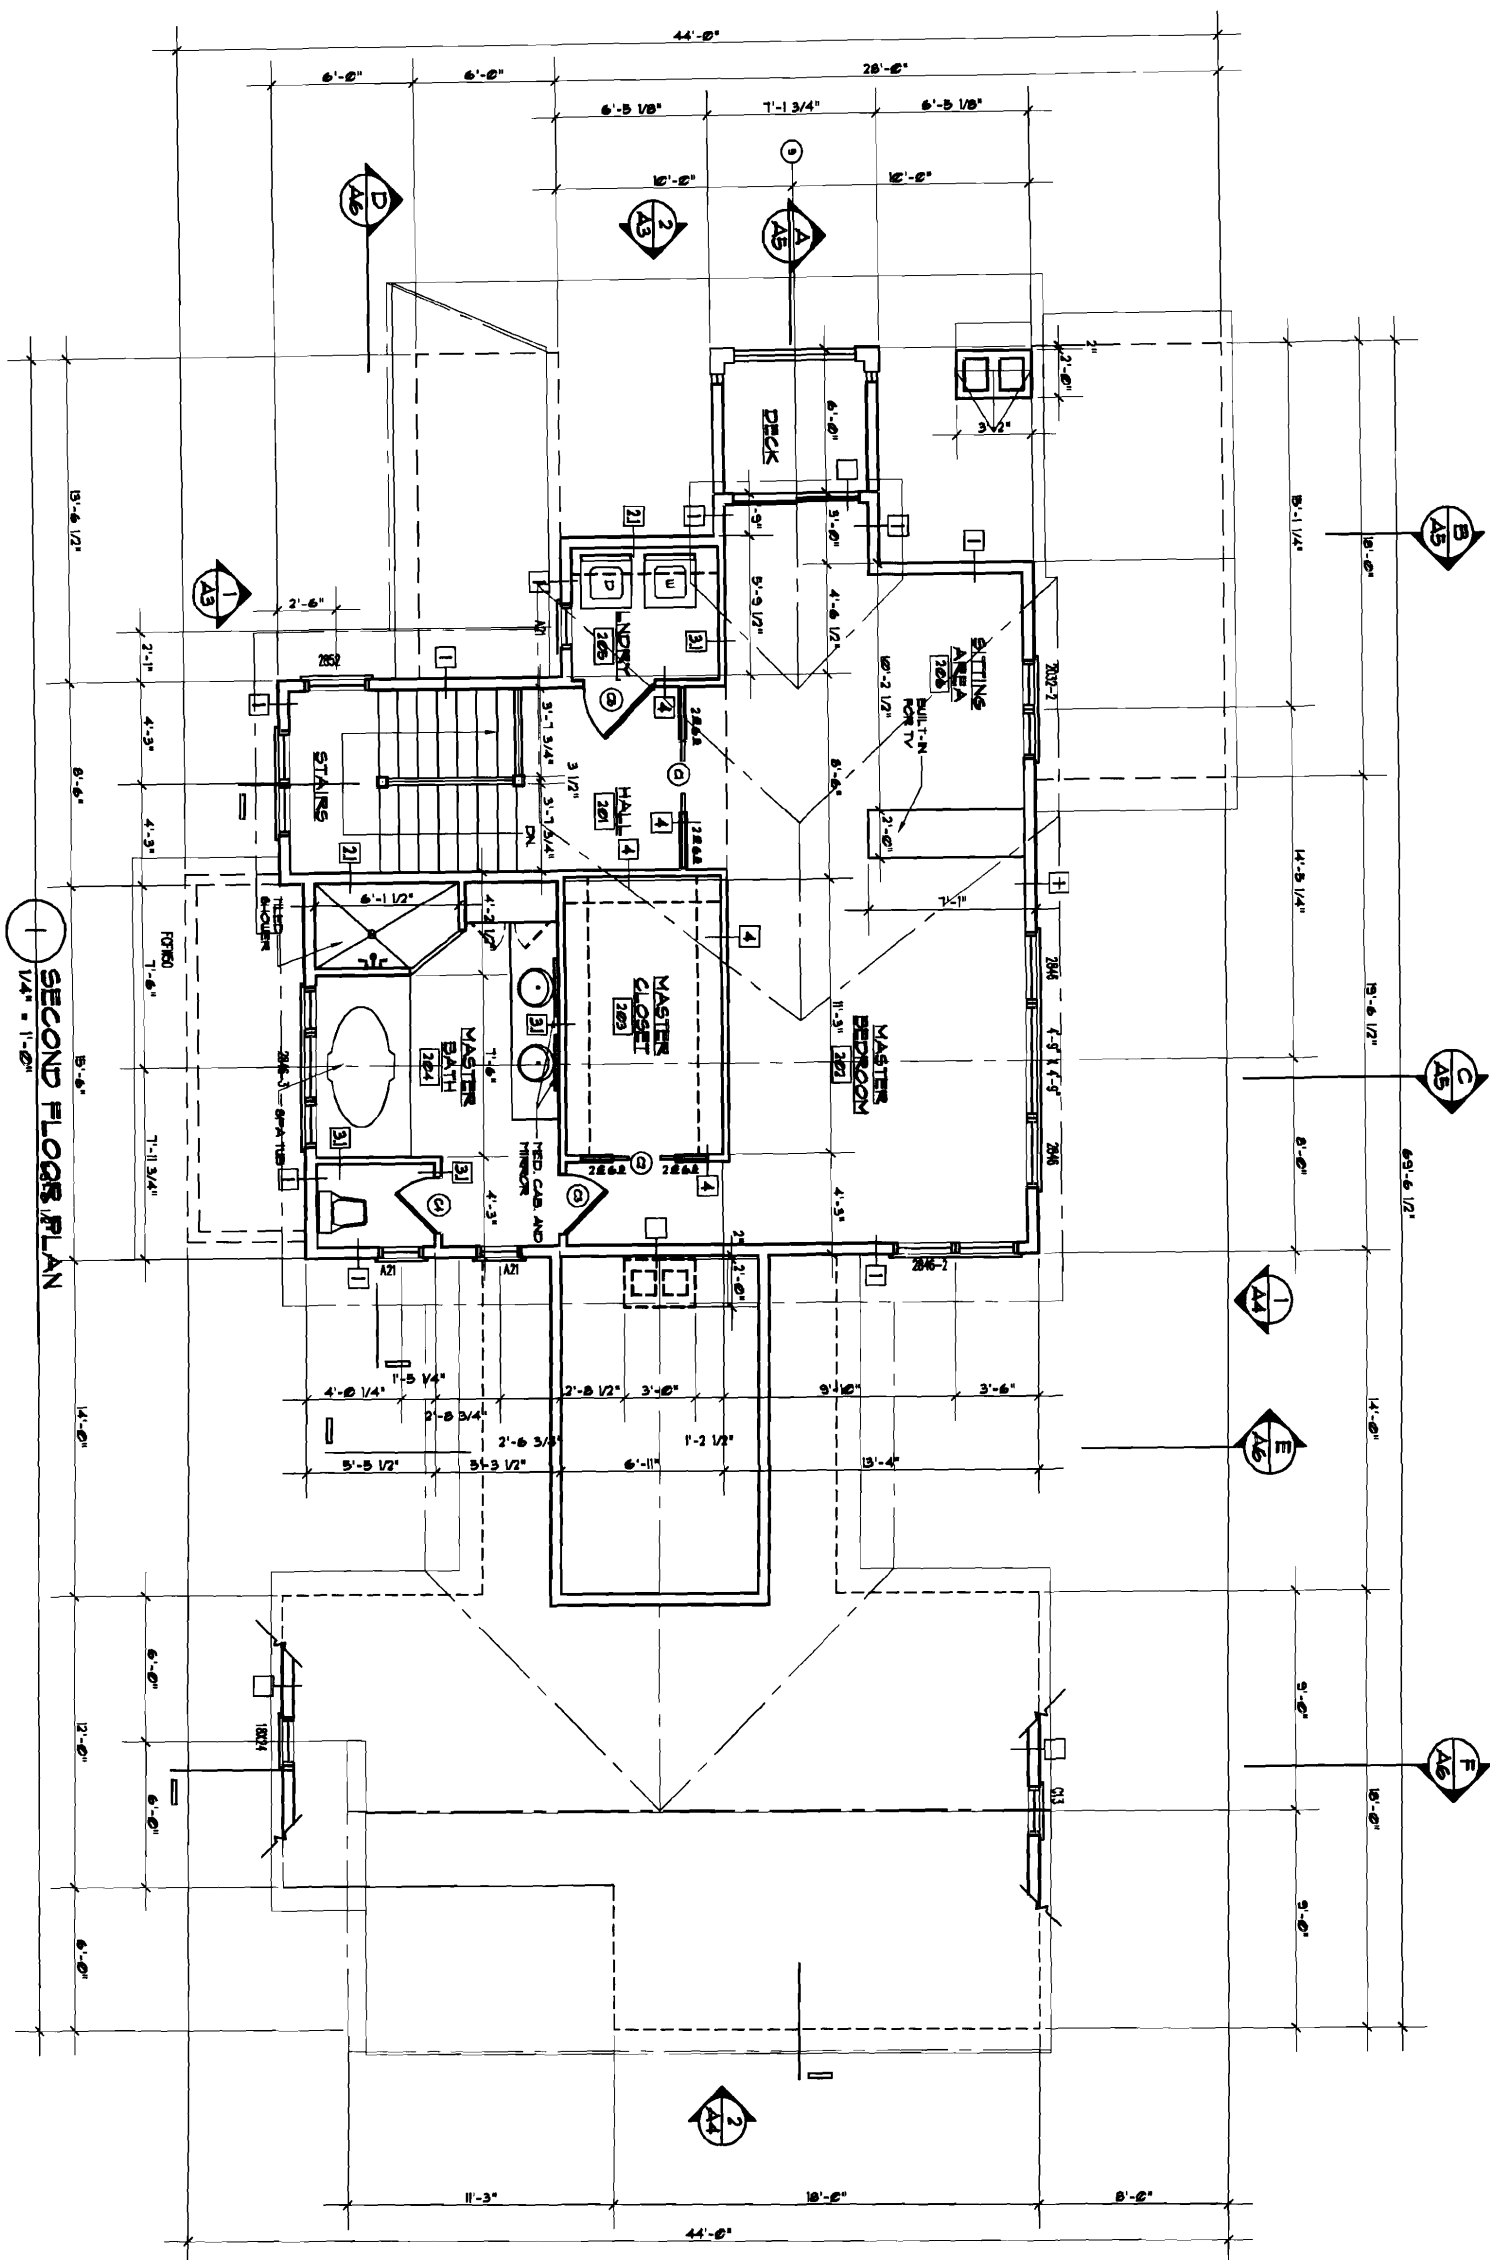

SECOND FLOOR PLAN

REVISIONS		
NO.	DATE	DESCRIPTION

152 Fogg Road, Scarborough, ME 04074
Calender Island Arch
Phone (207) 885-9133 Fax (207) 885-5533

Calendar Island Architects


**GATTA/ VACCARO
RESIDENCE**

GREAT DIAMOND ISLAND, MAINE


DRAWINGS THIS SHEET

SECOND FLOOR PLAN

DATE	-
NUMBER	
DRAWN BY	BAIB
CHECKED BY	WIP

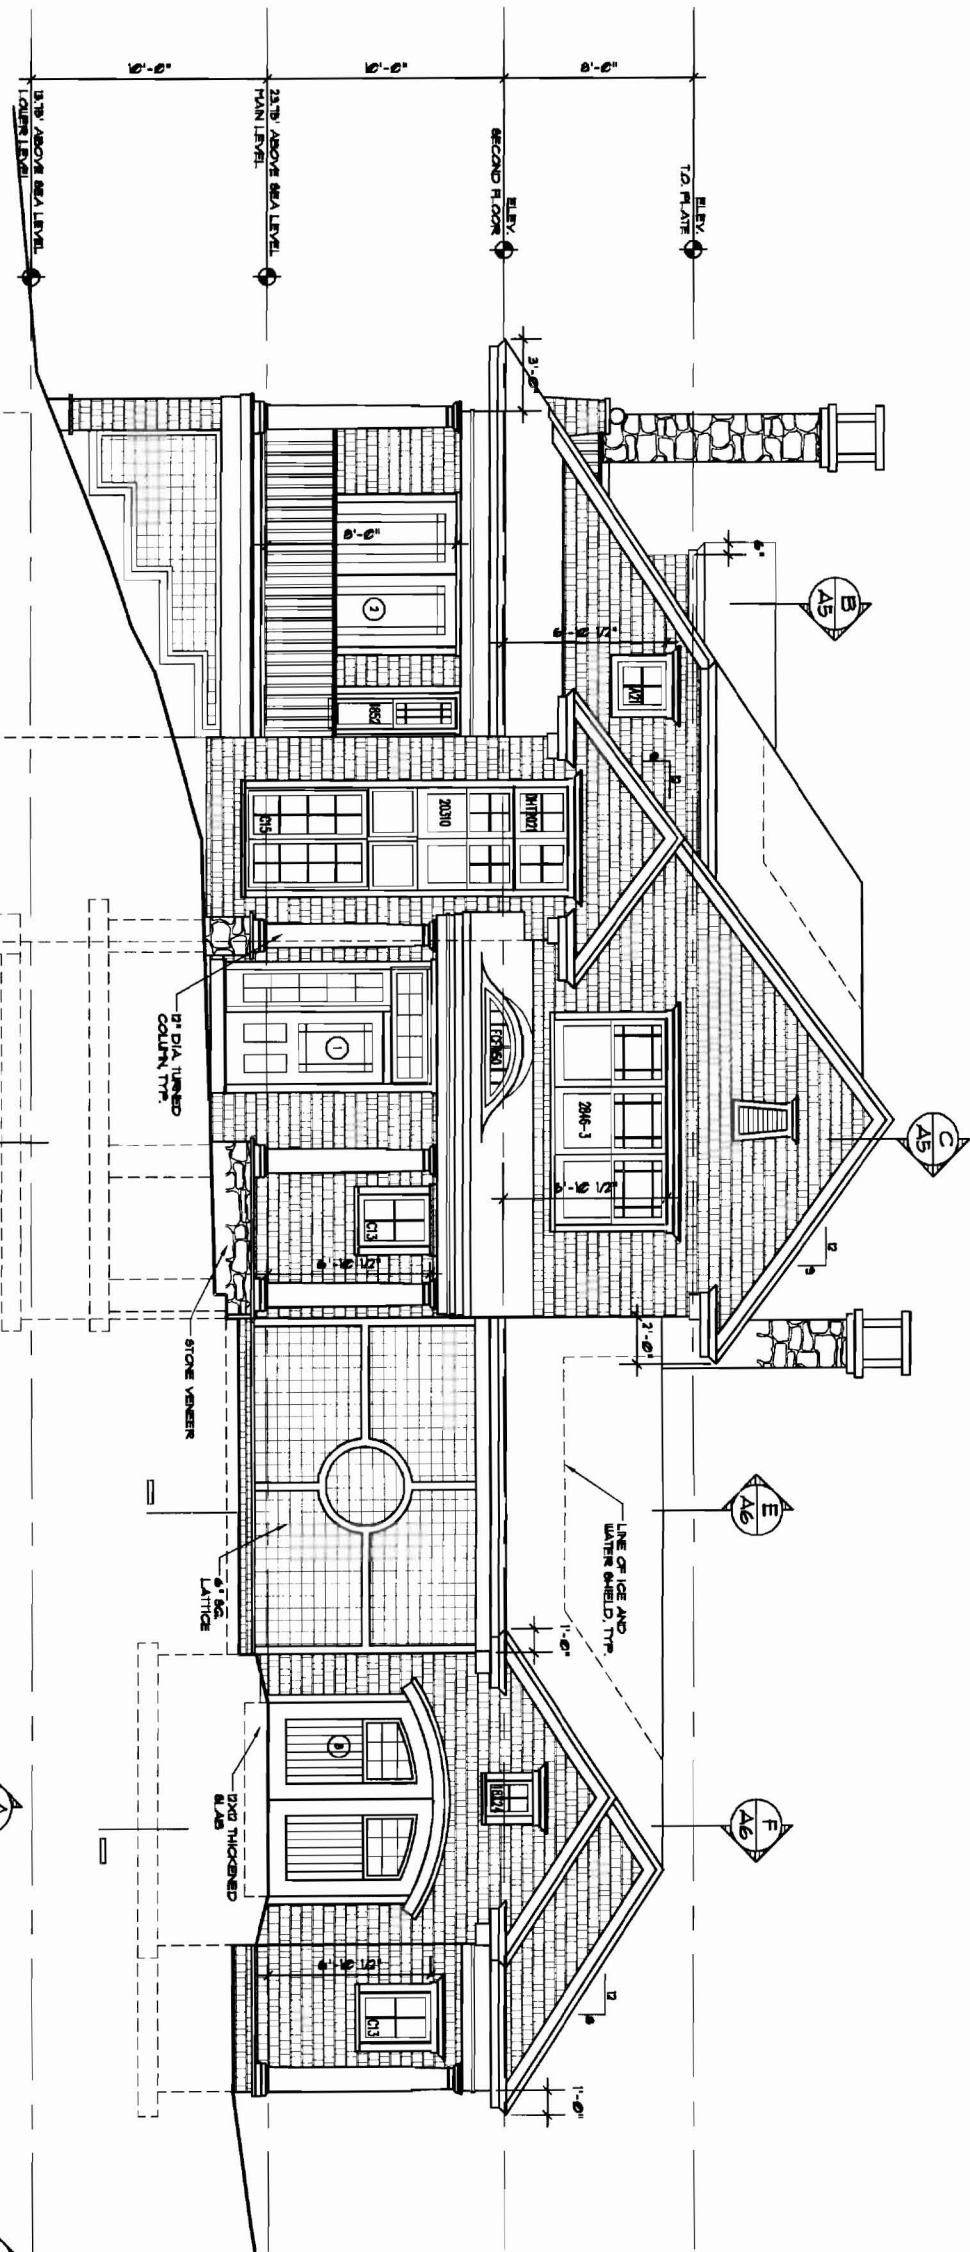

1
FRONT
EXTERIOR ELEVATION
1/4" = 1'-0"

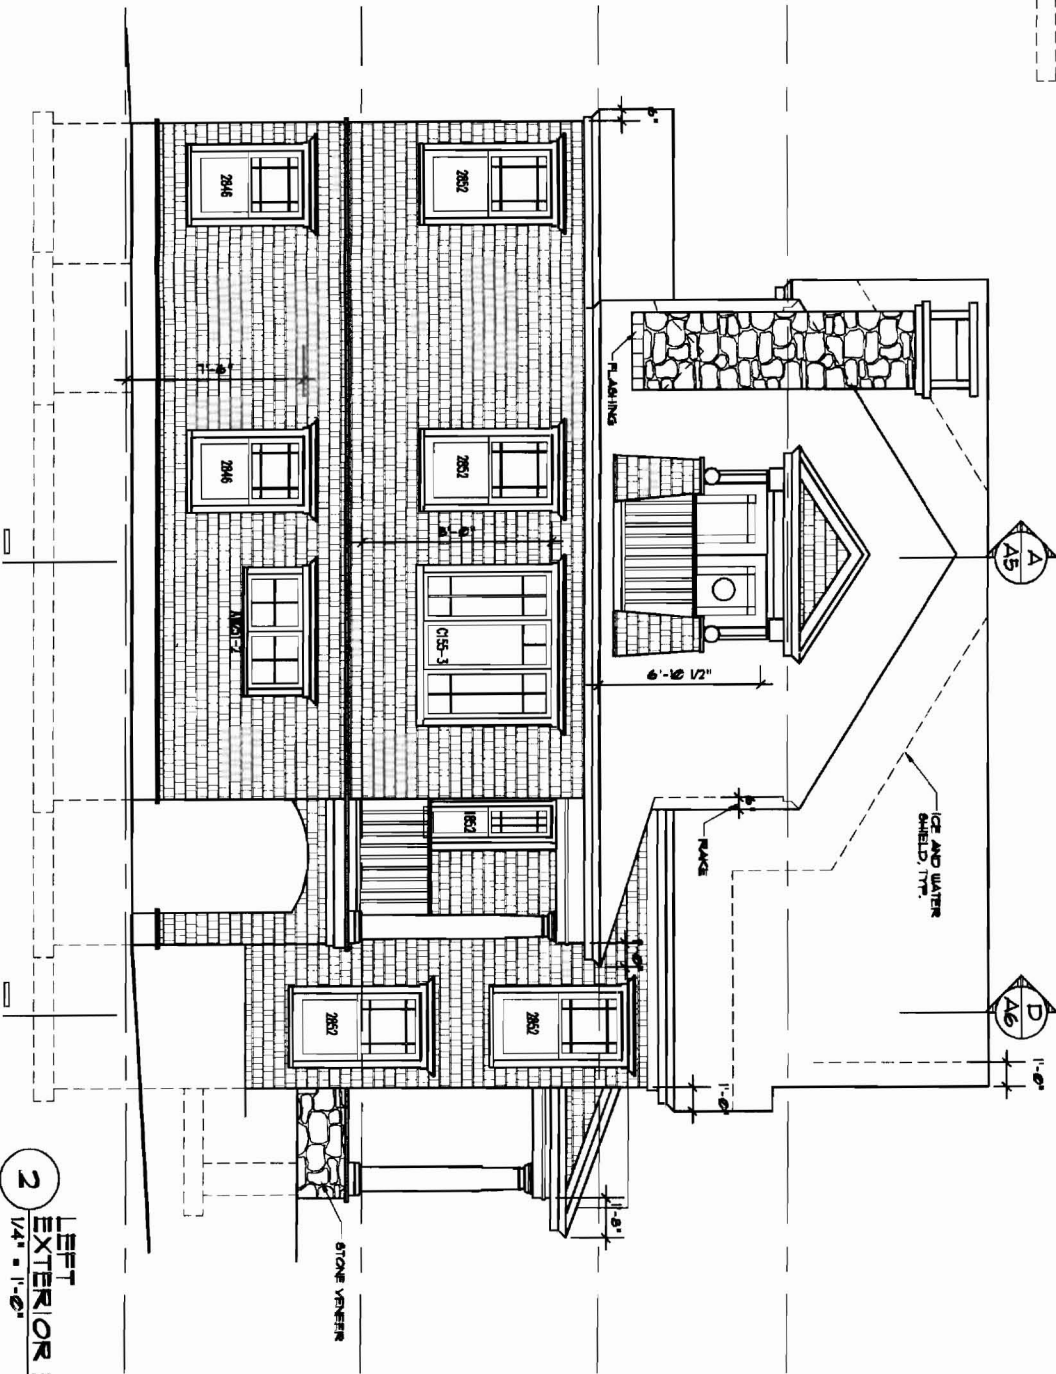

2
LEFT
EXTERIOR ELEVATION
1/4" = 1'-0"

DATE	NUMBER	DRAWN BY	CHECKED BY
		BJB	WP

DRAWINGS THIS SHEET
ELEVATIONS


GATTA/ VACCARO
RESIDENCE

GREAT DIAMOND ISLAND, MAINE

REVISIONS		
NO.	DATE	DESCRIPTION


252 Fogg Road, Scarborough, ME 04074
Calendar Island Architects
Phone (207) 885-9133 Fax (207) 885-5533



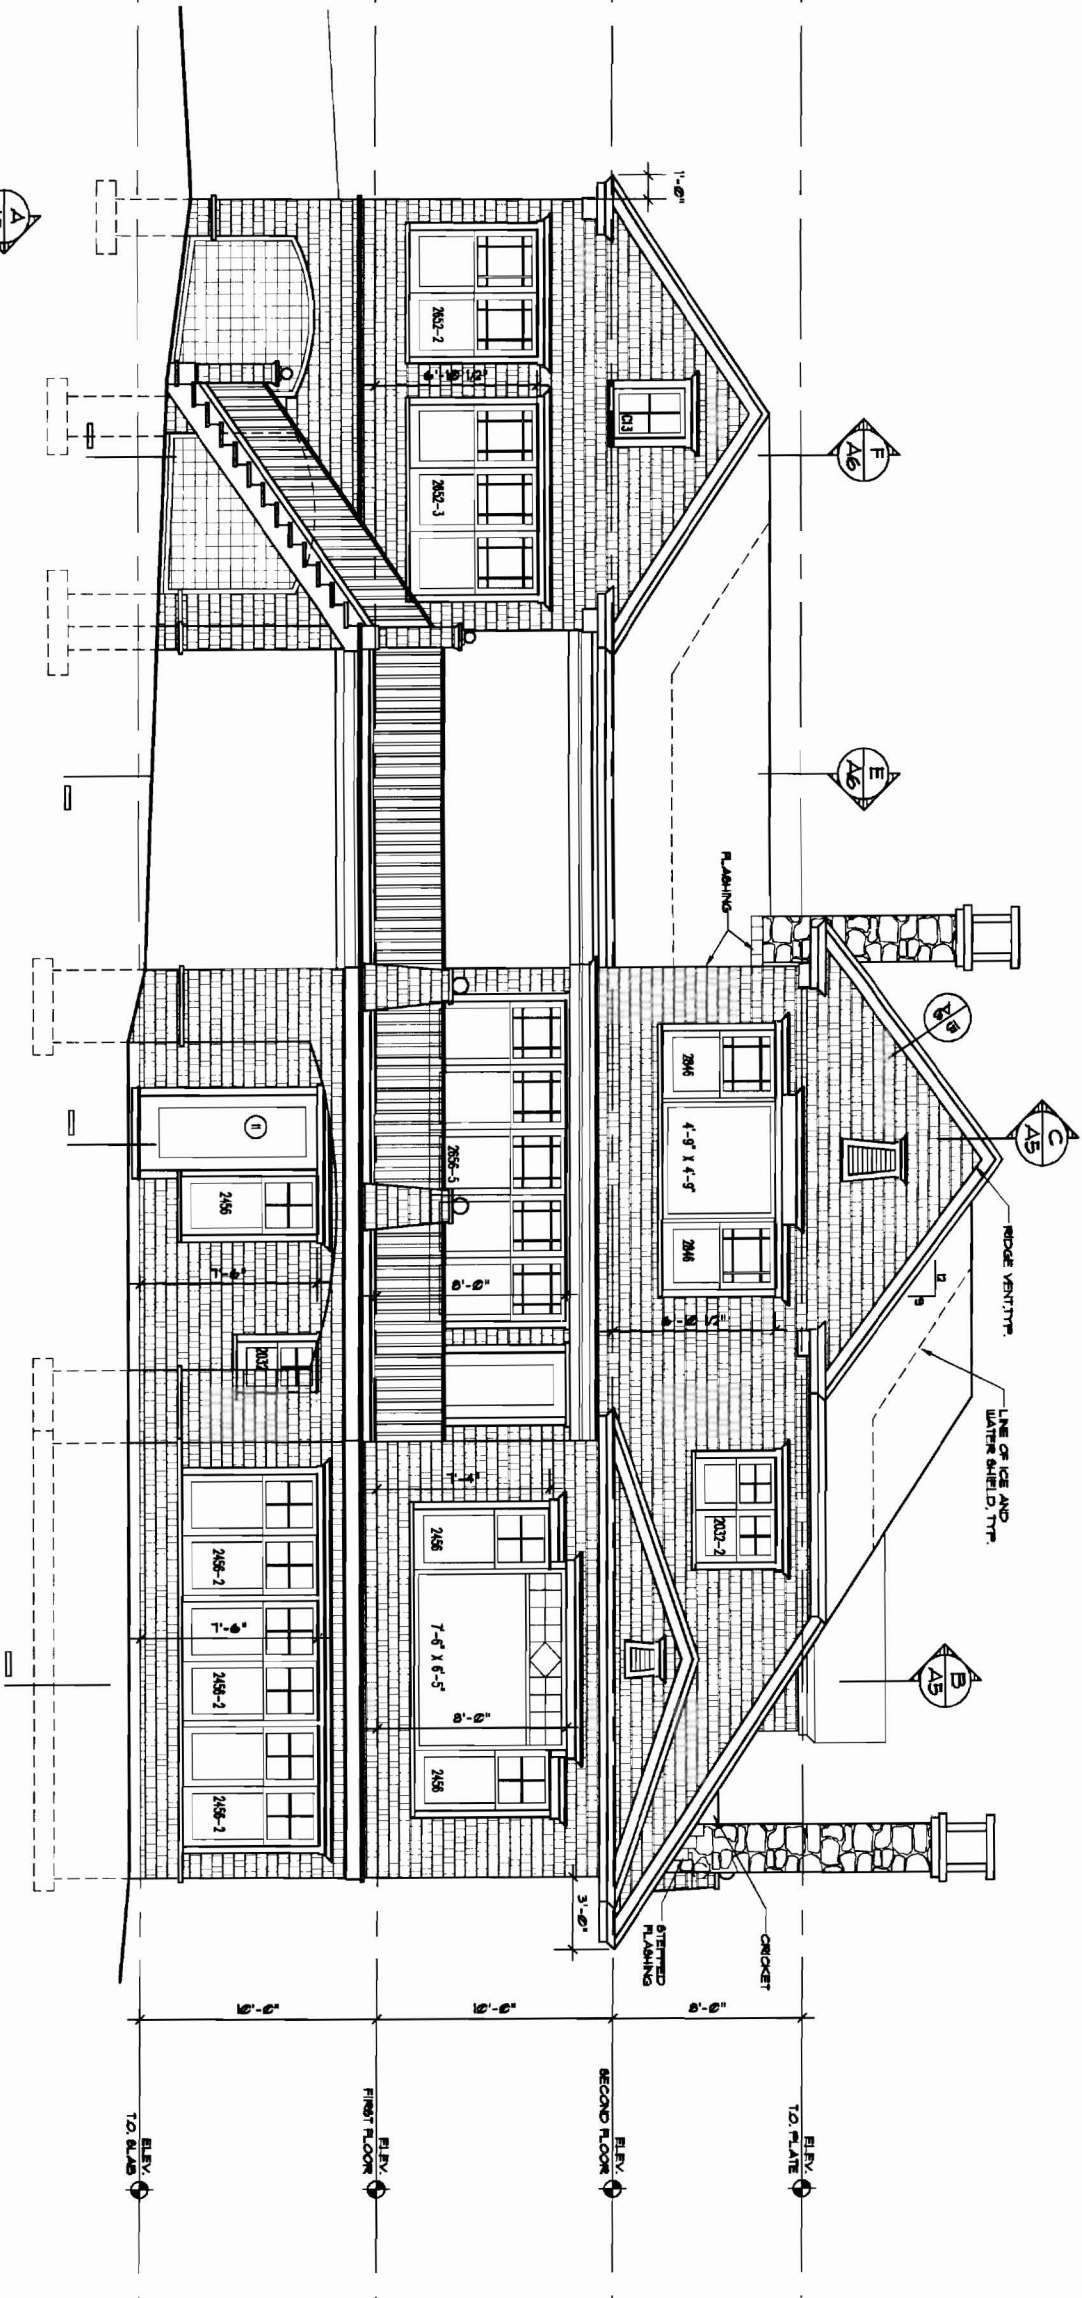

1
1/4" = 1'-0"

OCEAN SIDE
EXTERIOR ELEVATION

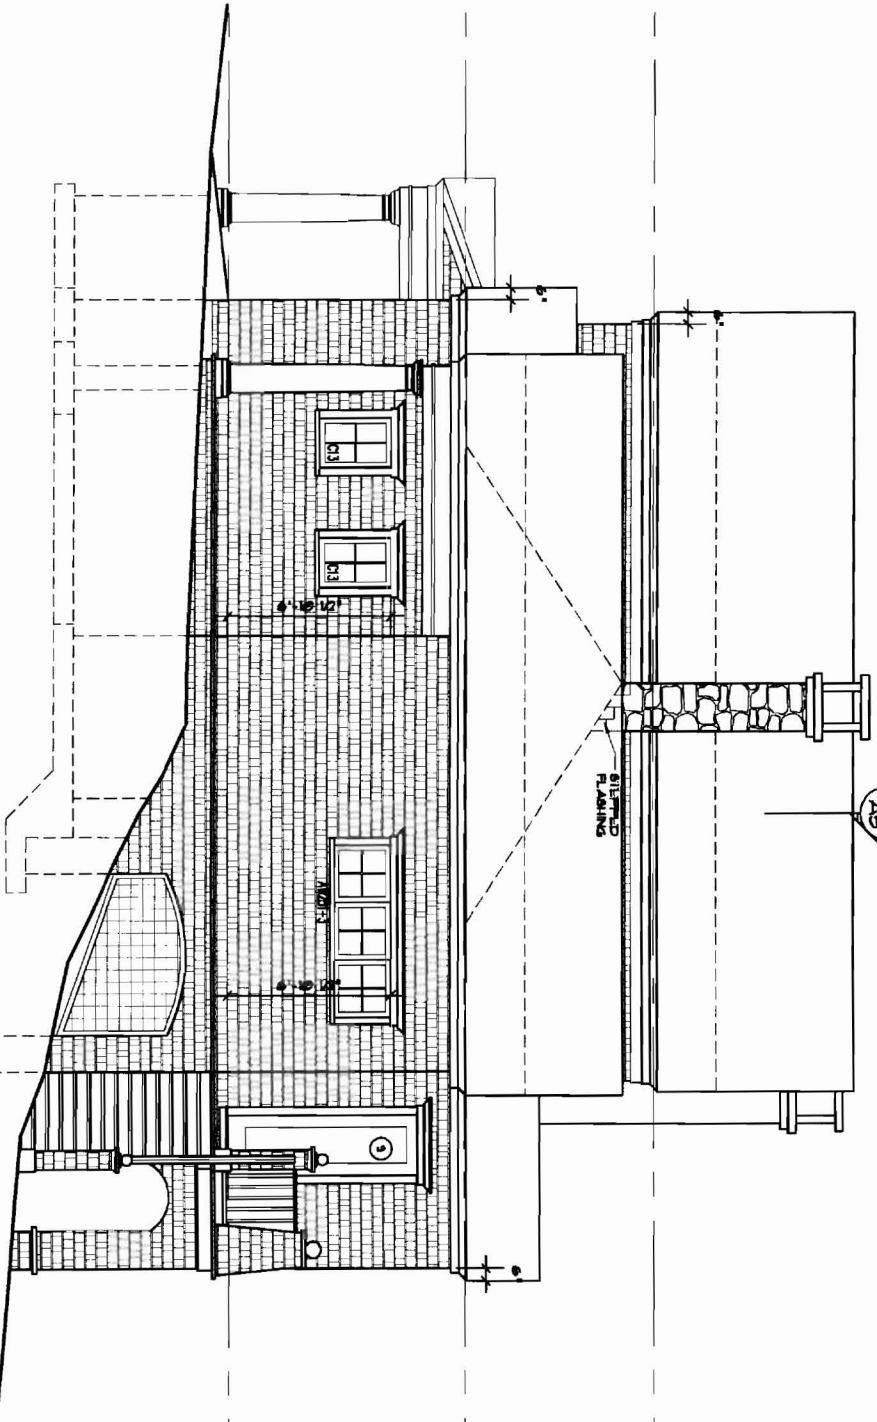

152 Fogg Road, Scarborough, ME 04074

Calendar Island Architects

Phone (207) 885-9133 Fax (207) 885-5533

Calendar Island Architects

REVISIONS		
NO.	DATE	DESCRIPTION

GATTA/ VACCARO
RESIDENCE



GREAT DIAMOND ISLAND, MAINE

DRAWINGS THIS SHEET

ELEVATIONS

DATE	
NUMBER	
DRAWN BY	BJB
CHECKED BY	WP

A-V

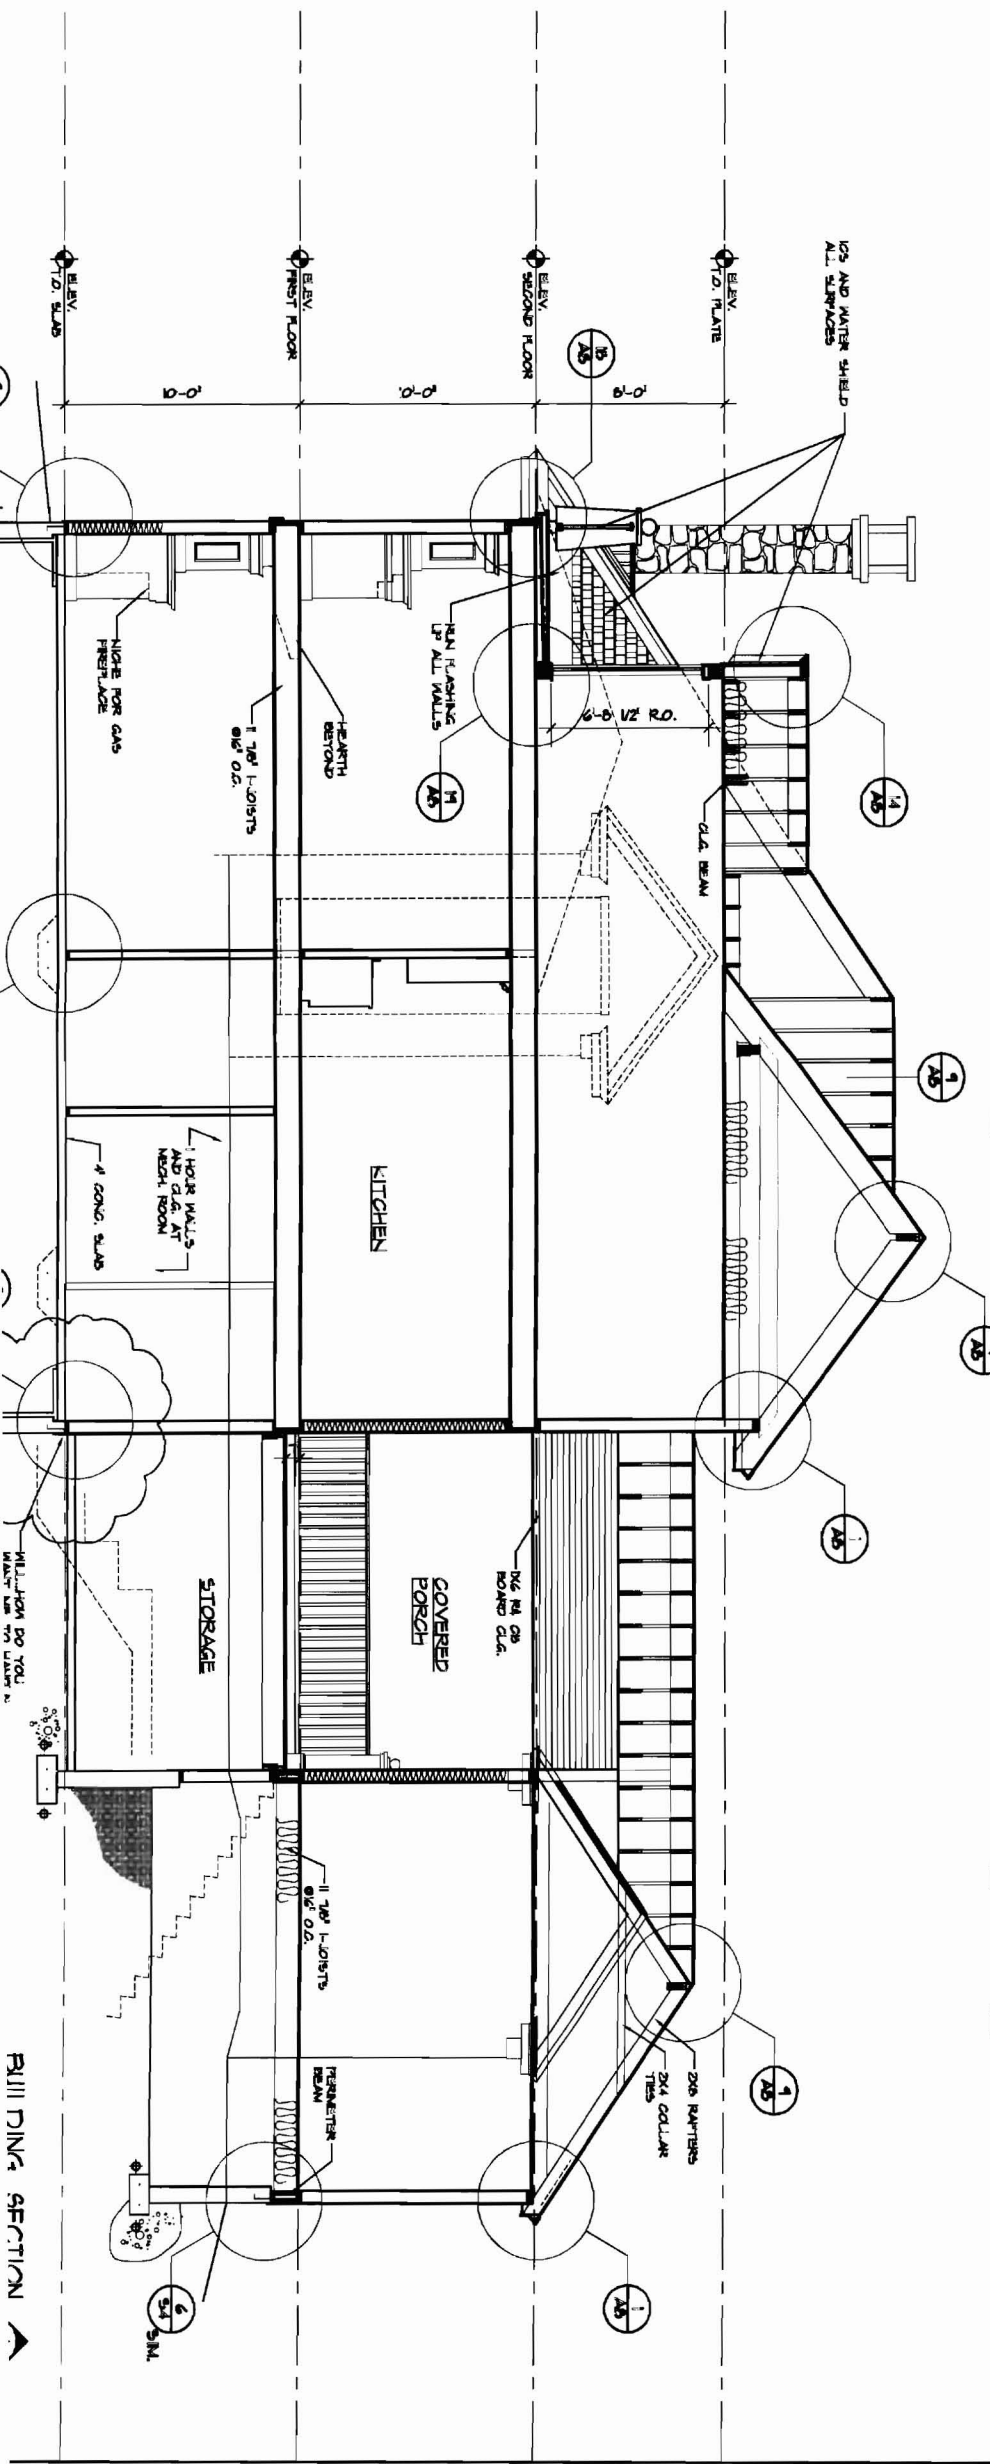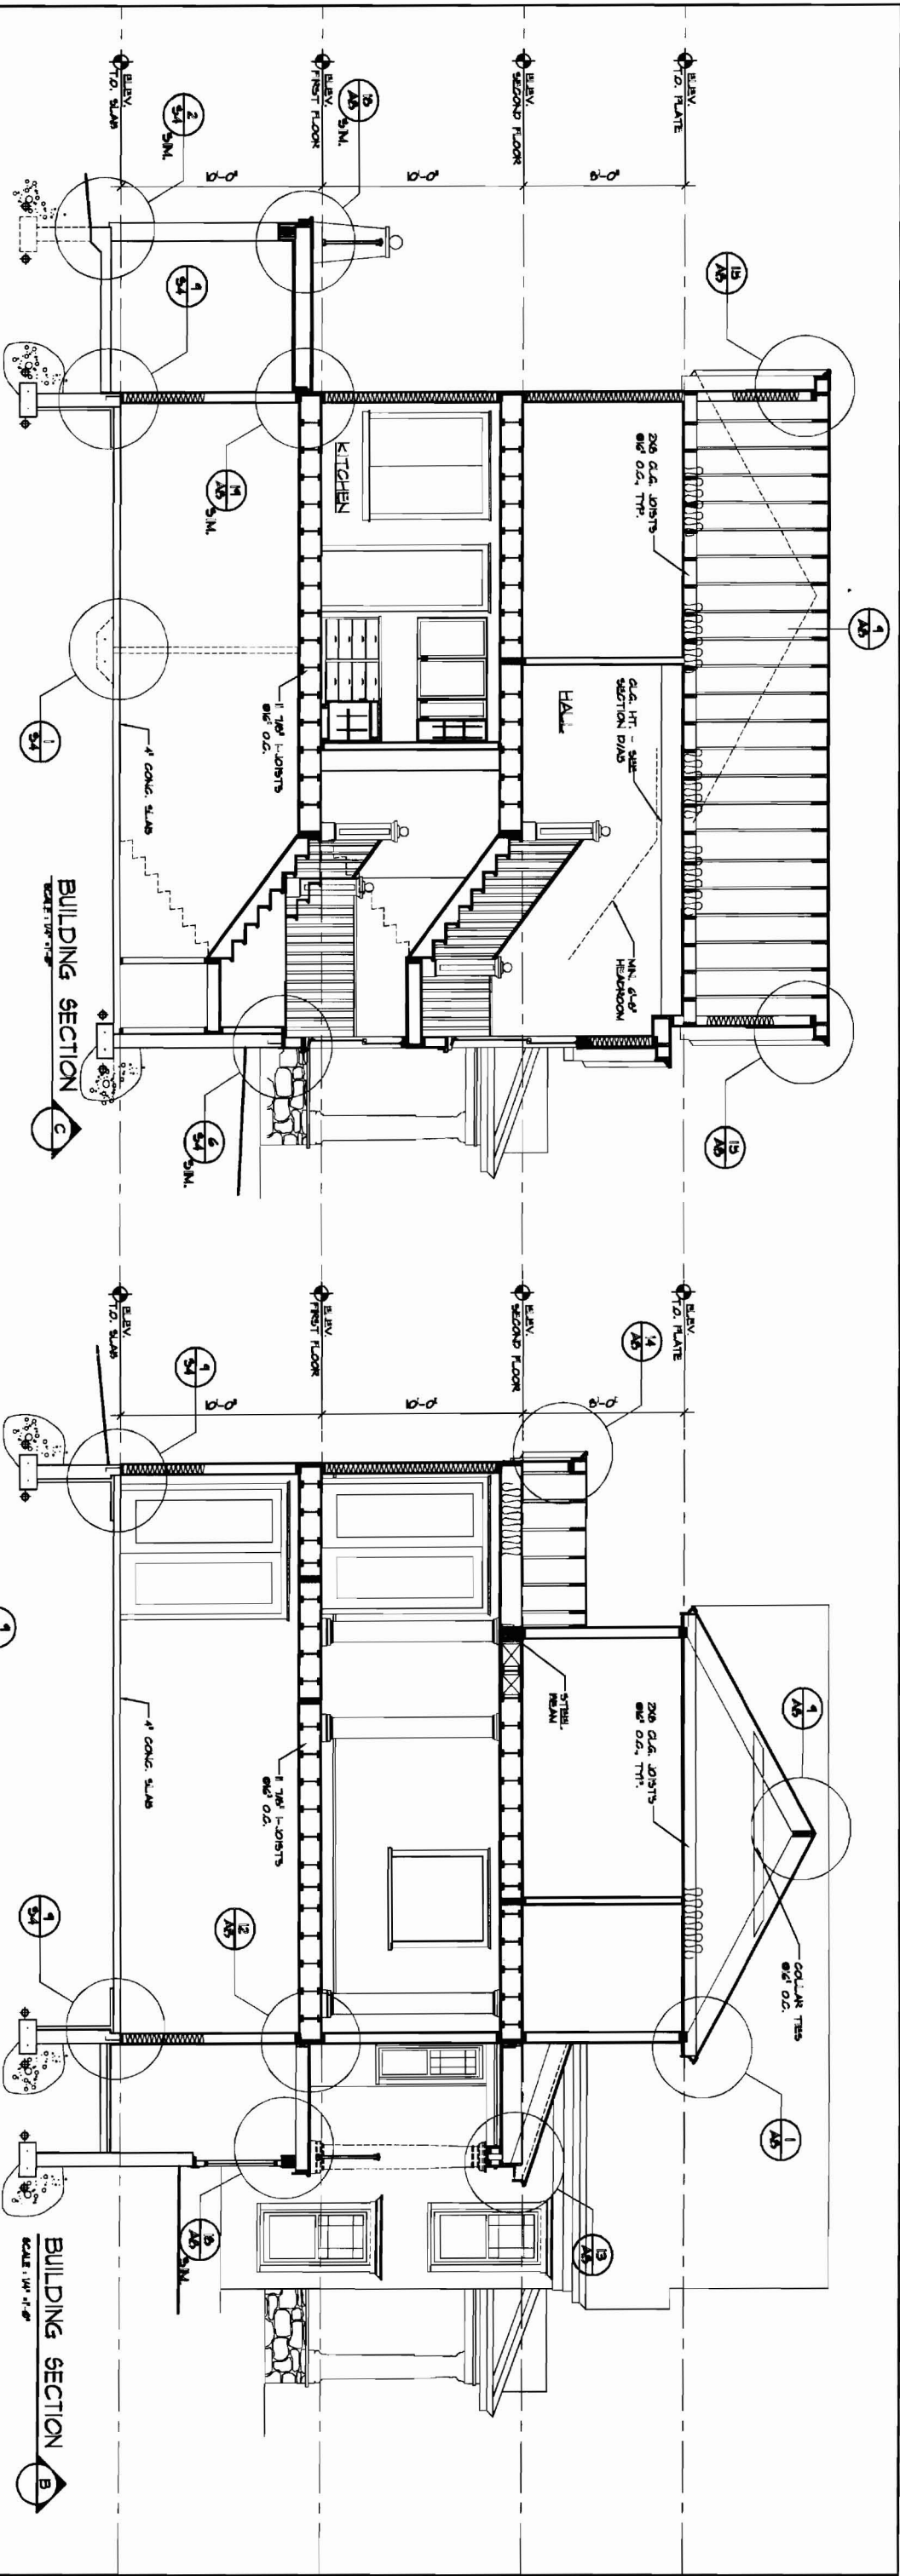

DRAWINGS THIS SHEET	
BUILDING SECTIONS	

REVISIONS		
NO.	DATE	DESCRIPTION

GATTA/ VACCARO RESIDENCE	
GREAT DIAMOND ISLAND, MAINE	



152 Poppy Road, Scarborough, ME 04074	
Calender Island Arch	
Phone (207) 885-9133 Fax (207) 885-5533	

DATE	

NUMBER	

DRAWN BY	

CHECKED BY	

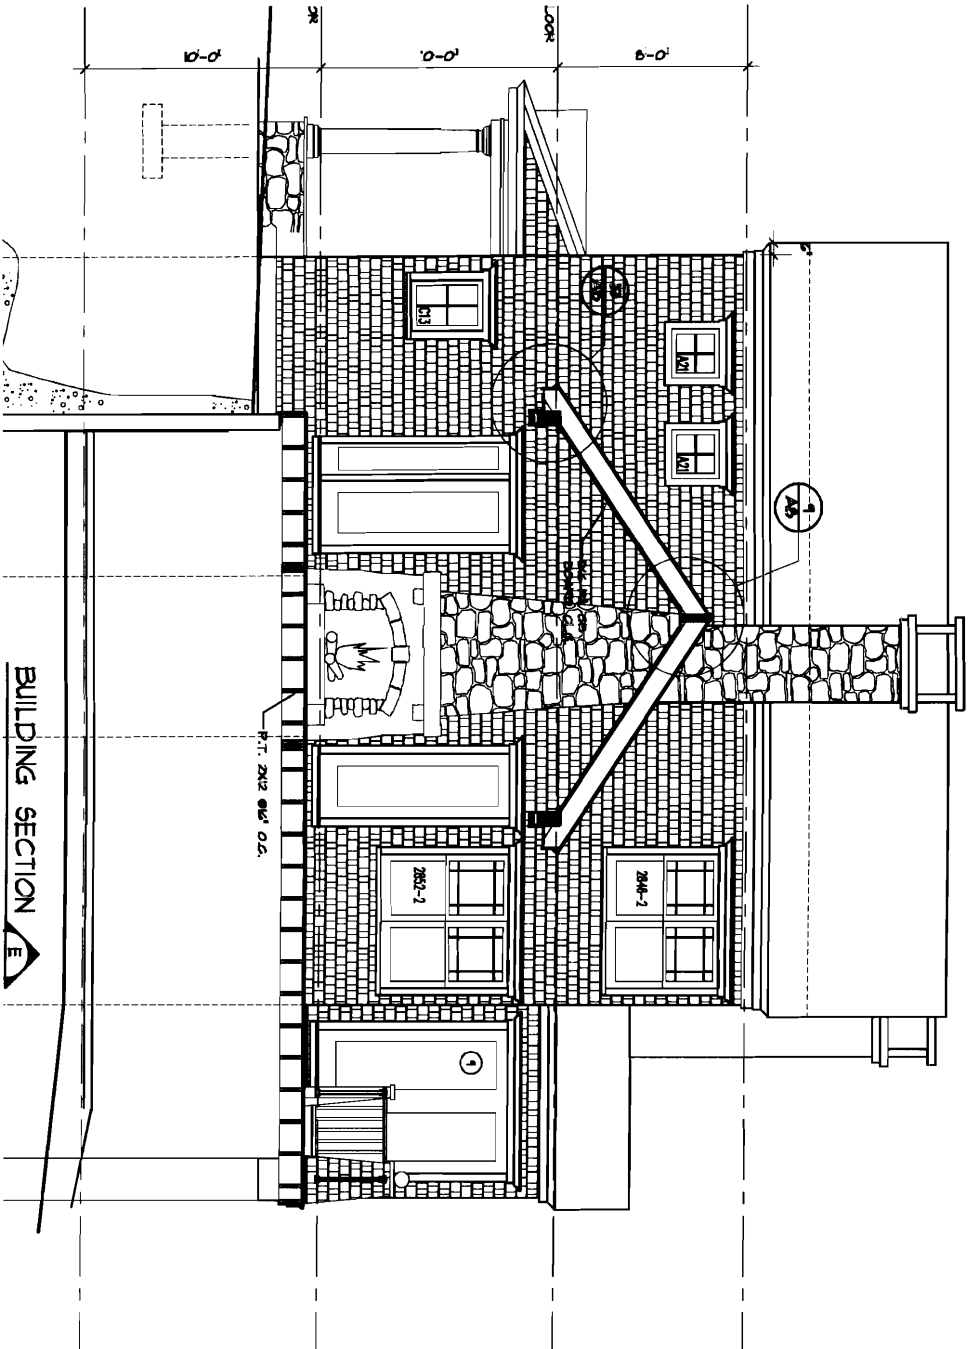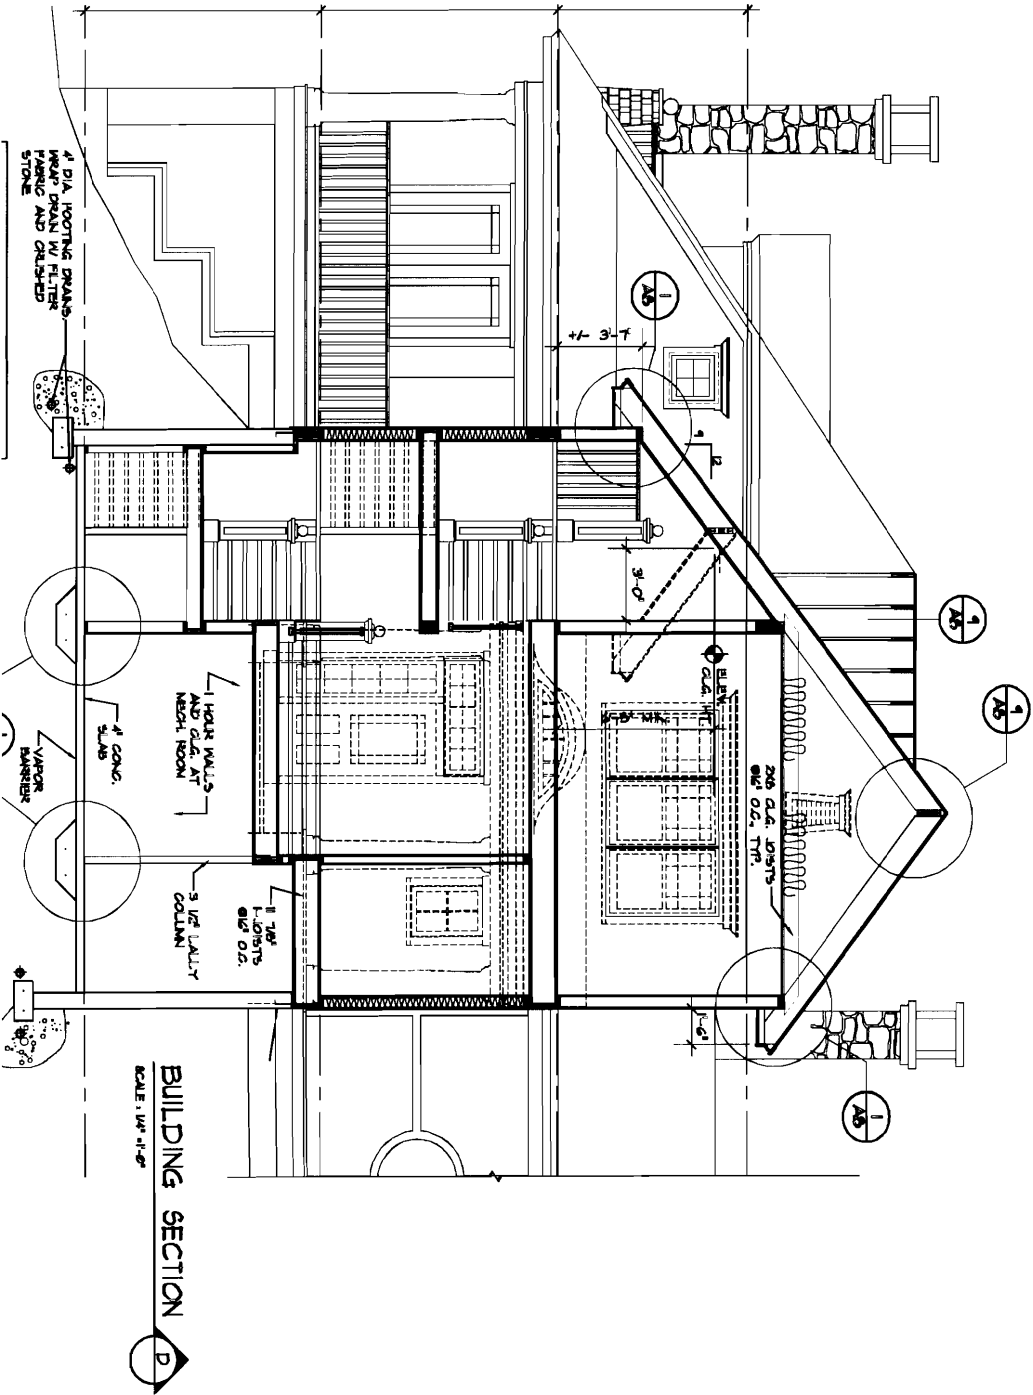

DATE	-
NUMBER	-
DRAWN BY	BJB
CHECKED BY	WV

DRAWINGS THIS SHEET
BUILDING SECTIONS

GATTA/ VACCARO
RESIDENCE

GREAT DIAMOND ISLAND, MAINE

REVISIONS	
NO.	DESCRIPTION

152 Fogg Road, Scarborough, ME 04074

Calender Island Architects

Phone (207) 885-9133 Fax (207) 885-5533


Calender Island Architects


WINDOW SCHEDULE - SEE ELEVATIONS AND FLOOR PLANS						
NO.	TYPE	MANUF.	CAT. NUMBER	UNIT DIMENSION	GRILLE CONFIG.	REMARKS

NOTE: WINDOWS TO BE ANDERSEN 400 SERIES UNLESS NOTED OTHERWISE

FINISH SCHEDULE		ABBREVIATIONS				KEY PLAN	
		SDM	Gypsum Drywall-Painted	CONC	Concrete	SEE FLOOR PLANS FOR FLOOR MATERIALS AND LOCATIONS	
		TILE	Ceramic Tile	ALUM	Aluminum		
		S.A.T.	Suspended Acoustical Tile	EXG	EXISTING		
		C	Carpet	M/R	MOISTURE RESISTANT		
		V	Sheet Vinyl	QT	QUARRY TILE		
		VCT	Vinyl Composition Tile	NSVCT	Non Slip Vinyl Composition Tile		
		B	Brick	E & CB	EDGE AND CENTER BEAD		
		CMU	Concrete Masonry Unit				
NO. NAME		WALLS				REMARKS	
		N	E	S	W		
GROUND FLOOR		FLOOR					
		MAT'L	BASE	MAT'L	BASE	CLG A	CLG B
						TYPE	HT.
001	GUEST BEDROOM	-	-	-	-	-	-
002	1-BEDROOM	-	-	-	-	-	-
003	BATH	-	-	-	-	-	-
004	UTILITY	-	-	-	-	-	-
005	MECHANICAL ROOM	-	-	-	-	-	-
FIRST FLOOR							
101	FOYER	-	-	-	-	-	-
102	DINING	-	-	-	-	-	-
103	LIVING	-	-	-	-	-	-
104	KITCHEN	-	-	-	-	-	-
105	INFORMAL DINING	-	-	-	-	-	-
106	MUD ROOM	-	-	-	-	-	-
107	POULDER	-	-	-	-	-	-
108	HALL	-	-	-	-	-	-
109	NOT USED	-	-	-	-	-	-
110	GUEST BATH	-	-	-	-	-	-
111	GUEST BEDROOM	-	-	-	-	-	-
112	GOLF CART	-	-	-	-	-	-
SECOND FLOOR							
201	HALL	-	-	-	-	-	-
202	MASTER BEDROOM	-	-	-	-	-	-
203	MASTER CLOSET	-	-	-	-	-	-
204	MASTER BATH	-	-	-	-	-	-
205	LAUNDRY	-	-	-	-	-	-
206	SITTING AREA	-	-	-	-	-	-
	STAIRS	-	-	-	-	-	-

DOORS										FRAMES				THRESHOLD	
NO.	TYPE	SIZE	THK.	F.R.	HDWE	SET	MAT.	GLASS	REMARKS	TYPE	MAT.	F.R.	DETAILS	MAT.	DETAIL
								SIZE					HEAD	JAMB	SILL HT.
EXTERIOR															
1	-	3'-0" X 6'-0"	-	-	-	-	-	-	W. TRANSOM AND SIDE LITE	-	-	-	-	-	-
2	-	2'-0" X 6'-0"	-	-	-	-	-	-	W. SIDE LITE	-	-	-	-	-	-
3	-	2'-0" X 6'-0"	-	-	-	-	-	-	-	-	-	-	-	-	-
4	-	2'-0" X 6'-0"	-	-	-	-	-	-	-	-	-	-	-	-	-
41	PATIO	6'-0" X 8'-0"	-	-	-	-	-	-	-	-	-	-	-	-	-
5	PATIO	6'-0" X 8'-0"	-	-	-	-	-	-	-	-	-	-	-	-	-
6	-	2'-0" X 6'-0"	-	-	-	-	-	-	-	-	-	-	-	-	-
7	-	2'-0" X 6'-0"	-	-	-	-	-	-	-	-	-	-	-	-	-
8	O.H.	8'-0" X 10'-0"	-	-	-	-	-	-	-	-	-	-	-	-	-
9	SLIDER	3'-0" X 6'-0"	-	-	-	-	-	-	-	-	-	-	-	-	-
10	-	2'-0" X 6'-0"	-	-	-	-	-	-	-	-	-	-	-	-	-
11	PATIO	6'-0" X 8'-0"	-	-	-	-	-	-	-	-	-	-	-	-	-
12	PATIO	6'-0" X 8'-0"	-	-	-	-	-	-	-	-	-	-	-	-	-
INTERIOR - GROUND LEVEL															
A1	-	2'-0" X 6'-0"	-	-	-	-	-	-	-	-	-	-	-	-	-
A2	-	2'-0" X 6'-0"	-	-	-	-	-	-	-	-	-	-	-	-	-
A3	POCKET	2'-0" X 6'-0"	-	-	-	-	-	-	-	-	-	-	-	-	-
A4	DOUBLE	(2) 2'-0" X 6'-0"	-	-	-	-	-	-	-	-	-	-	-	-	-
A5	POCKET	3'-0" X 6'-0"	-	-	-	-	-	-	-	-	-	-	-	-	-
A6	-	3'-0" X 6'-0"	-	-	-	-	-	-	-	-	-	-	-	-	-
1ST FLOOR															
B1	DOUBLE	(2) 1'-6" X 6'-0"	-	-	-	-	-	-	-	-	-	-	-	-	-
B2	DOUBLE	(2) 1'-6" X 6'-0"	-	-	-	-	-	-	-	-	-	-	-	-	-
B3	DOUBLE	(2) 1'-6" X 6'-0"	-	-	-	-	-	-	-	-	-	-	-	-	-
B4	-	2'-0" X 6'-0"	-	-	-	-	-	-	-	-	-	-	-	-	-
B5	-	1'-6" X 6'-0"	-	-	-	-	-	-	-	-	-	-	-	-	-
B6	POCKET	2'-0" X 6'-0"	-	-	-	-	-	-	-	-	-	-	-	-	-
2ND FLOOR															
C1	POCKET	3'-0" X 6'-0"	-	-	-	-	-	-	-	-	-	-	-	-	-
C2	POCKET	2'-0" X 6'-0"	-	-	-	-	-	-	DOUBLE - OVERSIZED LEAF	-	-	-	-	-	-
C3	-	2'-0" X 6'-0"	-	-	-	-	-	-	DOUBLE - OVERSIZED LEAF	-	-	-	-	-	-
C4	-	2'-0" X 6'-0"	-	-	-	-	-	-	-	-	-	-	-	-	-
C5	-	2'-0" X 6'-0"	-	-	-	-	-	-	-	-	-	-	-	-	-

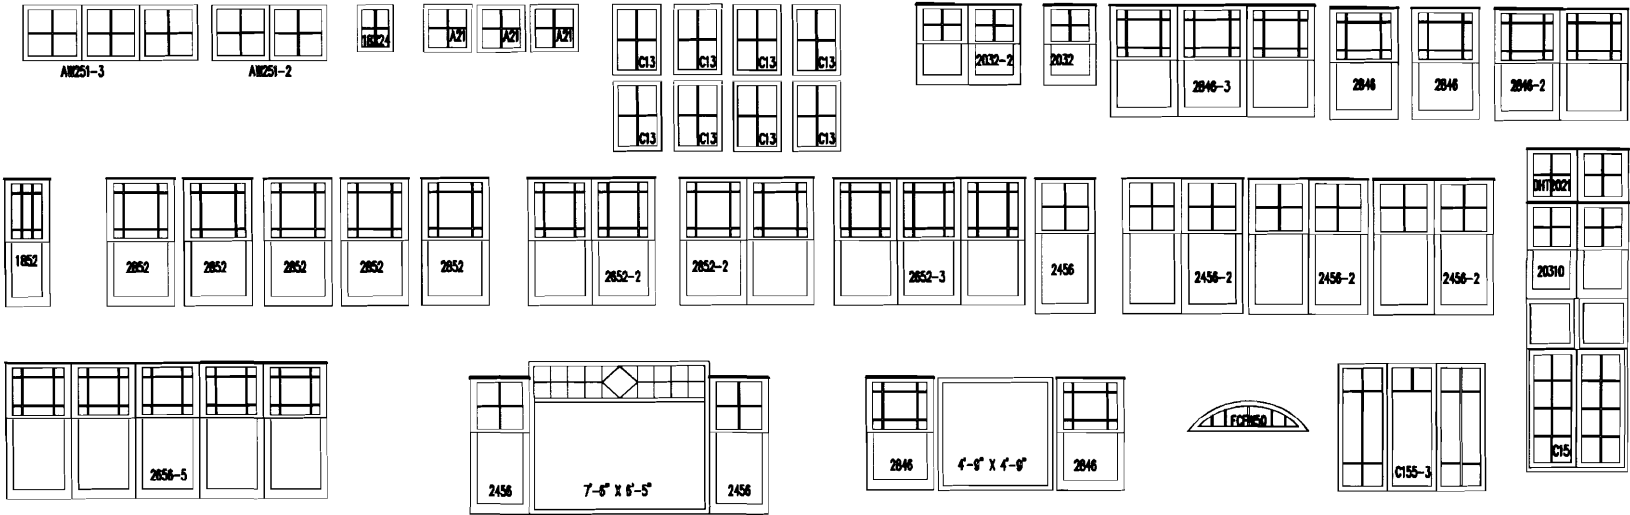

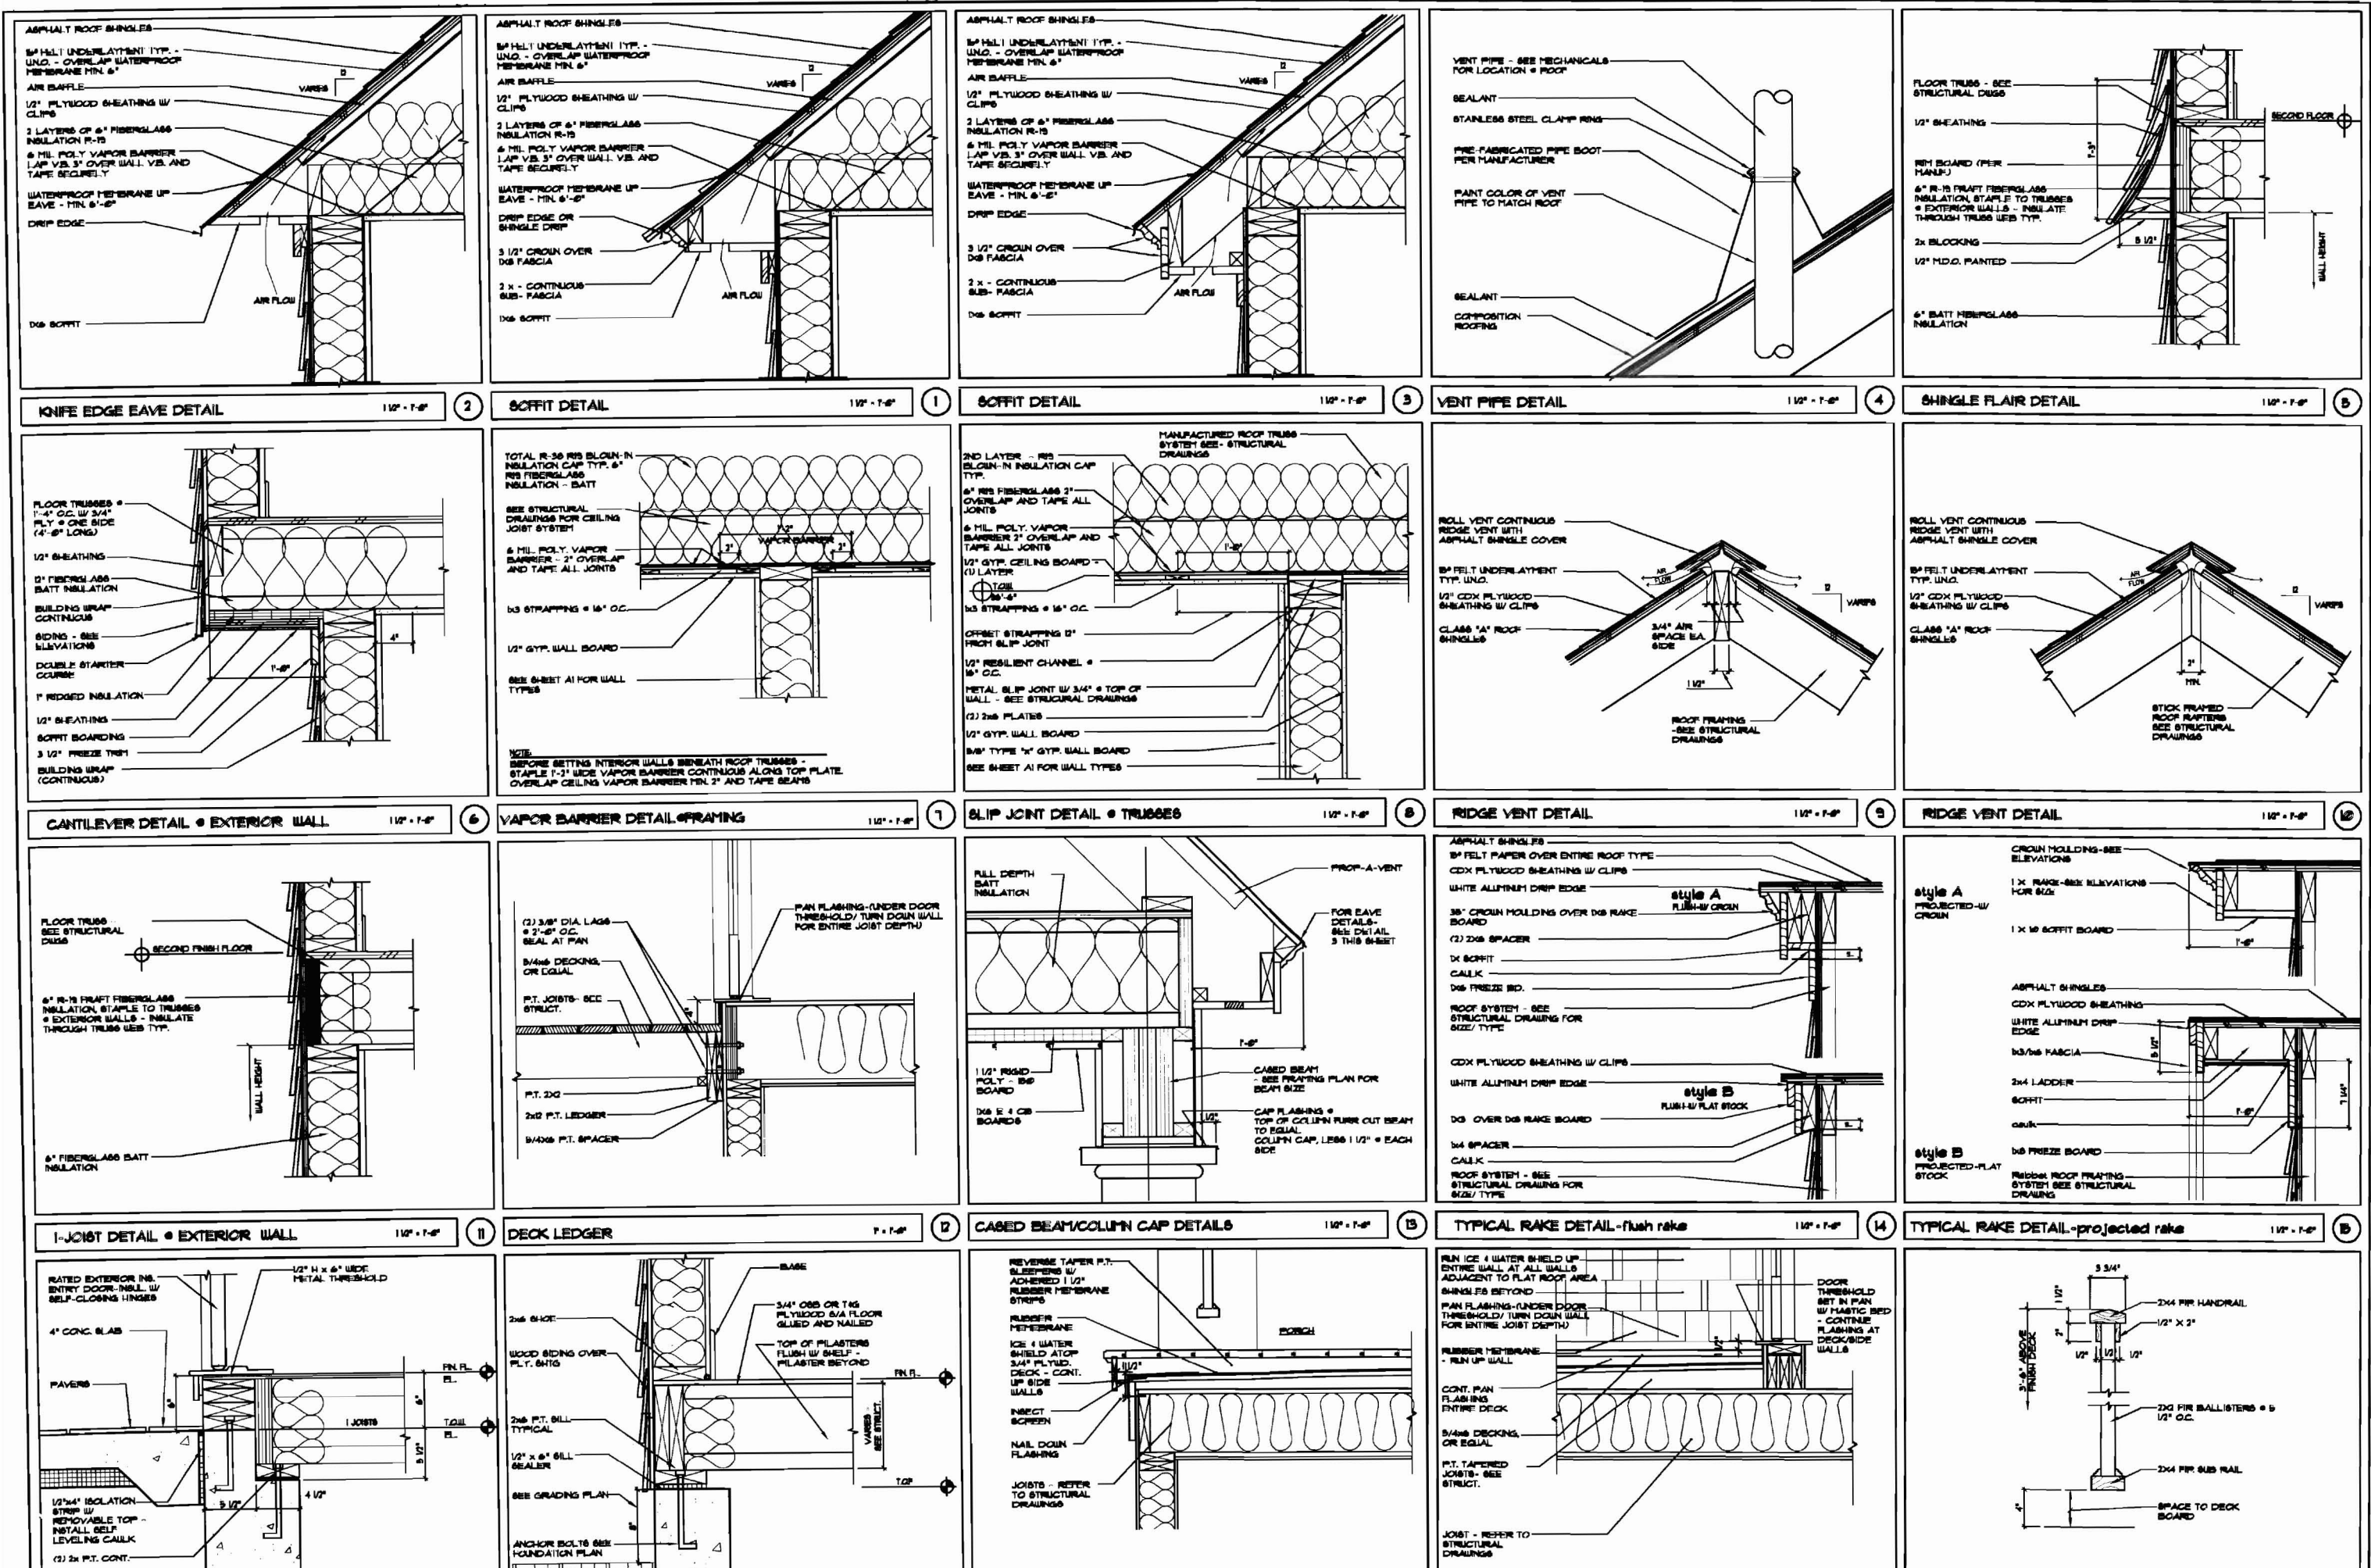

152 Papp Road, Scarborough, ME 04074

Calendar Island Architects

Phone (207) 885-9113 Fax (207) 885-5531

REVISIONS

NO.	DATE	DESCRIPTION

GATTA/ VACCARO
RESIDENCE

GREAT DIAMOND ISLAND, MAINE

MISCELLANEOUS DETAILS

DATE:

NUMBER:

DRAWN BY: BJB

CHECKED BY: WP

NEWEL POST W/
RAILING @ 42" AFF

GUARDRAIL 3'-6" AFF.

LANDING OR
WELL RAIL

1/2" ROUND
RETURNED @ END
OF TREAD W/
SCOTIA - TYP.

TYPICAL BOX NEWEL
1 1/4" x 1 1/4" PAINTED
WOOD CAP W/ HALF ROUND
EDGES

BROSICO SCOTIA -
16052

HANDRAIL 2'-10" AFF.
2'-10" ABOVE NOSING
GUARDRAIL 3'-6" AFF.
OR 3'-6" ABOVE NOSING

NOTE: PER CODE, IF OPEN
RAILING RISES TO A HEIGHT OF
GREATER THAN 3'-6", THE TOP OF
HANDRAIL MUST BE 36" MIN.

1 STAIR ELEVATION 1 1/2" = 1'-0"

1 1/4" x 1 1/4" PAINTED WOOD
CAP W/ HALF ROUND EDGES

BROSICO SCOTIA - 16052

1 1/2" WOOD RAIL - REFER
TO HOLDING TYPES THIS
SHEET

MOUNTING BRACKET 32" O.C.
MAX. BRACKET SHALL
SUPPORT
200# 10 per. LINEAR FOOT

FASTENERS 32" O.C. MAX.

2x BLOCKING

2x4 STUD WALL @ 16" O.C.

1/2" GUSP EACH SIDE

BROSICO B-662 CAP MOLD
INTERIOR RETURN

1x4 POPLAR CASING @
HEAD/JAMBS

1/4" PARTING BEAD
W/ HALF ROUND

1x4 POPLAR CASING

1 PIECE MOULDED 6"
HEAD TRIM

FLASHING

EXTENSION
JAMB - SIZE
VARIES W/ WALL
TYPE

HI (HEAD)

6" TOOL

6" TOOL W/ HALF ROUND
INTERIOR RETURN


1x4 APRON

INTERIOR

3 SCHEMATIC TRIM DETAILS 1 1/2" = 1'-0"

PICTURE RAILS SIMILAR TO
CHAIR RAIL - SEE INTERIOR
ELEVATIONS FOR LOCATIONS

5
A-9

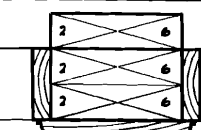

"THUMBAIL"
PROFILE @
EDGES

D3 PANEL CAP
W/ 2 1/2" CASING

3" CASING

1/2" WALL
BLOCKING

1x4

D3

BASEBOARD
TRIM

1/2" WALL
BLOCKING

5 TRIM DETAILS

REVISIONS

NO. DATE DESCRIPTION

GATTA/ VACCARO
RESIDENCE

GREAT DIAMOND ISLAND, MAINE


DRAWINGS THIS SHEET

TRIM DETAILS

DATE
NUMBER
DRAWN BY
CHECKED BY



Calendar Island
Architects

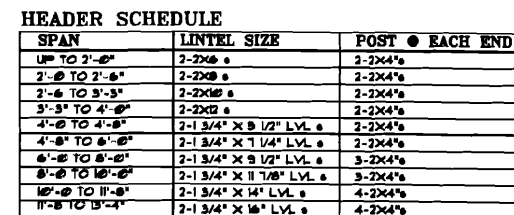

BEAM SCHEDULE			
NO.	MEMBER SIZE	NO.	MEMBER SIZE
B2.1		B2.10	
B2.2		B2.11	
B2.3		B2.12	
B2.4		B2.13	
B2.5		B2.14	
B2.6		B2.15	
B2.7		B2.16	
B2.8		B2.17	
B2.9			

HEADER SCHEDULE			
SPAN	LINTEL SIZE	POST @ EACH END	
1" TO 2'-0"	2-2X6 @	2-2X4's	
2'-0" TO 2'-6"	2-2X6 @	2-2X4's	
2'-6" TO 3'-3"	2-2X6 @	2-3X4's	
3'-3" TO 4'-0"	2-2X6 @	2-3X4's	
4'-0" TO 4'-6"	2-2X6 @	2-3X4's	
4'-6" TO 5'-0"	2-1 3/4" X 9 1/2" LVL	2-2X4's	
5'-0" TO 5'-6"	2-1 3/4" X 9 1/4" LVL	2-2X4's	
5'-6" TO 6'-0"	2-1 3/4" X 9 1/2" LVL	3-2X4's	
6'-0" TO 6'-6"	2-1 3/4" X 11 7/8" LVL	3-2X4's	
6'-6" TO 7'-0"	2-1 3/4" X 14" LVL	4-2X4's	
7'-0" TO 8'-0"	2-1 3/4" X 16" LVL	4-2X4's	

[illegible]


**GATTA/ VACCARO
RESIDENCE**

GREAT DIAMOND ISLAND, MAINE


DRAWINGS THIS SHEET

SECOND FLOOR PLAN


DATE	-
NUMBER	
DRAWN BY	BJB
CHECKED BY	WP

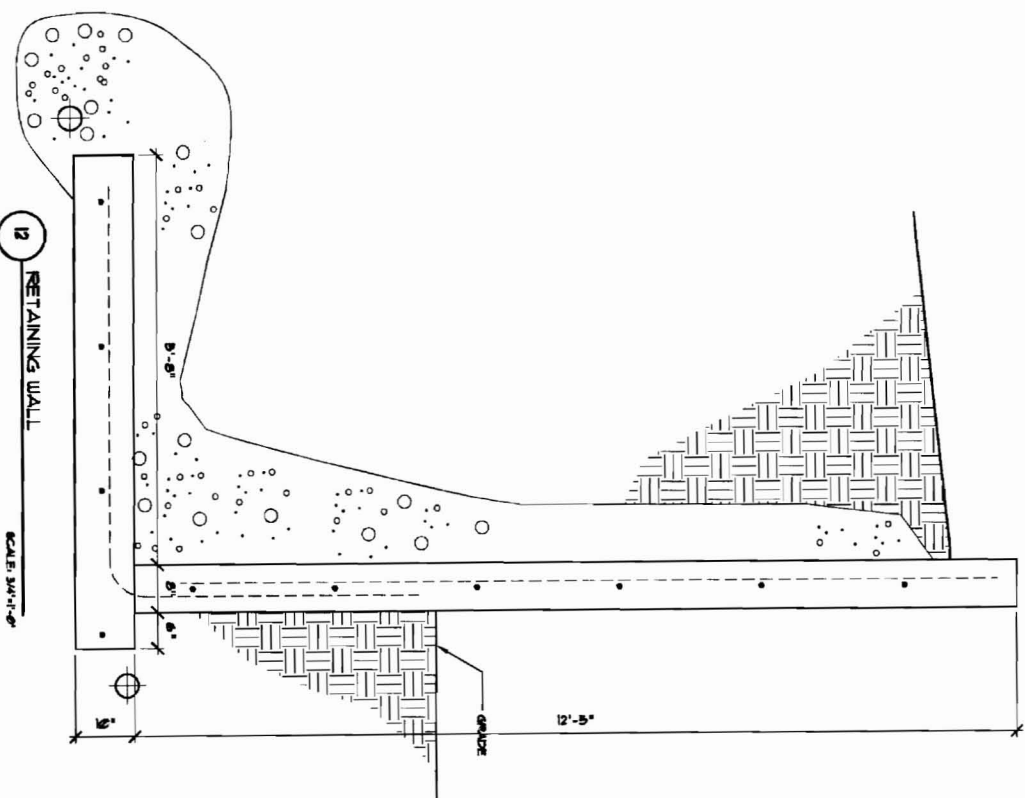


11 DETAIL AT STEP IN CONC. SLAB
SCALE: 1" = 8"

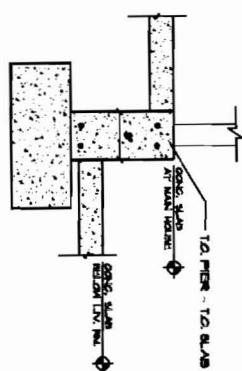



12 DETAIL AT LALLY COL. FOOTING
SCALE: 1"=6'

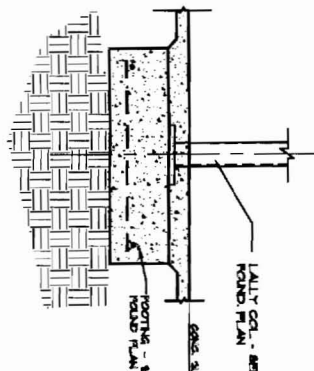


9. TYP. FOUNDATION WALL AT SLAB DETAIL.
SCALE: 1"=1'-0"

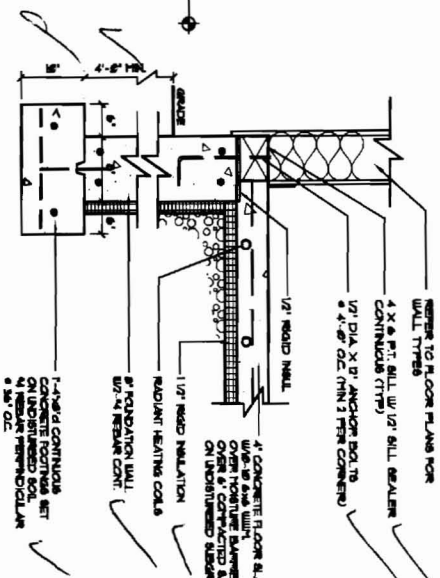


8 DETAIL AT COLUMN PIER
SCALE: 1"=1'-0"

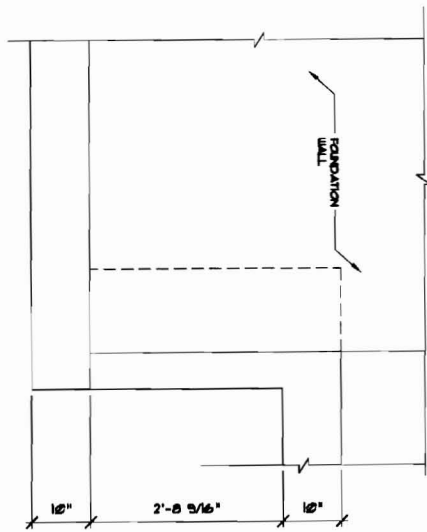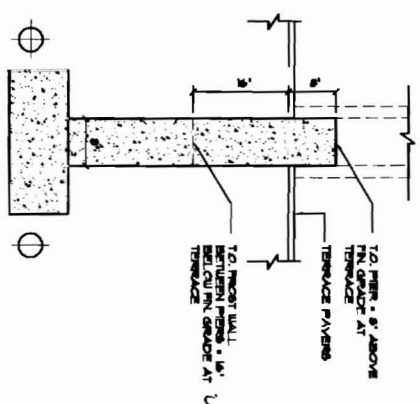


13 STEP FOOTING - TYPE TWO

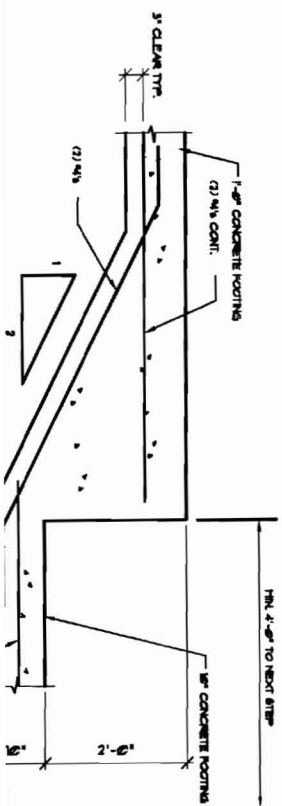


7 JOIST SHELF DETAIL
3/4" x 1'-0"

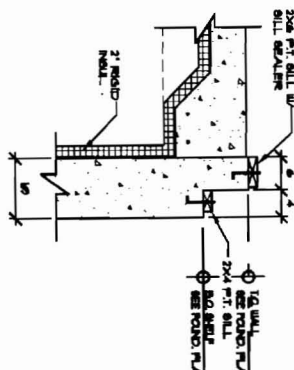


6 TYPICAL BASEMENT WALL DETAIL
1/2" = 1'-0"

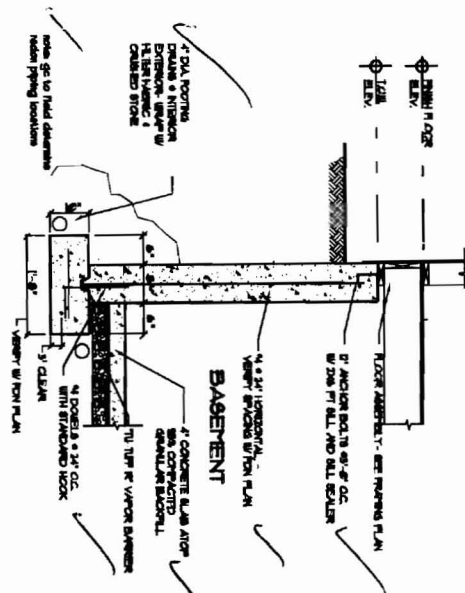


5 CORNER BAR DETAIL

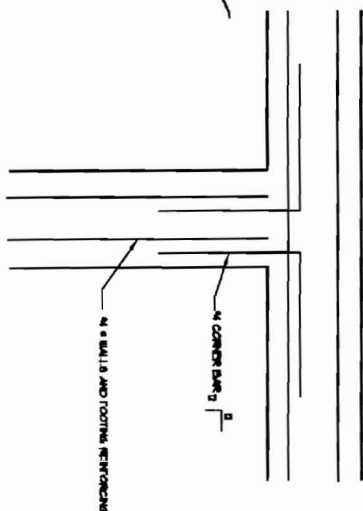


1/2" = 1'-0"

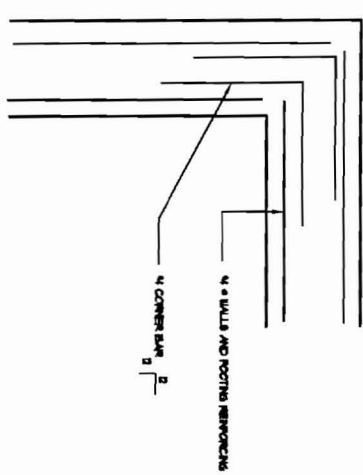

3 TYP. FOOT WALL.

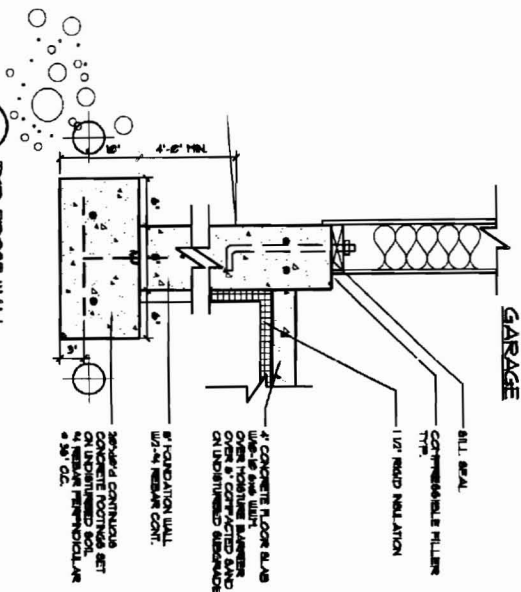

2 THICKENED BLAS • GARAGE
SCALE: 1" = 1'-0"

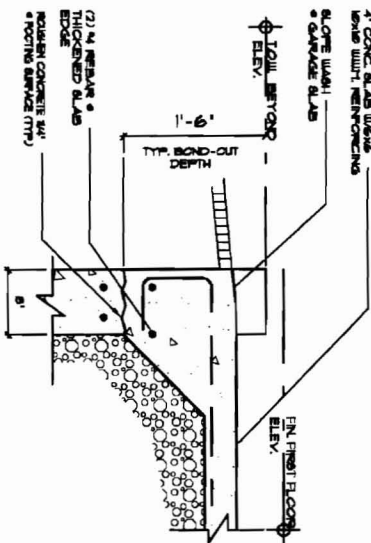

8. AB DETAIL • BEARING WALL

