
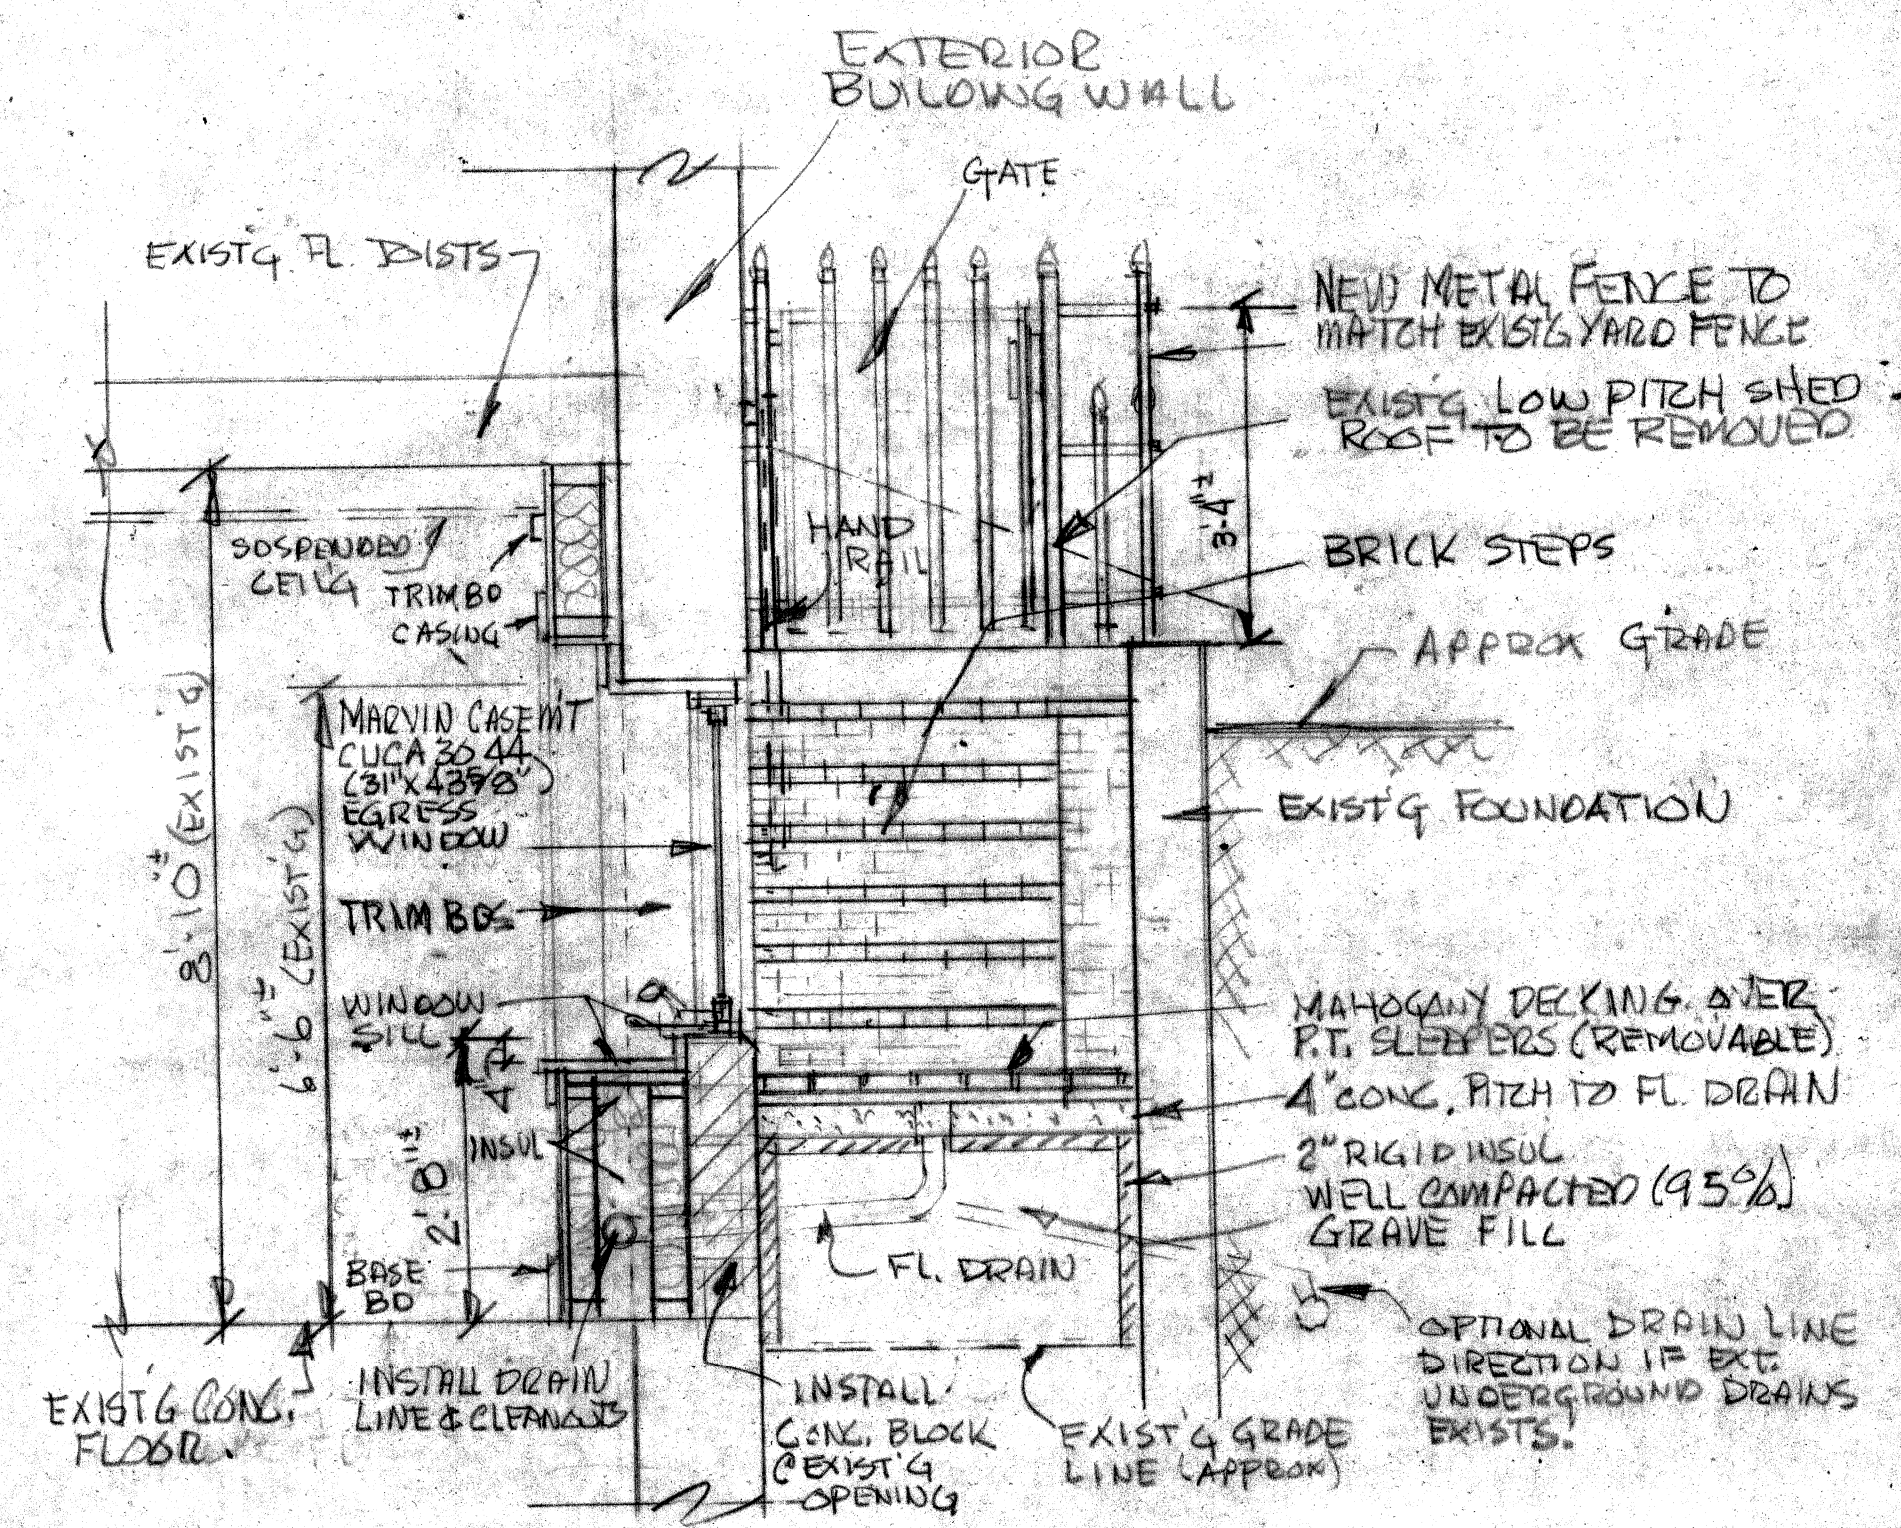


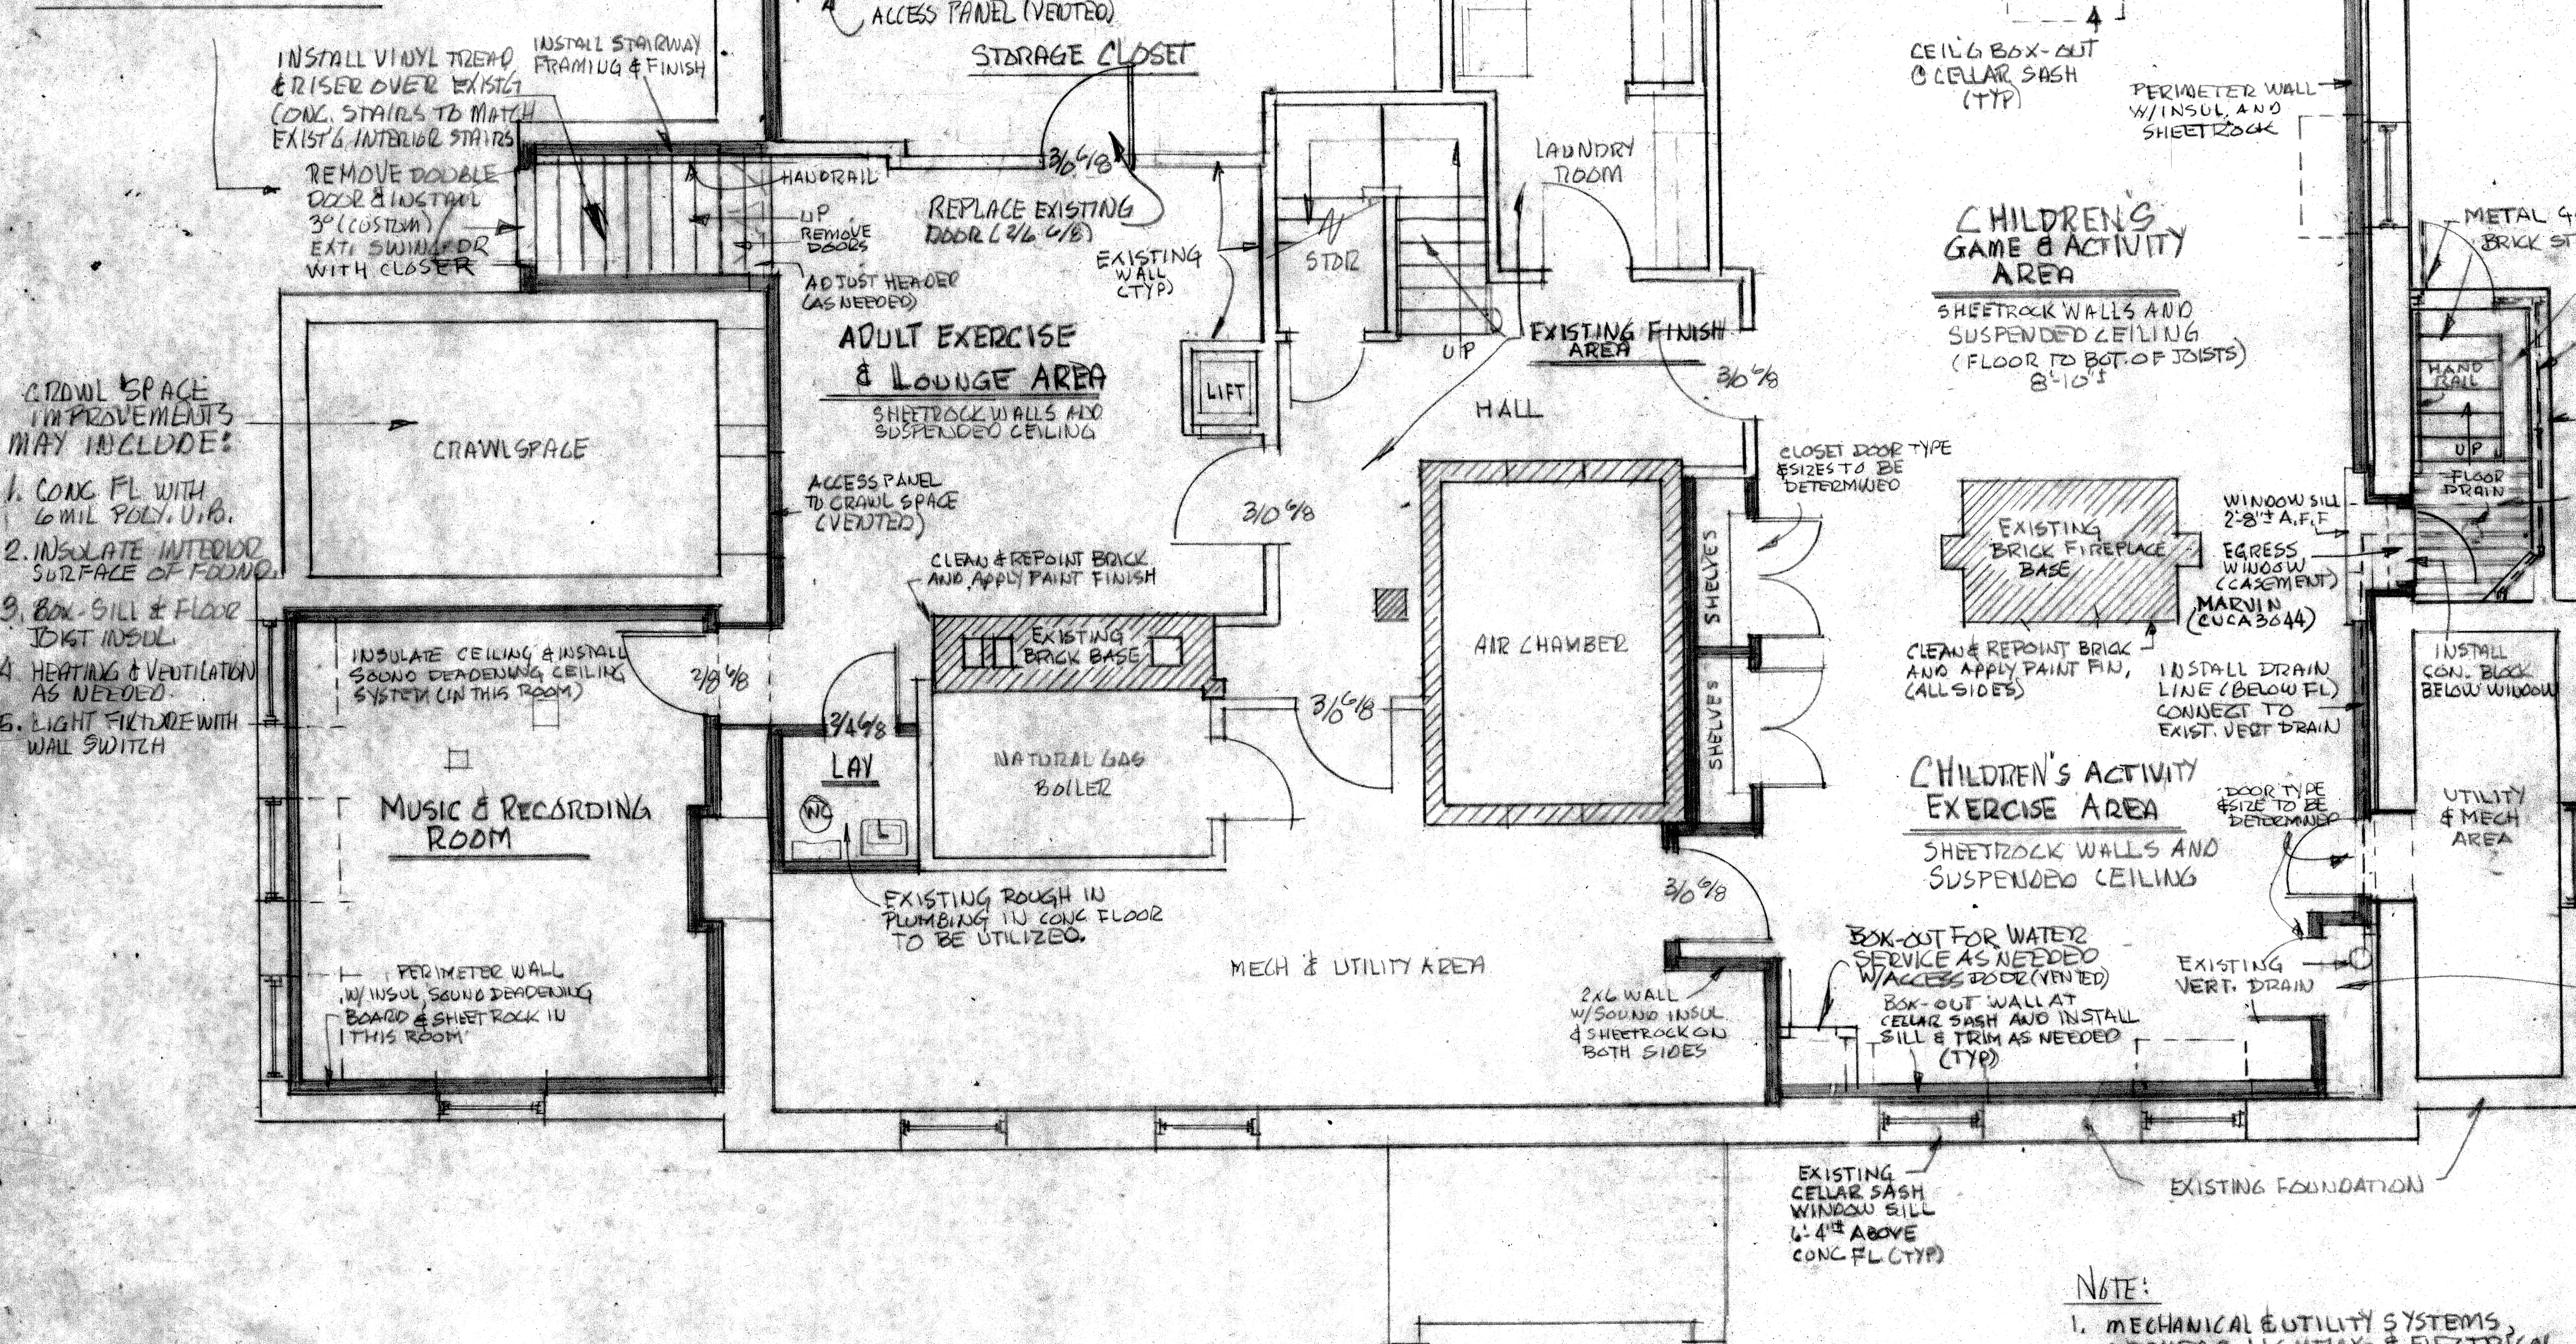

1. EXISTING FLOOR PLAN LAYOUT WAS OBTAINED FROM PLAN BY CORDJIA, CAPITAL PROJECTS GROUP DATED FEB. 28, 2011.
2. CONTRACTOR TO FIELD MEASURE EXISTING CONDITIONS AND ADJUST PROPOSED FLOOR PLAN AS NEEDED

NOTE:

1. MECHANICAL & UTILITY SYSTEMS, OVERHEAD LIGHTING & ELECTRICAL LAYOUT AND INTERIOR FINISH MATERIALS TO BE DETERMINED BY OTHERS.
2. FINISH FLOORING & SUSPENDING CEILING (TYPE, STYLE, COLOR, ETC.) TO BE DETERMINED BY CONSTRUCTION CONTRACT.

SECTION SCHEMATIC
1/2" = 1'-0" @ EGRESS WINDOW

DOUSTON CONSTRUCTION INC 207-283-0110		LOCATION 28 BOWDOIN ST PORTLAND ME	
DATE 11-22-14 REVISION 12-8-14 2-24-15 DRAWN BY W LW	THE DESIGN-COMPANY INC. P.O. Box 188 Seco, Maine 04072 207-284-5504		SCALE 1/4" PLAN NO PAGE OF
SIZE/STYLE 3-BASEMENT REMODEL			