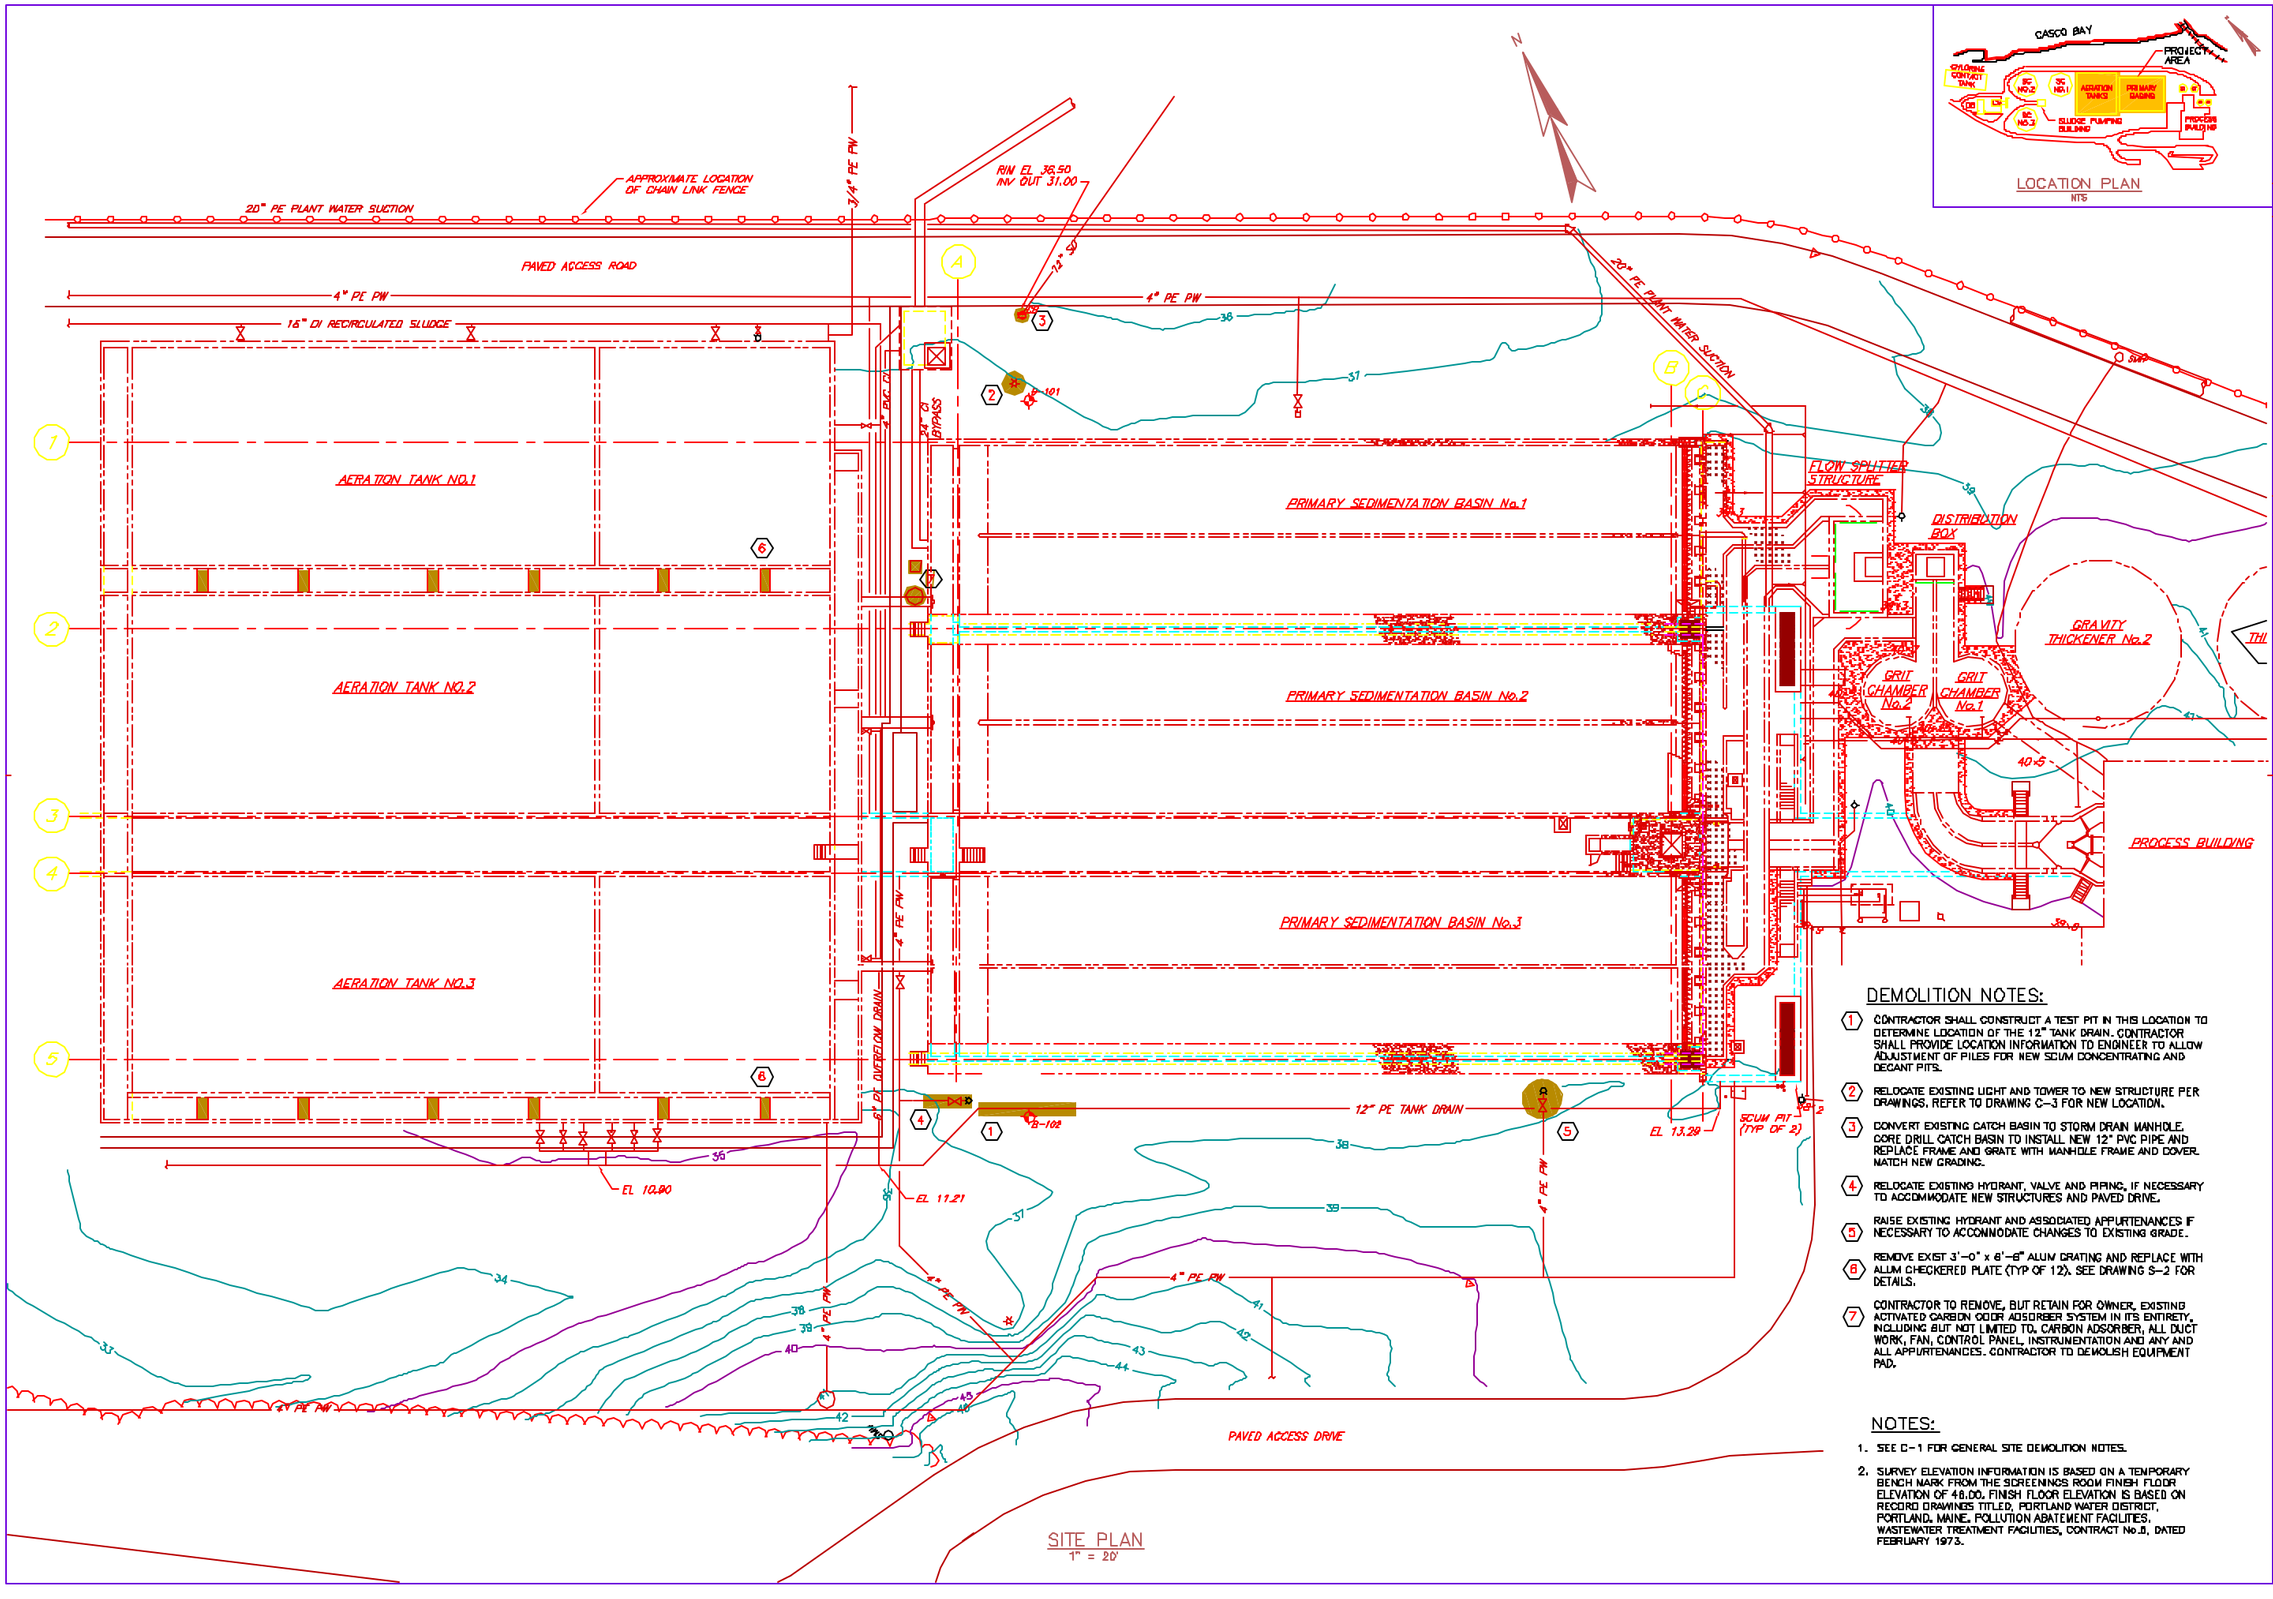

SITE PLAN
1" = 20'

LOCATION PLAN
NTS

DEMOLITION NOTES:

1. CONTRACTOR SHALL CONSTRUCT A TEST PIT IN THIS LOCATION TO DETERMINE LOCATION OF THE 12" TANK DRAIN. CONTRACTOR SHALL PROVIDE LOCATION INFORMATION TO ENGINEER TO ALLOW ADJUSTMENT OF PILES FOR NEW SCUM CONCENTRATING AND DEGANT PITS.
2. RELOCATE EXISTING LIGHT AND TOWER TO NEW STRUCTURE PER DRAWINGS. REFER TO DRAWING C-3 FOR NEW LOCATION.
3. CONVERT EXISTING CATCH BASIN TO STORM DRAIN MANHOLE. CORE DRILL CATCH BASIN TO INSTALL NEW 12" PVC PIPE AND REPLACE FRAME AND GRATE WITH MANHOLE FRAME AND COVER. MATCH NEW GRADING.
4. RELOCATE EXISTING HYDRANT, VALVE AND PIPING, IF NECESSARY TO ACCOMMODATE NEW STRUCTURES AND PAVED DRIVE.
5. RAISE EXISTING HYDRANT AND ASSOCIATED APPURTENANCES IF NECESSARY TO ACCOMMODATE CHANGES TO EXISTING GRADE.
6. REMOVE EXIST 3'-0" x 6'-6" ALUM GRATING AND REPLACE WITH ALUM CHECKERED PLATE (TYP OF 12). SEE DRAWING S-2 FOR DETAILS.
7. CONTRACTOR TO REMOVE, BUT RETAIN FOR OWNER, EXISTING ACTIVATED CARBON ODOR ADSORBER SYSTEM IN ITS ENTIRETY, INCLUDING BUT NOT LIMITED TO, CARBON ADSORBER, ALL DUCT WORK, FAN, CONTROL PANEL, INSTRUMENTATION AND ANY AND ALL APPURTENANCES. CONTRACTOR TO DEMOLISH EQUIPMENT PAD.

NOTES:

1. SEE C-1 FOR GENERAL SITE DEMOLITION NOTES.
2. SURVEY ELEVATION INFORMATION IS BASED ON A TEMPORARY BENCH MARK FROM THE SCREENINGS ROOM FINISH FLOOR ELEVATION OF 46.00. FINISH FLOOR ELEVATION IS BASED ON RECORD DRAWINGS TITLED, PORTLAND WATER DISTRICT, PORTLAND, MAINE, POLLUTION ABATEMENT FACILITIES, WASTEWATER TREATMENT FACILITIES, CONTRACT No.B, DATED FEBRUARY 1973.

PROGRESS PRINTS
ISSUED FOR REVIEW: 4-5-01
ISSUED FOR BIDDING: 5-4-01
WALT MOTTRAM
LAST WORKED ON:
FILENAME:

NO | REVISIONS | DATE | APP'D

DRAWN BY: SAL
CHECKED BY: DEB
DATE: 4-4-01
APPROVED BY: DWS
DATE: 5-4-01
DRWG. NO.
PROJECT NO. 2120MA
SCALE: 1"=20'

Wright-Pierce
99 Main Street Topsham, Maine USA 04086
TEL (207) 725-8721 FAX (207) 729-8414

PORTLAND WATER DISTRICT
PORTLAND, MAINE
PRIMARY SEDIMENTATION BASINS
UPGRADE WITH ODOR CONTROL FACILITIES
EXISTING SITE PLAN AND DEMOLITION

DWG C-2
2 OF 79