
NISSEN BUILDING

75 WASHINGTON AVENUE, PORTLAND, MAINE

05 / 09 / 19

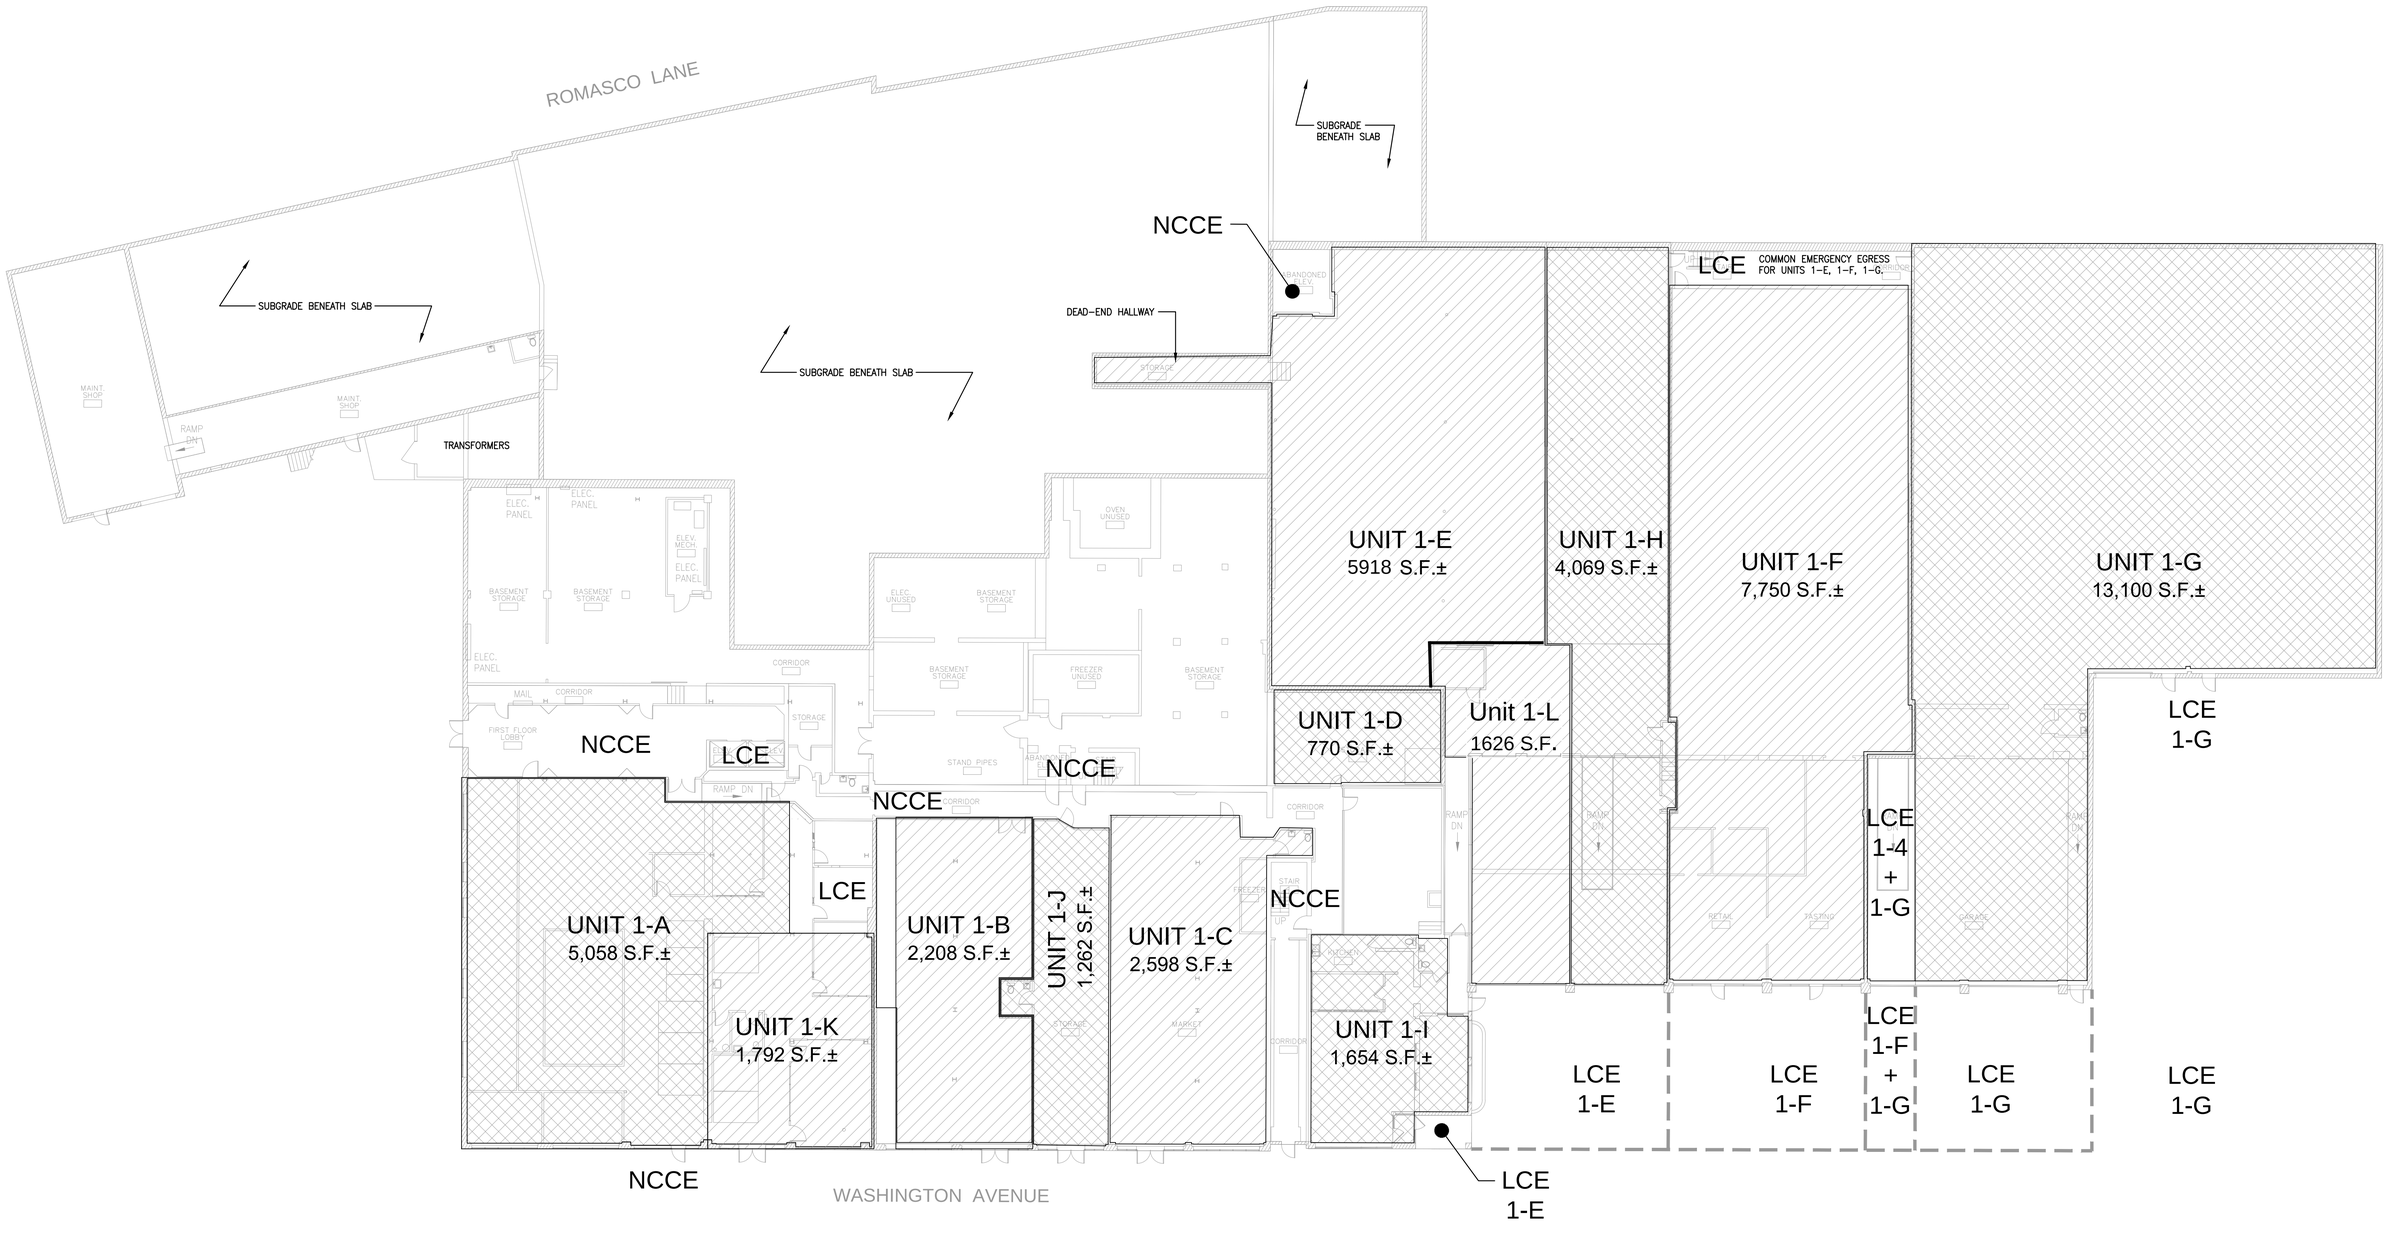

FIRST FLOOR PLAN

SCALE 1/16" = 1'-0"