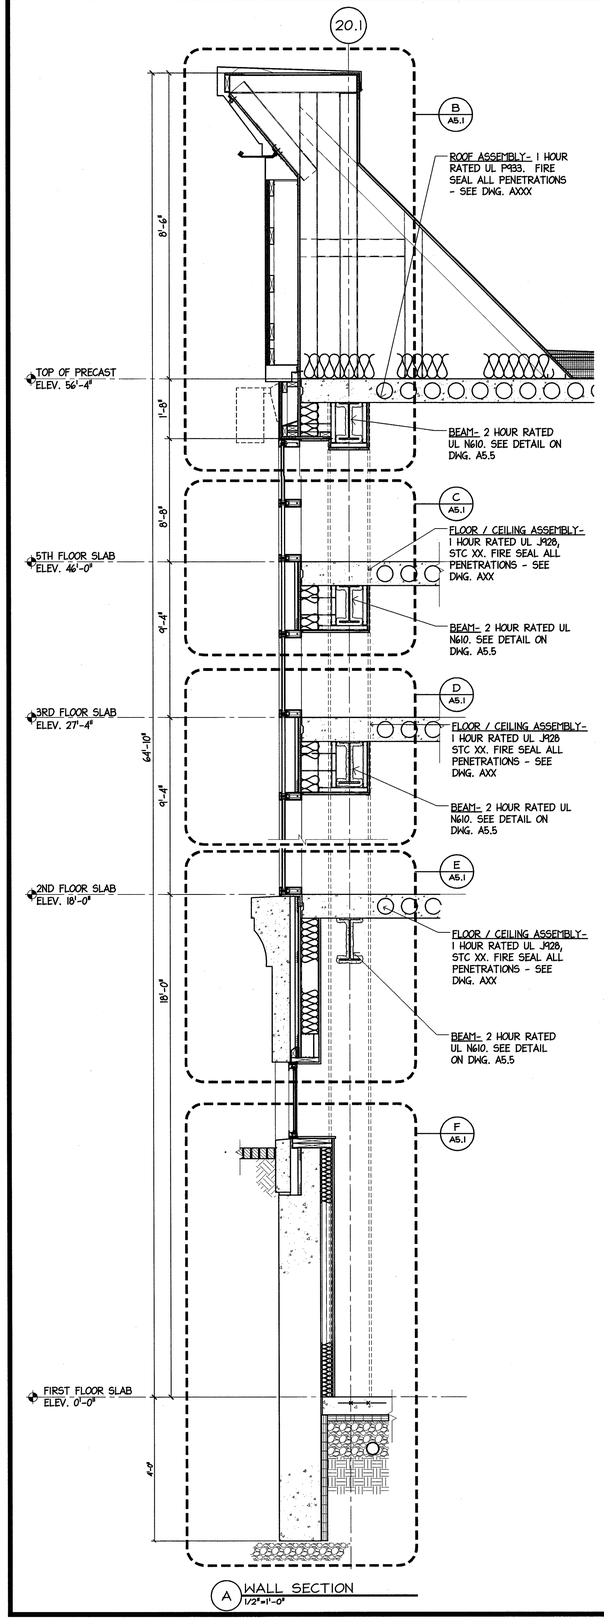

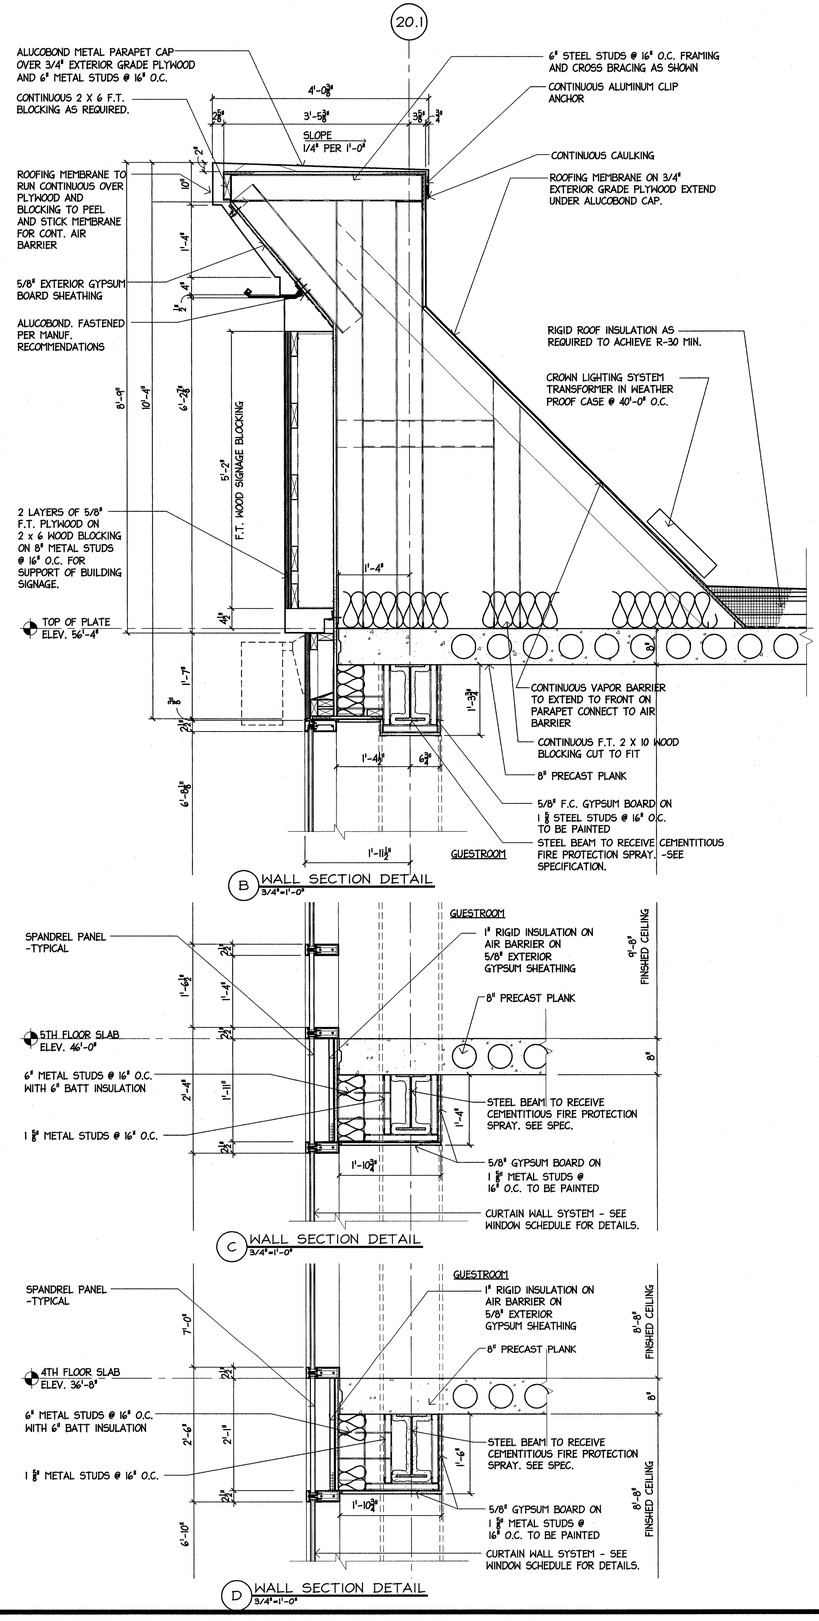

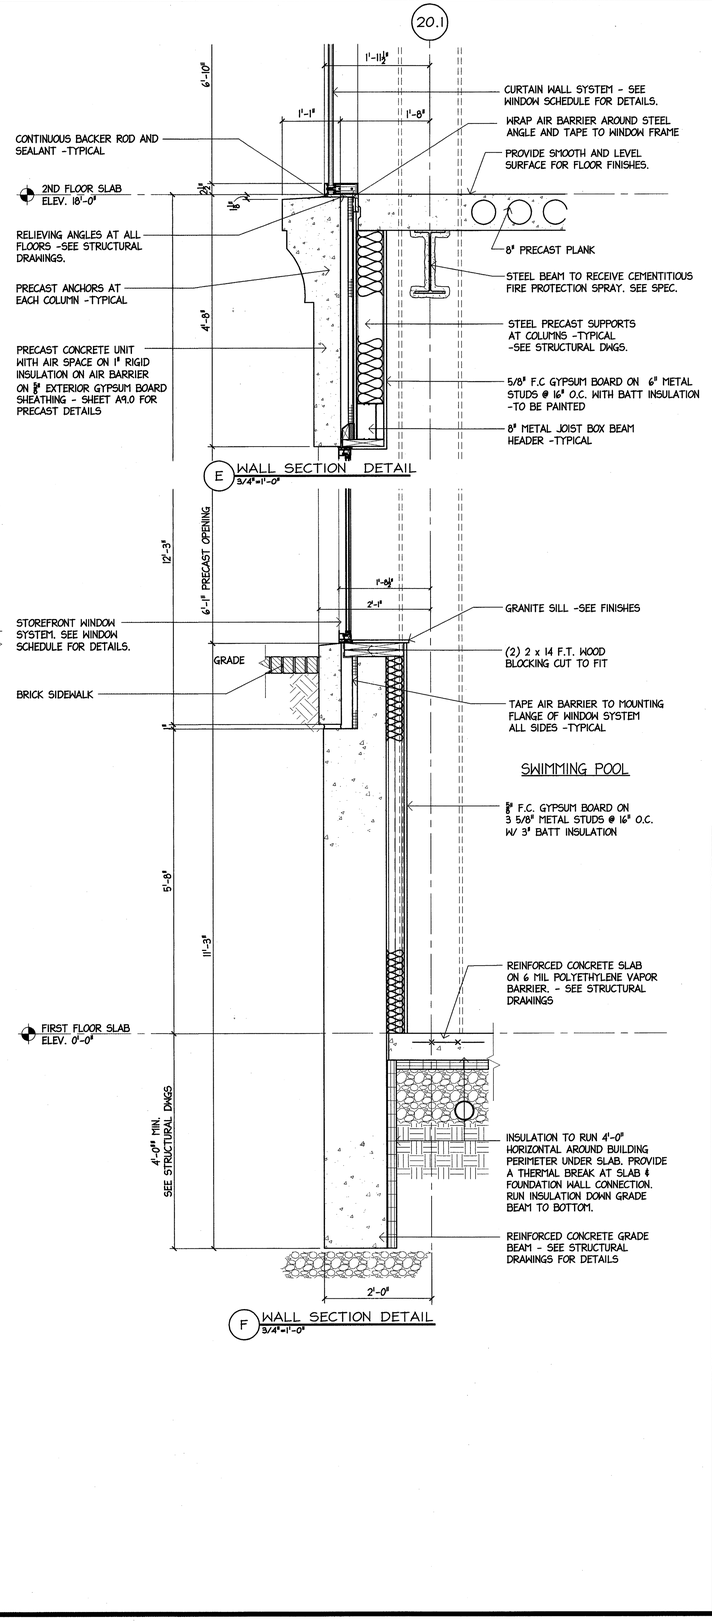

TO BE COORDINATED WITH STRUCTURAL DRAWINGS

PERMIT ISSUE - 09/27/07

NO.	REVISION	DATE

SCALE: AS NOTED — DRAWN BY: AVS
DATE: — CHECKED BY: JR

LICENSED ARCHITECT MARK FARIA No. 3130 STATE OF MAINE

PROJECT

RESIDENCE INN BY MARRIOTT

PORTLAND, ME

JOB# 802

TITLE

ENLARGED WALL SECTIONS AND DETAILS

GROUP ONE
21 W. THIRD STREET, BOSTON, MA 02127
TEL. (617)268-7000 FAX: (617)268-0209

DRAWING NO.

A5.1