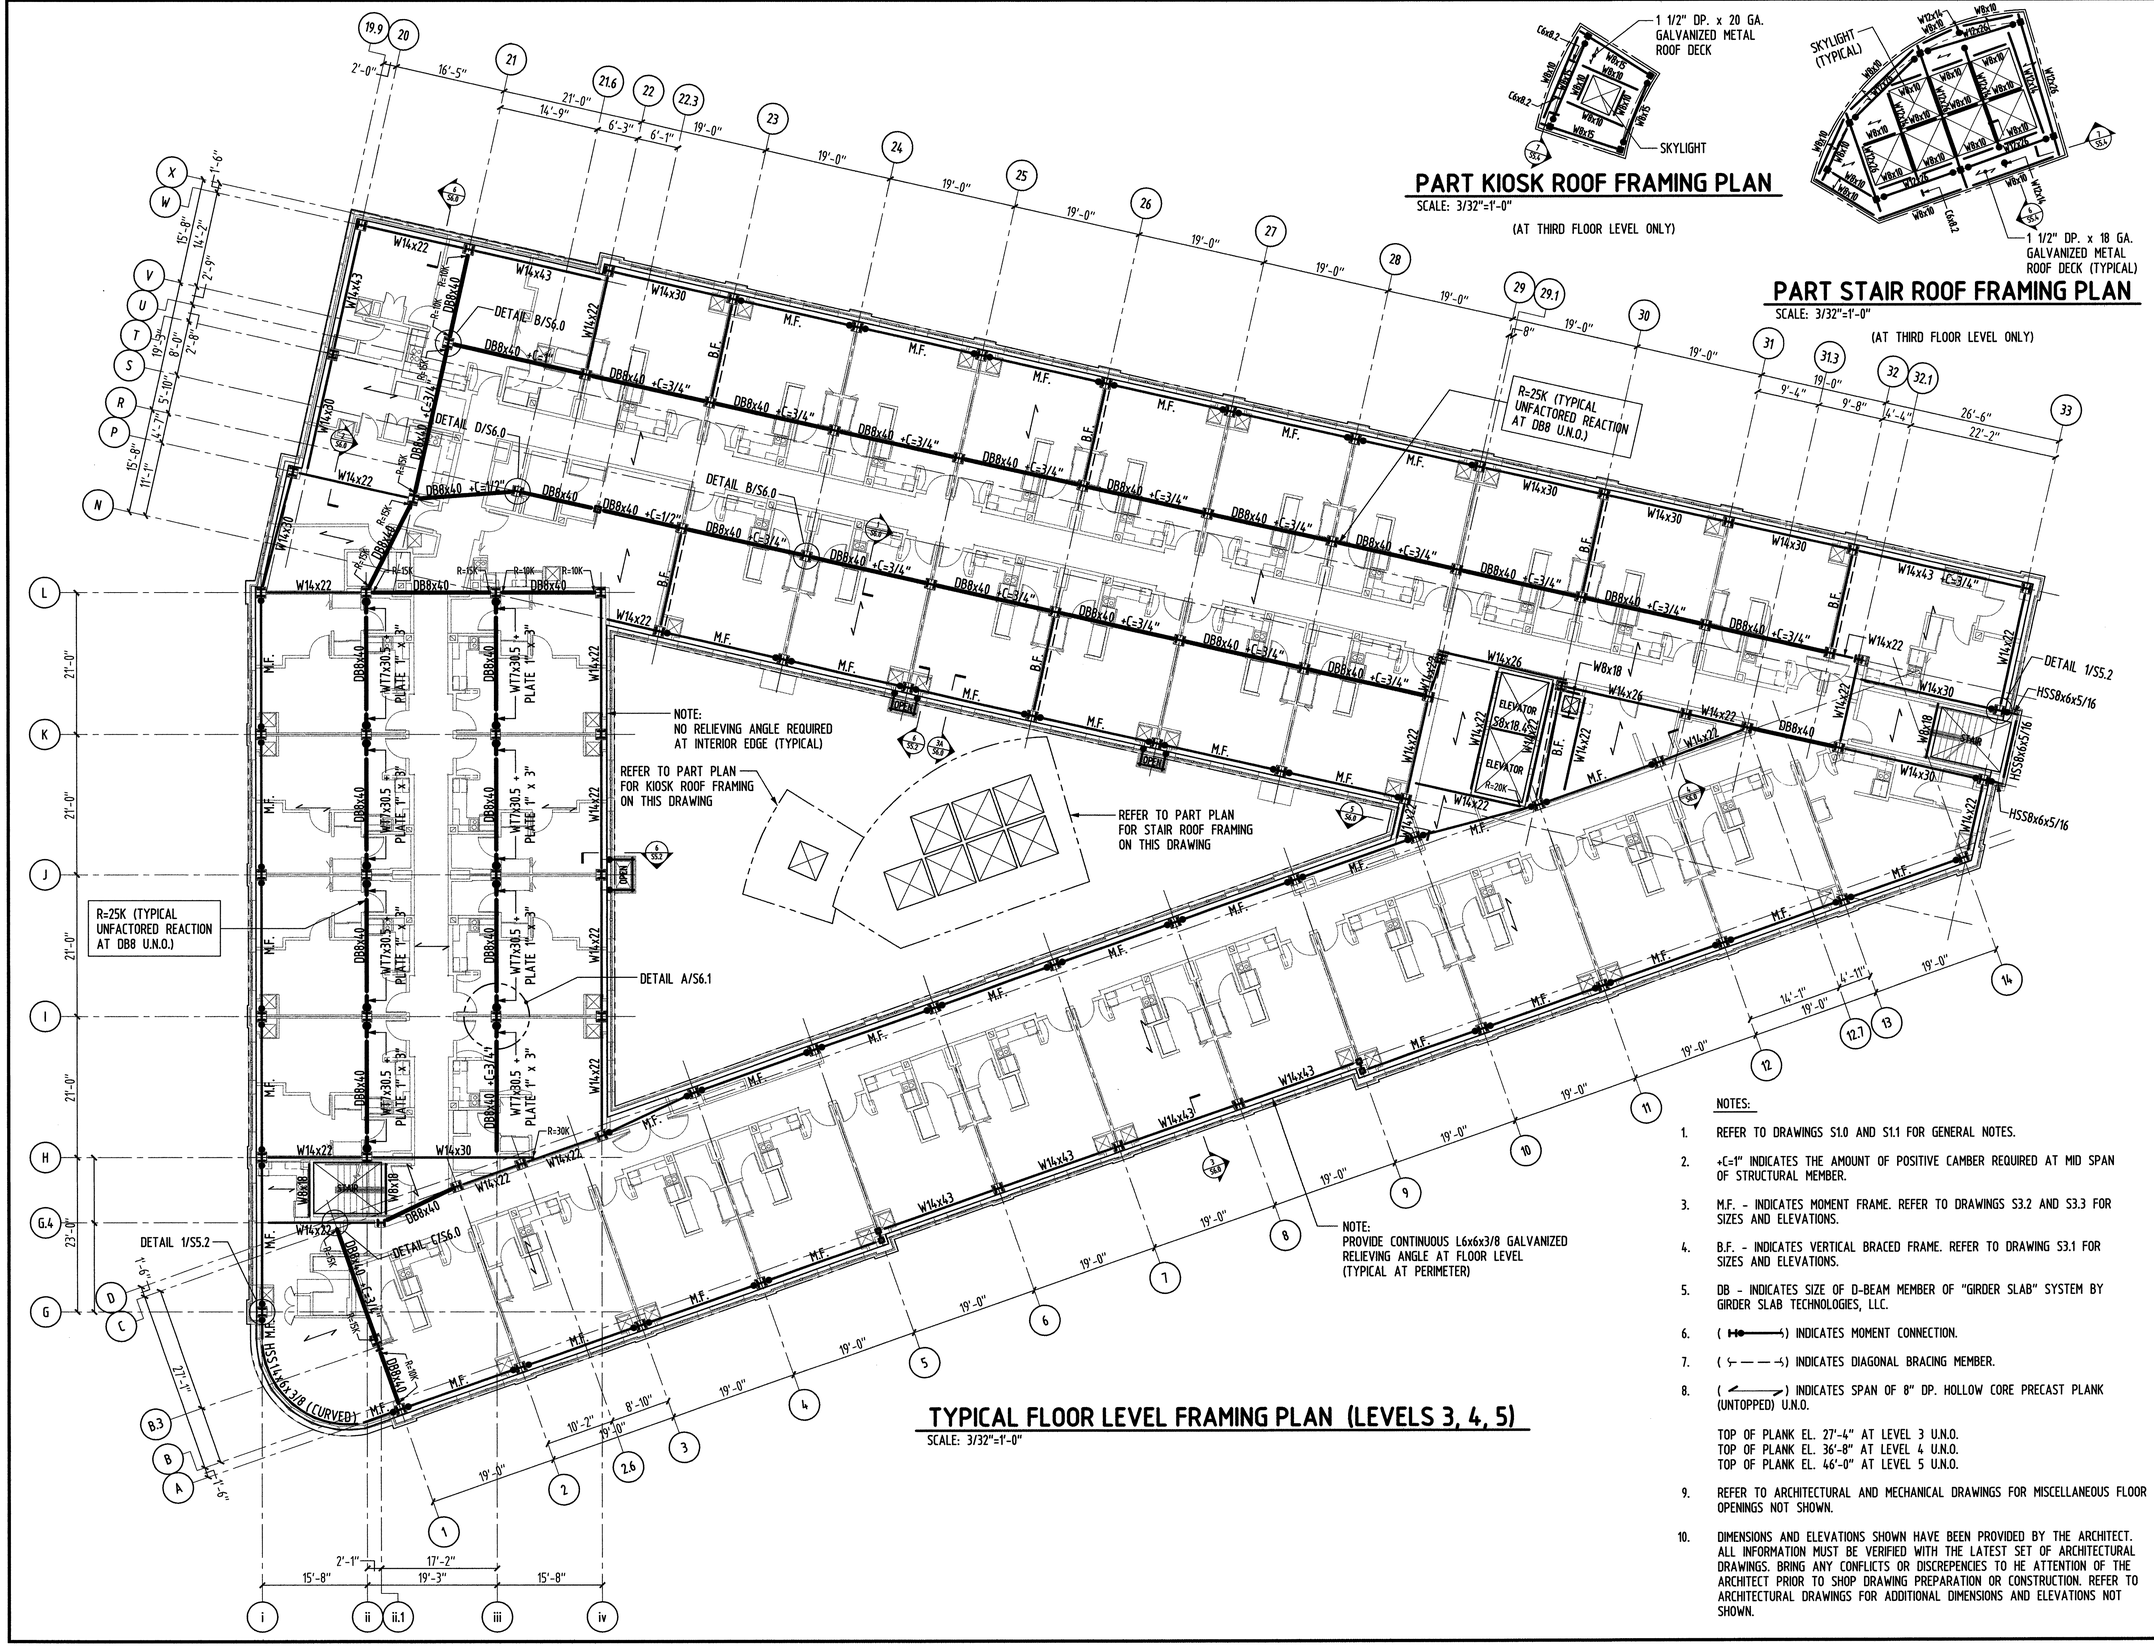

PART KIOSK ROOF FRAMING PLAN

SCALE: 3/32"=1'-0"

(AT THIRD FLOOR LEVEL ONLY)

PART STAIR ROOF FRAMING PLAN

SCALE: 3/32"=1'-0"

(AT THIRD FLOOR LEVEL ONLY)

TYPICAL FLOOR LEVEL FRAMING PLAN (LEVELS 3, 4, 5)

SCALE: 3/32"=1'-0"

NOTES:

1. REFER TO DRAWINGS S1.0 AND S1.1 FOR GENERAL NOTES.
2. +C=1" INDICATES THE AMOUNT OF POSITIVE CAMBER REQUIRED AT MID SPAN OF STRUCTURAL MEMBER.
3. M.F. - INDICATES MOMENT FRAME. REFER TO DRAWINGS S3.2 AND S3.3 FOR SIZES AND ELEVATIONS.
4. B.F. - INDICATES VERTICAL BRACED FRAME. REFER TO DRAWING S3.1 FOR SIZES AND ELEVATIONS.
5. DB - INDICATES SIZE OF D-BEAM MEMBER OF "GIRDER SLAB" SYSTEM BY GIRDER SLAB TECHNOLOGIES, LLC.
6. (⊢●——⊣) INDICATES MOMENT CONNECTION.
7. (⊢ — — ⊣) INDICATES DIAGONAL BRACING MEMBER.
8. (⟵) INDICATES SPAN OF 8" DP. HOLLOW CORE PRECAST PLANK (UNTOPPED) U.N.O.

   TOP OF PLANK EL. 27'-4" AT LEVEL 3 U.N.O.
   TOP OF PLANK EL. 36'-8" AT LEVEL 4 U.N.O.
   TOP OF PLANK EL. 46'-0" AT LEVEL 5 U.N.O.
9. REFER TO ARCHITECTURAL AND MECHANICAL DRAWINGS FOR MISCELLANEOUS FLOOR OPENINGS NOT SHOWN.
10. DIMENSIONS AND ELEVATIONS SHOWN HAVE BEEN PROVIDED BY THE ARCHITECT. ALL INFORMATION MUST BE VERIFIED WITH THE LATEST SET OF ARCHITECTURAL DRAWINGS. BRING ANY CONFLICTS OR DISCREPENCIES TO HE ATTENTION OF THE ARCHITECT PRIOR TO SHOP DRAWING PREPARATION OR CONSTRUCTION. REFER TO ARCHITECTURAL DRAWINGS FOR ADDITIONAL DIMENSIONS AND ELEVATIONS NOT SHOWN.

PERMIT ISSUE - 09/27/07

NO.	REVISION	DATE

SCALE: 3/32" = 1'-0" DRAWN BY: FTV
DATE: 09/27/07 CHECKED BY: BRG

STATE OF MAINE
BRENT R. GOUDREAU
No. 11341
LICENSED PROFESSIONAL ENGINEER

PROJECT

RESIDENCE INN BY MARRIOTT

PORTLAND, ME.

JOB # 27089.00

TITLE

FLOOR FRAMING PLAN LEVELS 3, 4 AND 5

GROUP ONE
21 W. THIRD STREET, BOSTON, MA 02127
TEL. (617)268-7000 FAX: (617)268-0209

DRAWING NO.

S2.2