
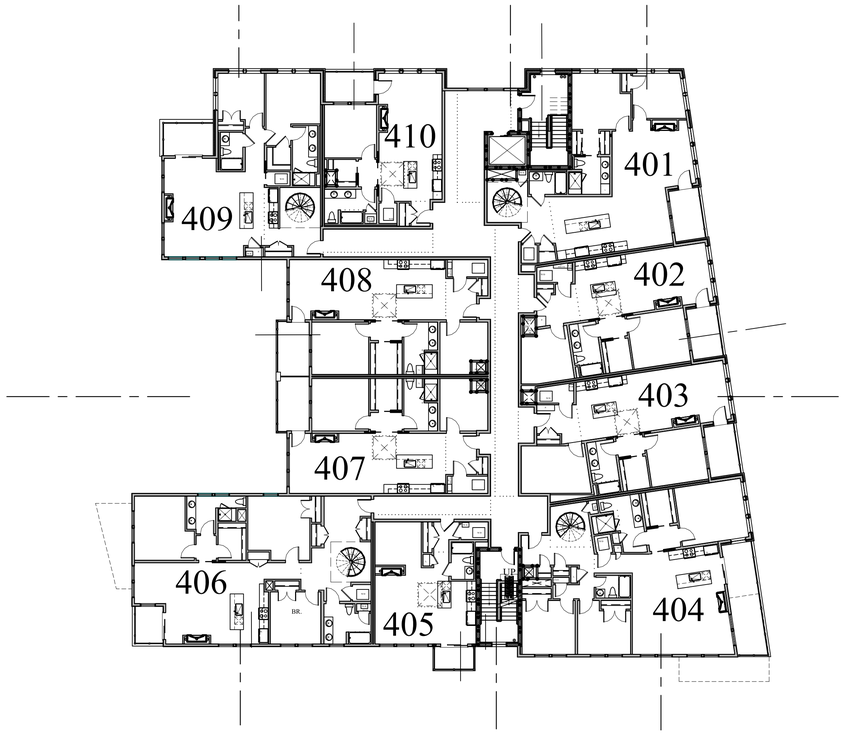



FOURTH FLOOR PLAN
SCALE: 1/16"=1'-0"

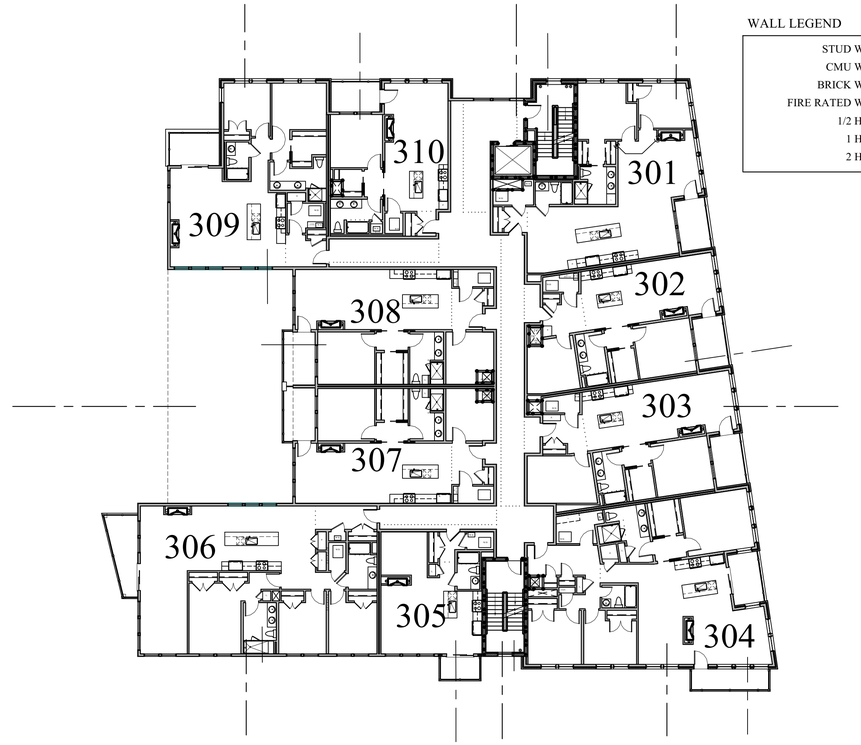


THIRD FLOOR PLAN
SCALE: 1/16"=1'-0"

WALL LEGEND

- STUD WALL
- CMU WALL
- BRICK WALL
- FIRE RATED WALL
- 1/2 HOUR
- 1 HOUR
- 2 HOUR

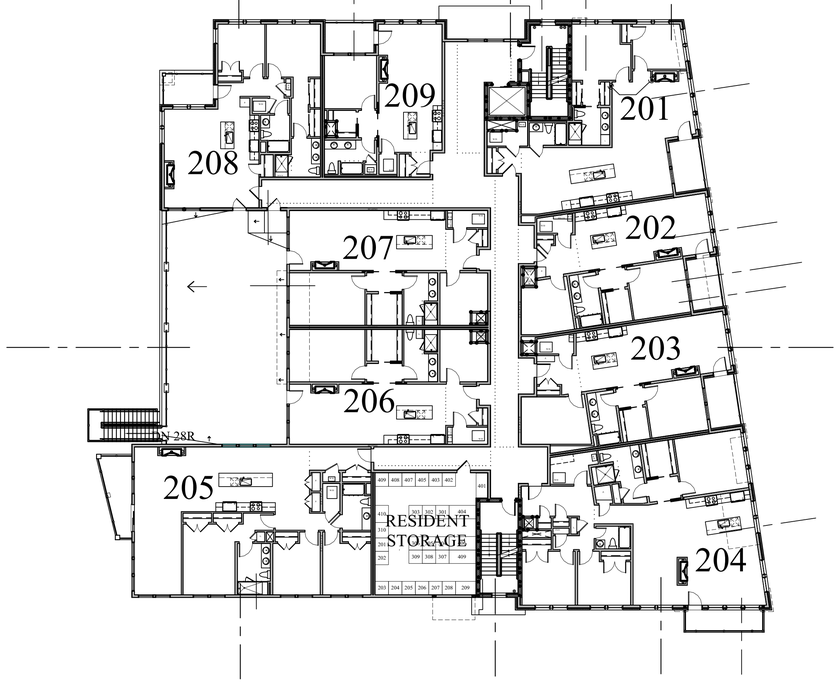

SECOND FLOOR PLAN
SCALE: 1/16"=1'-0"

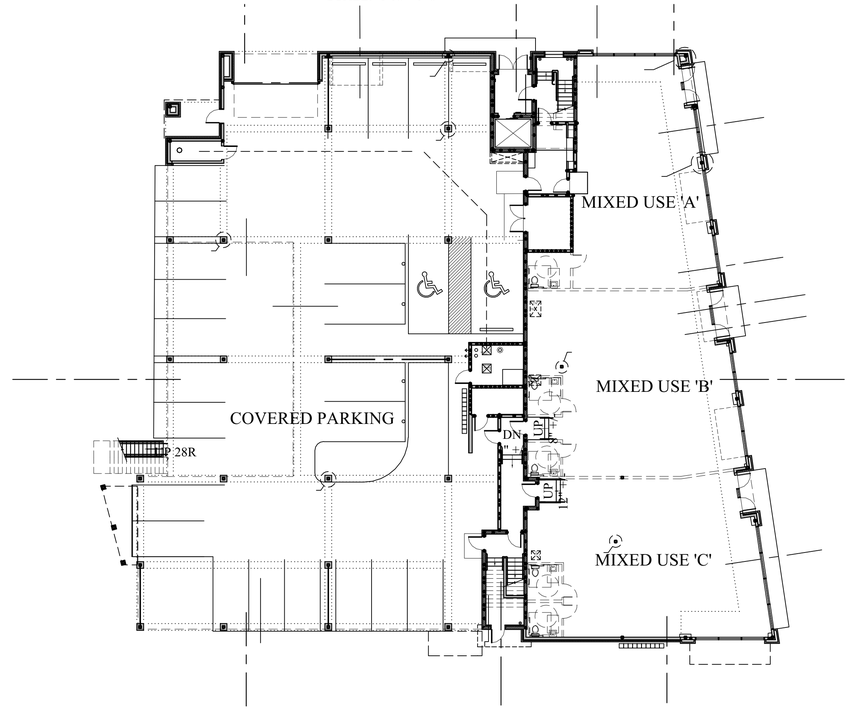

FIRST FLOOR PLAN
SCALE: 1/16"=1'-0"

CONSTRUCTION SET
NOVEMBER 18, 2016

LICENSED ARCHITECT
MARK L. MUELLER
No. 2737
Date: 04/11/17

MARK MUELLER ARCHITECTS A.I.A.
100 Commercial Street
Suite 205
Portland, Maine 04101
Phone: 207.774.9057
Email:
rfi@muellerarchitects.com

COPYRIGHT 2016
MARK MUELLER ARCHITECTS

62

INDIA

INDIA STREET
NEIGHBORHOOD
PORTLAND, MAINE

KEY PLAN

REVISIONS
DATE
JUNE 2016
PROJECT
INDIA STREET
DRAWN BY
...
CHECK BY
MLM

A-1.0