
A-1.17

A-1.14

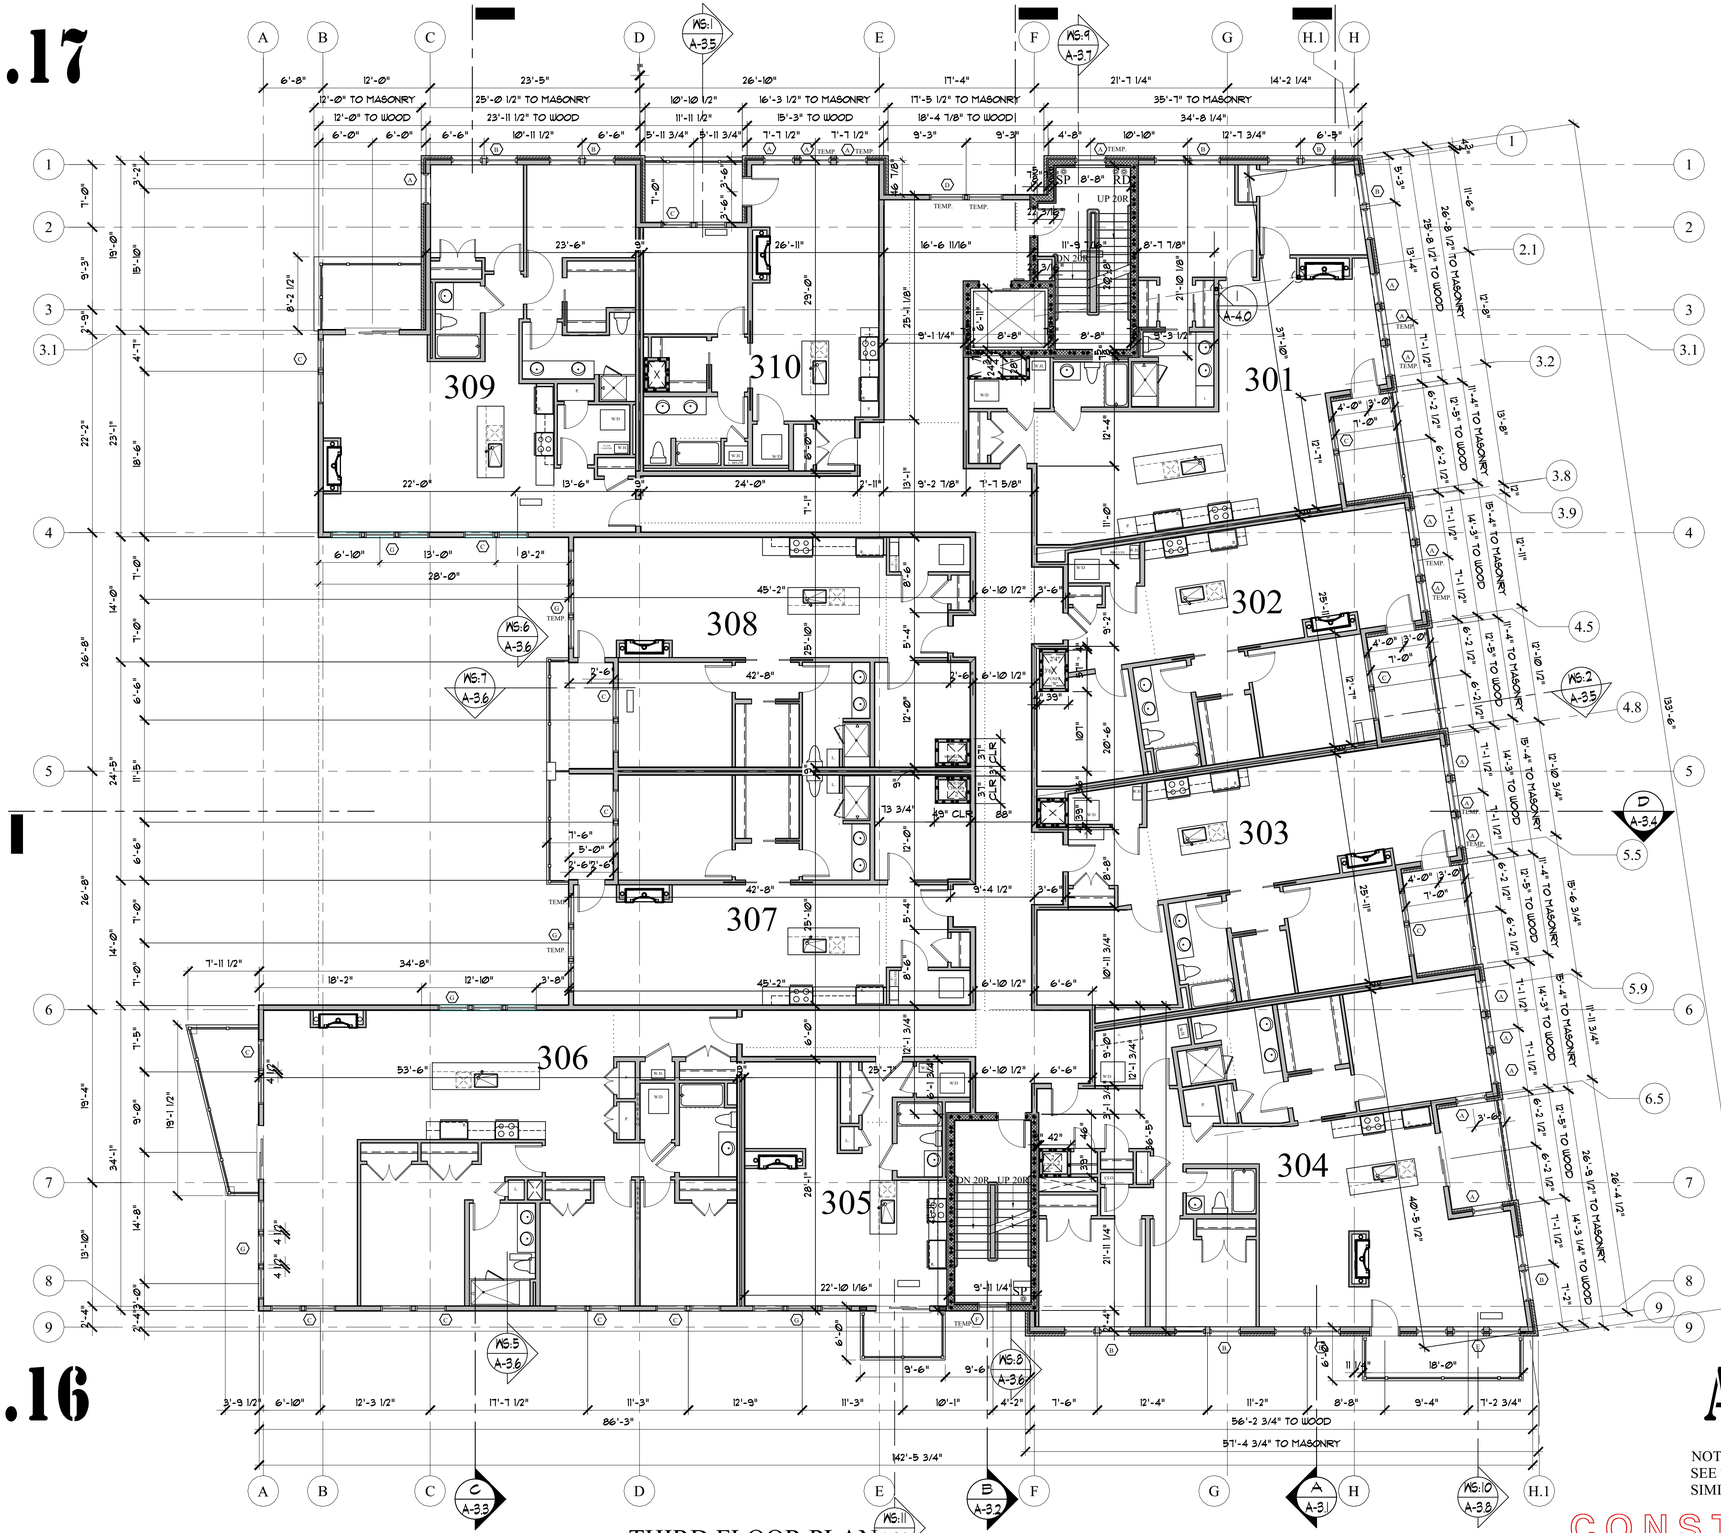

A-1.16

A-1.15

THIRD FLOOR PLAN

SCALE: 1/8"=1'-0"

WALL LEGEND

STUD WALL	
CMU WALL	
BRICK WALL	
FIRE RATED WALL	
1/2 HOUR	
1 HOUR	
2 HOUR	

NOTE:
SEE THE SECOND FLOOR PLAN FOR
SIMILAR WALL AND DOOR TYPES

CONSTRUCTION SET
NOVEMBER 18, 2016

LICENSED ARCHITECT
MARK L. MUELLER
No. 8737
STATE OF MAINE
Date: 04/11/17

MARK MUELLER ARCHITECTS A.I.A.
100 Commercial Street
Suite 205
Portland, Maine 04101
Phone: 207.774.9057
Email:
rfi@muellerarchitects.com

© COPYRIGHT 2016
MARK MUELLER ARCHITECTS

62 INDIA

INDIA STREET
NEIGHBORHOOD
PORTLAND, MAINE

REVISIONS
DATE
JUNE 2016
PROJECT
INDIA STREET
DRAWN BY
...
CHECK BY
MLM

A-1.3