
A-1.21

A-1.18

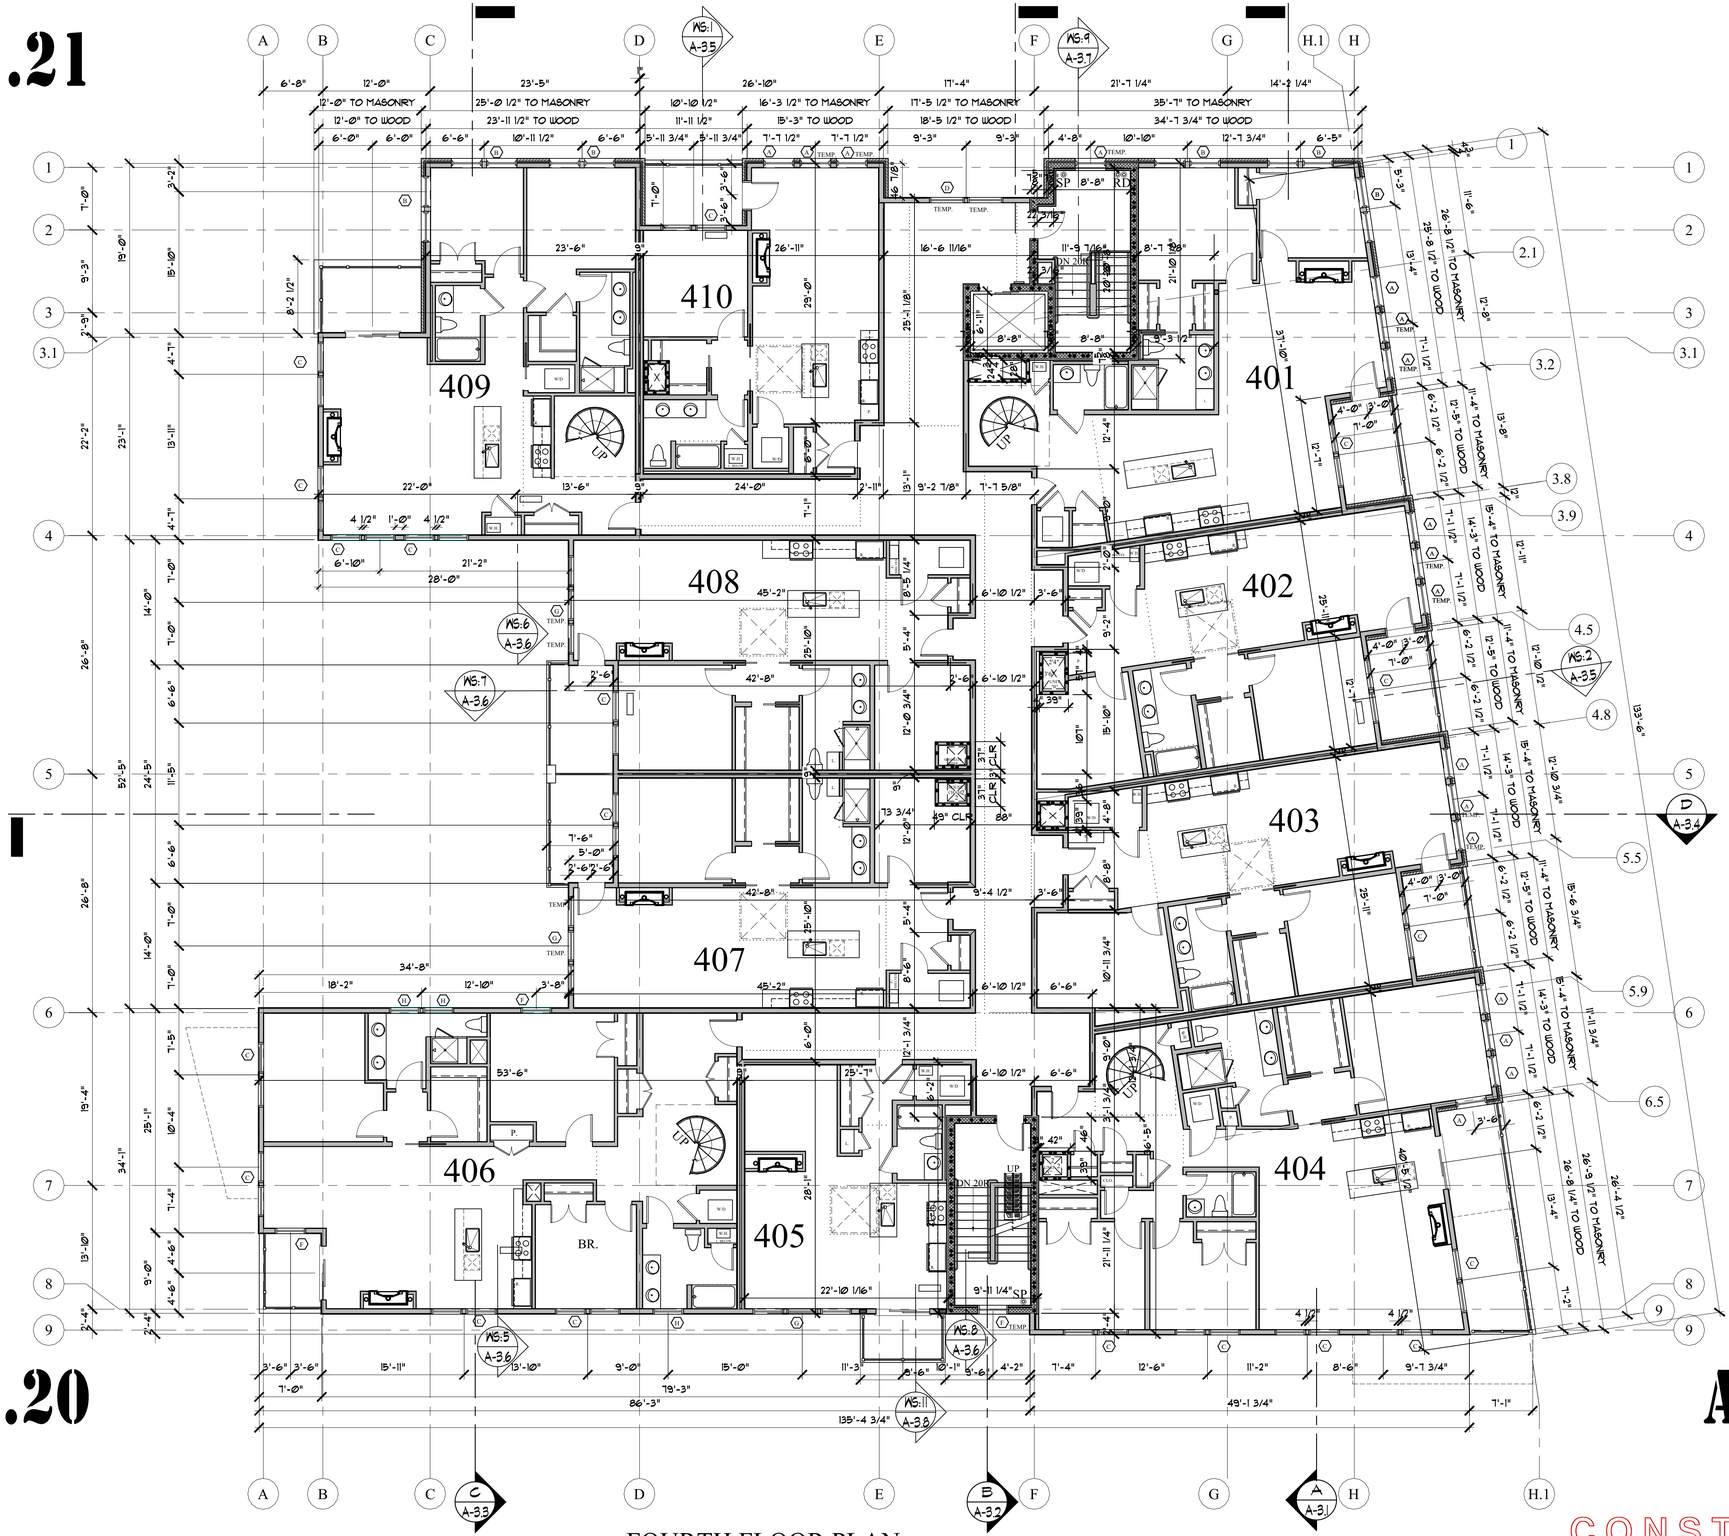

A-1.20

A-1.19

FOURTH FLOOR PLAN
SCALE: 1/8"=1'-0"

WALL LEGEND

STUD WALL	
CMU WALL	
BRICK WALL	
FIRE RATED WALL	
1/2 HOUR	
1 HOUR	
2 HOUR	

LICENSED ARCHITECT
MARK L. MUELLER
No. 8737
STATE OF MAINE
Date: 04/11/17

MARK MUELLER ARCHITECTS A.I.A.
100 Commercial Street
Suite 205
Portland, Maine 04101
Phone: 207.774.9057
Email:
rfi@muellerarchitects.com

© COPYRIGHT 2016
MARK MUELLER ARCHITECTS

62 INDIA

INDIA STREET
NEIGHBORHOOD
PORTLAND, MAINE

FOURTH FLOOR PLAN

REVISIONS
DATE
JUNE 2016
PROJECT
INDIA STREET
DRAWN BY
...
CHECK BY
MLM

CONSTRUCTION SET
NOVEMBER 18, 2016

A-1.4