



## REAR ELEVATION

SCALE: 1/8"=1'-0"

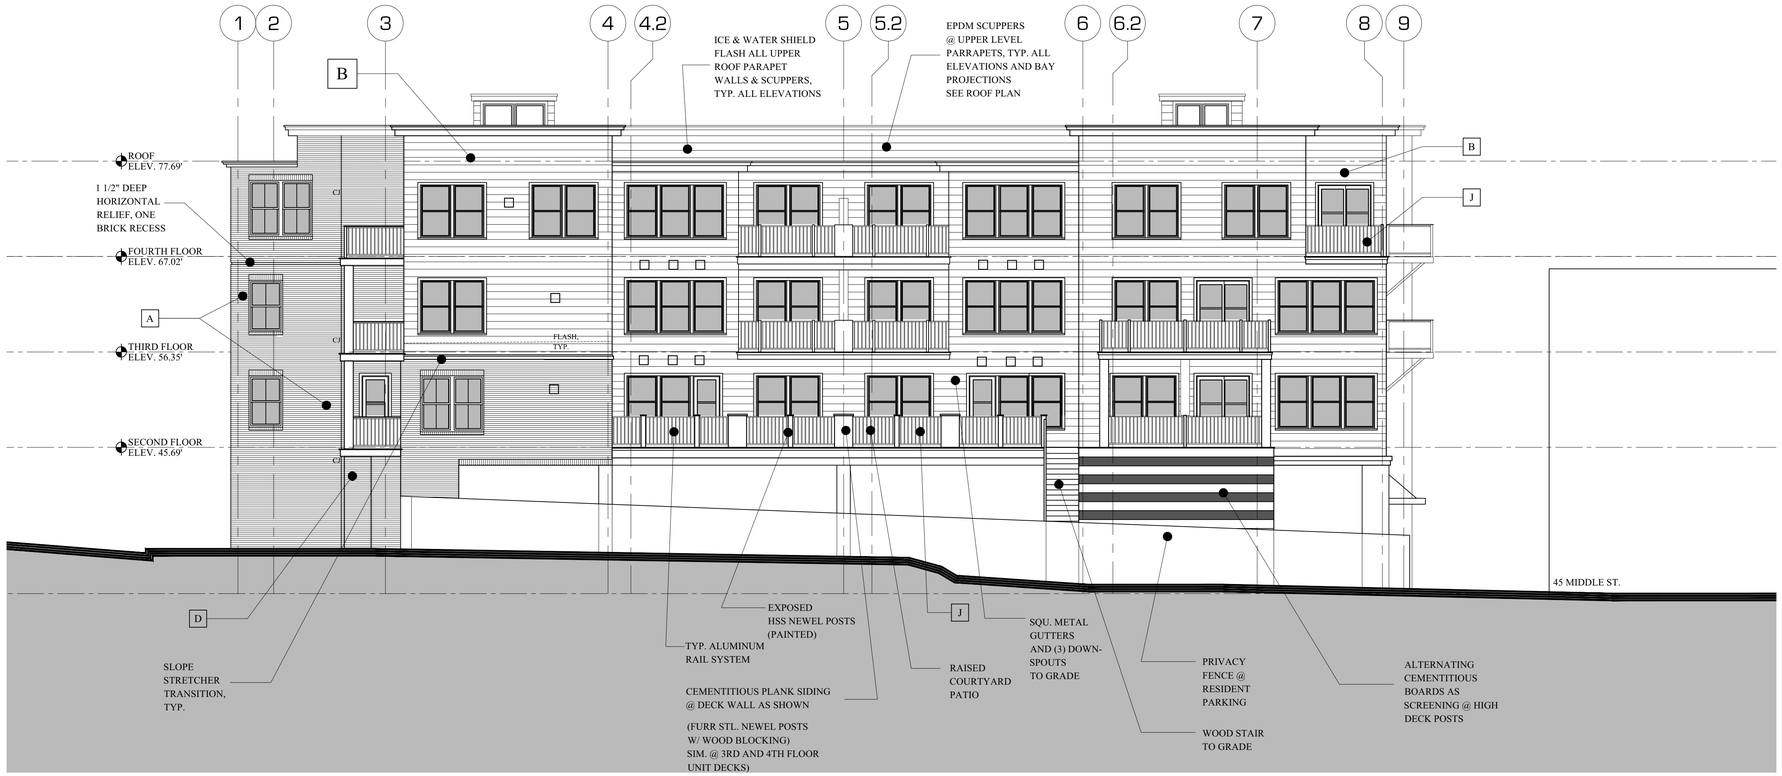


## LEFT ELEVATION

SCALE: 1/8"=1'-0"

CONSTRUCTION SET
NOVEMBER 18, 2016


LICENSED ARCHITECT
MARK L. MUELLER
No. 2737
STATE OF MAINE
Date: 04/11/17

MARK MUELLER ARCHITECTS A.I.A.
100 Commercial Street
Suite 205
Portland, Maine 04101
Phone: 207.774.9057
Email:
rfi@muellerarchitects.com



©COPYRIGHT 2016
MARK MUELLER ARCHITECTS


62

INDIA

INDIA STREET
NEIGHBORHOOD
PORTLAND, MAINE

BUILDING ELEVATIONS

| REVISIONS |
|---|
| DATE |
| JUNE 2016 |
| PROJECT |
| INDIA STREET |
| DRAWN BY |
| ... |
| CHECK BY |
| MLM |

A-2.1