

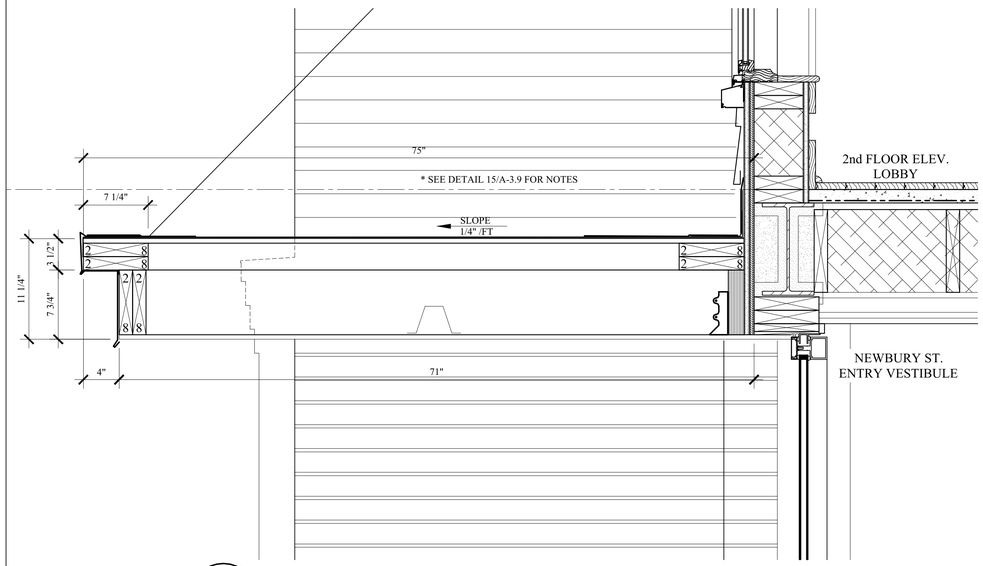



16 / A-3.2 CANOPY @ STAIR 'B'
SCALE: 1 1/2" = 1'-0"

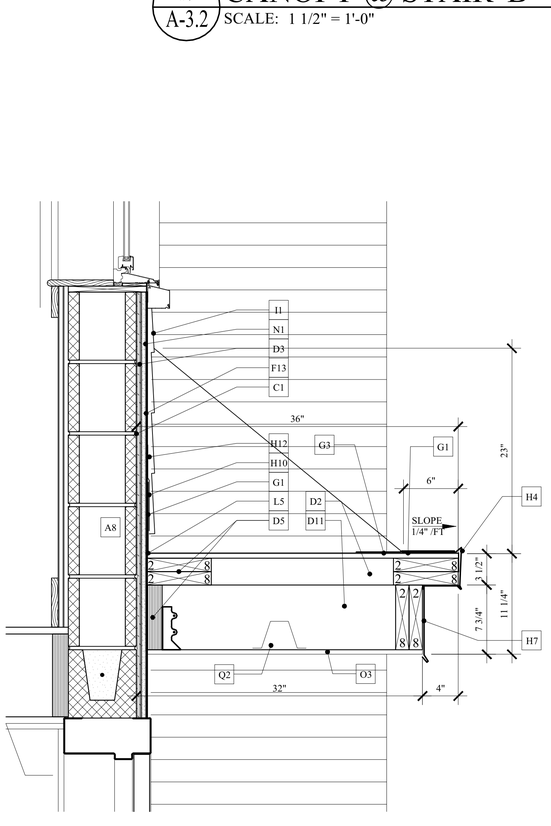

15 / A-3.16 CANOPY @ STAIR 'B'
SCALE: 1 1/2" = 1'-0"

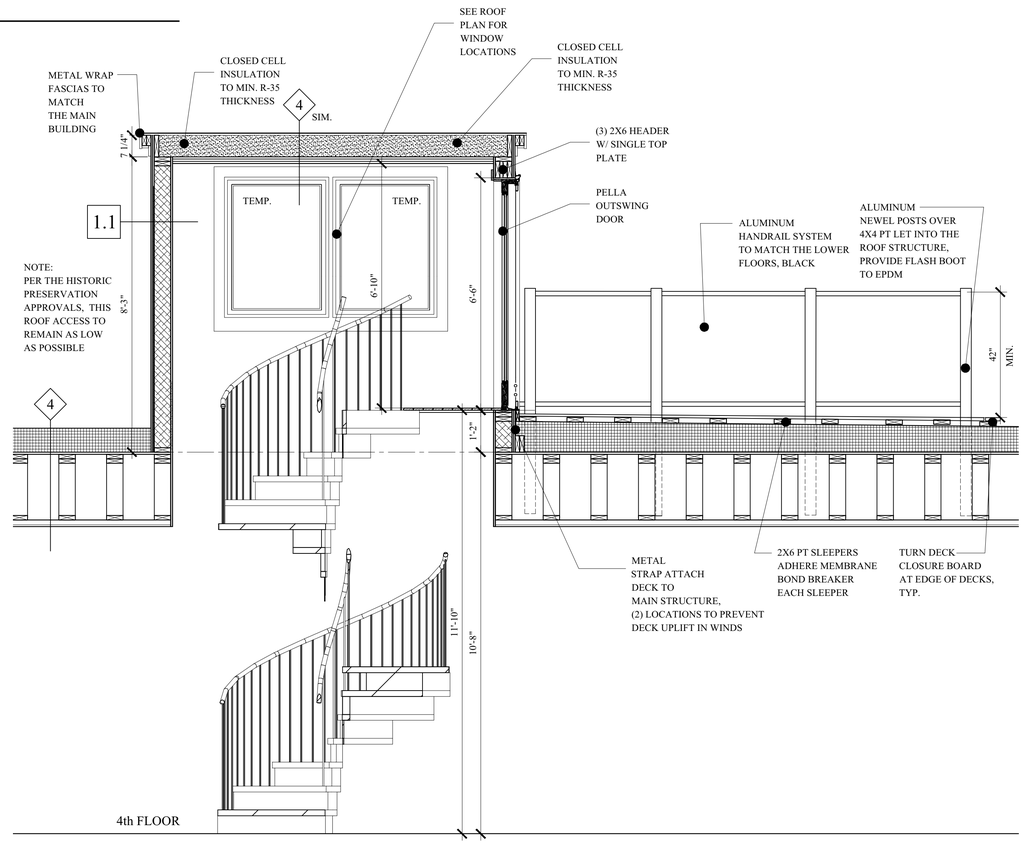

WS:12 / A-3.1 SECTION @ SPIRAL STAIR TO ROOF DECK
SCALE: 1/2" = 1'-0"

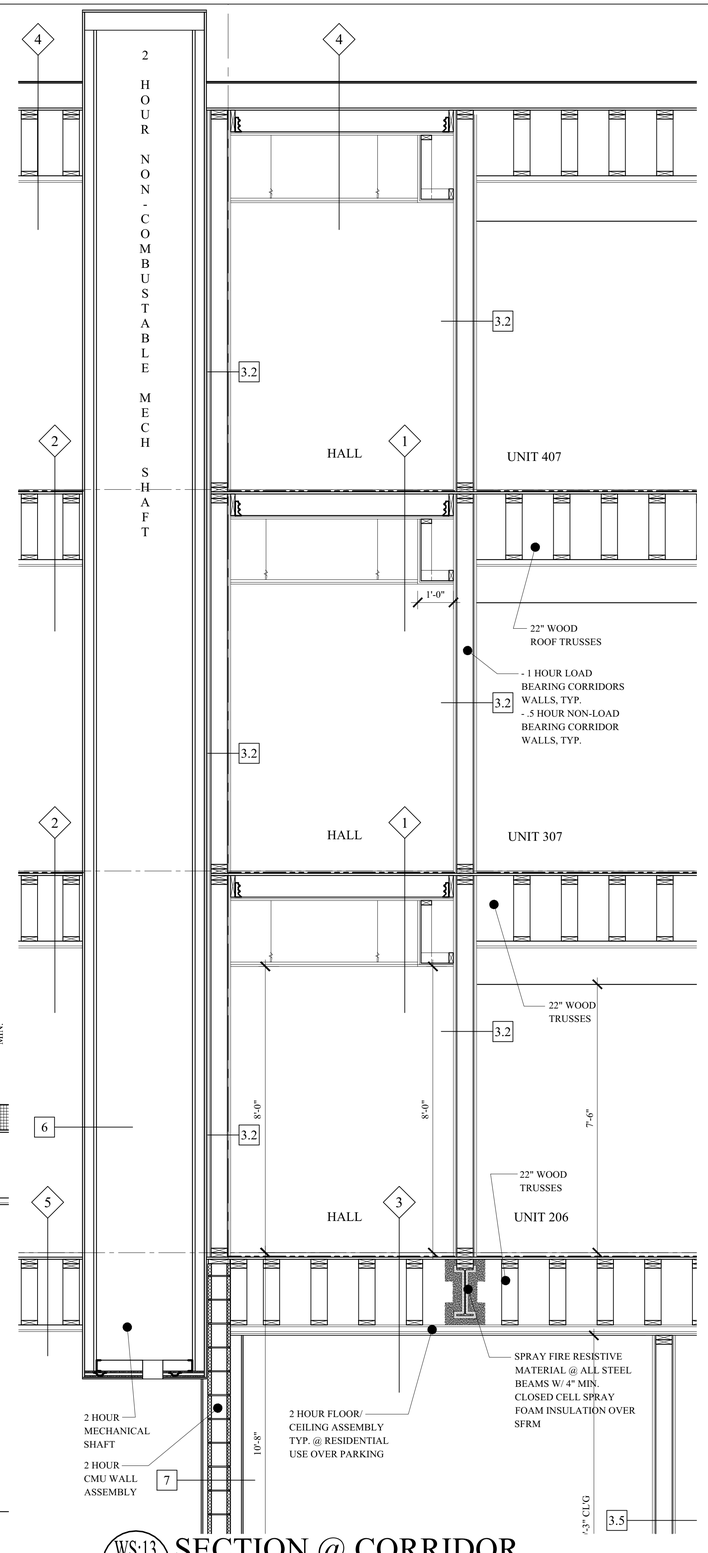

WS:13 / A-3.4 SECTION @ CORRIDOR
SCALE: 1/2" = 1'-0"

CONSTRUCTION SET
NOVEMBER 18, 2016

Reviewed for Code Compliance
Inspections Division
Portland, Maine
Date: 04/11/17

LICENSED ARCHITECT
MARK L. MUELLER
No. 2737

MARK MUELLER ARCHITECTS A.I.A.
100 Commercial Street
Suite 205
Portland, Maine 04101
Phone: 207.774.9057
Email:
rfi@muellerarchitects.com

© COPYRIGHT 2016
MARK MUELLER ARCHITECTS

62

INDIA

INDIA STREET
NEIGHBORHOOD
PORTLAND, MAINE

WALL SECTIONS

REVISIONS
DATE
JUNE 2016
PROJECT
INDIA
STREET
DRAWN BY
...
CHECK BY
MLM

A-3.9