


FOURTH FLOOR PLAN
SCALE: 1/16"=1'-0"



THIRD FLOOR PLAN
SCALE: 1/16"=1'-0"



SECOND FLOOR PLAN
SCALE: 1/16"=1'-0"

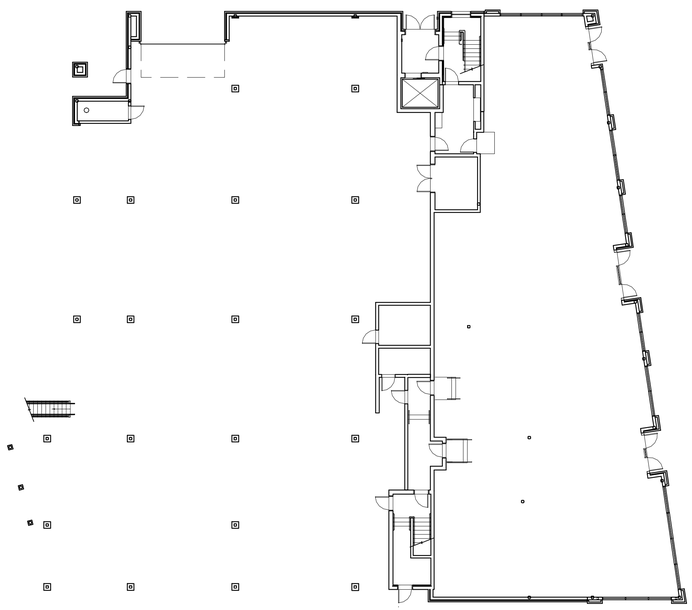

FIRST FLOOR PLAN
SCALE: 1/16"=1'-0"

CONSTRUCTION SET
NOVEMBER 18, 2016

LICENSED ARCHITECT
MARK L. MUELLER
No. 2737
STATE OF MAINE

Reviewed for Code Compliance
Inspections Division
Portland, Maine
Date: 04/11/17

MARK MUELLER ARCHITECTS
A.I.A.
100 Commercial Street
Suite 205
Portland, Maine 04101
Phone: 207.774.9057
Email:
rfi@muellerarchitects.com

©COPYRIGHT 2016
MARK MUELLER ARCHITECTS

62

INDIA

INDIA STREET
NEIGHBORHOOD
PORTLAND, MAINE

INTERIOR KEY PLAN

REVISIONS

DATE
JUNE 2016

PROJECT
INDIA STREET

DRAWN BY
...

CHECK BY
MLM

I-1.0