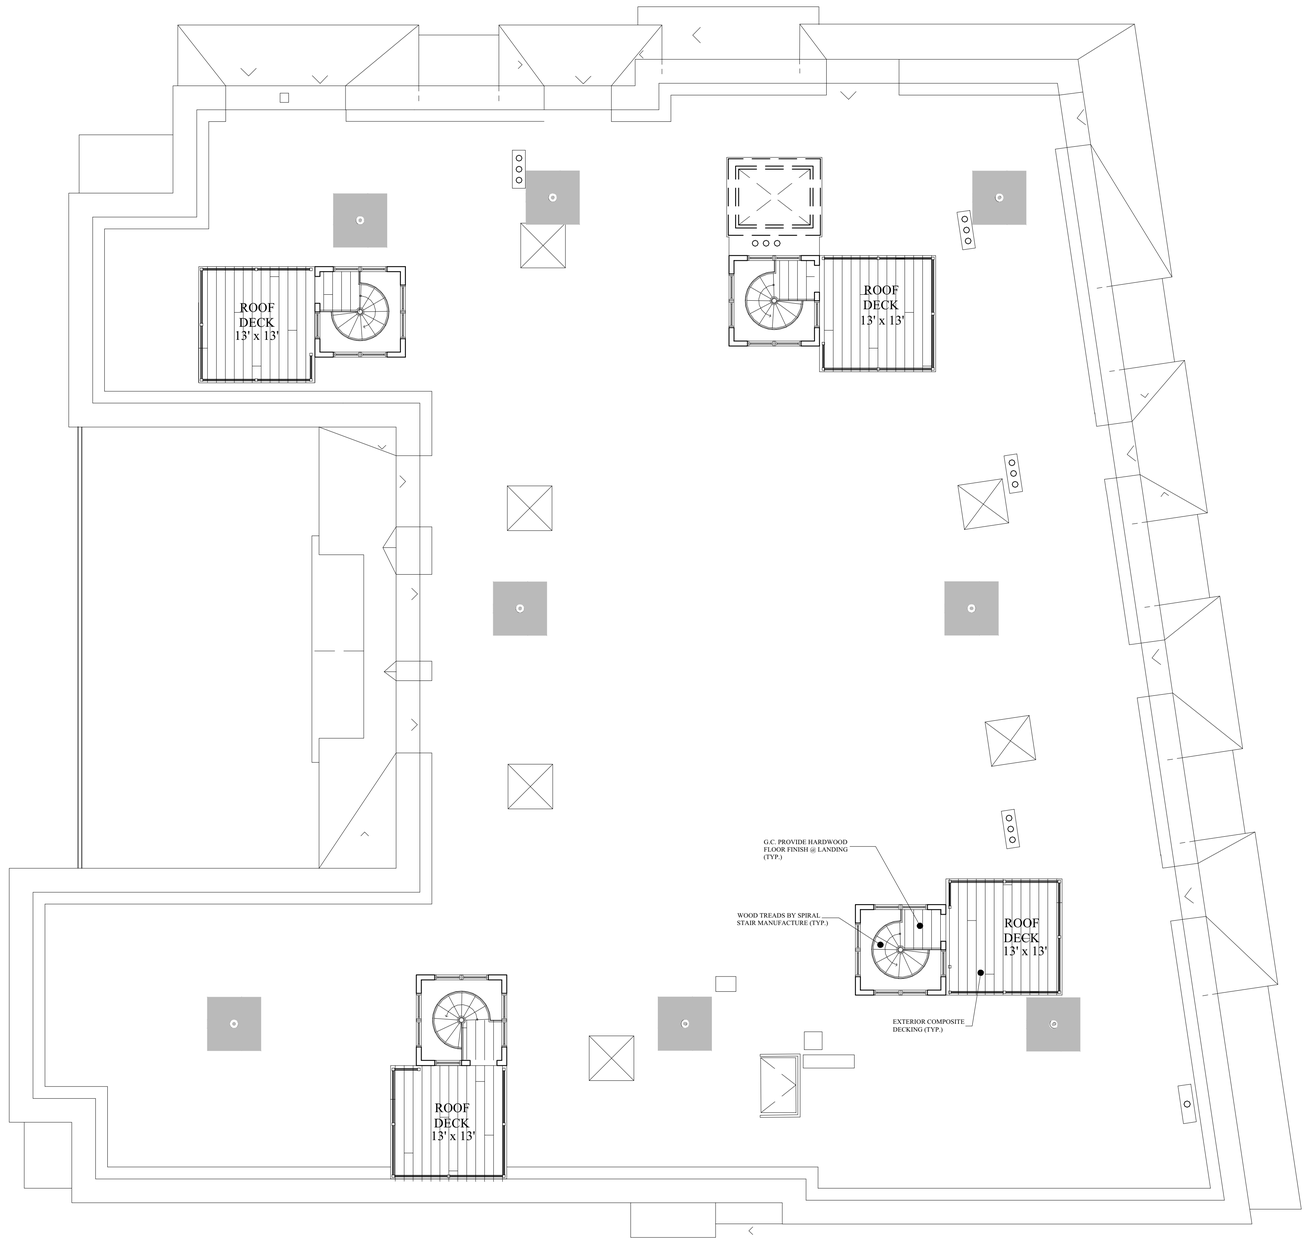


ROOF FINISHES FLOOR PLAN

SCALE: 1/8"=1'-0"

CONSTRUCTION SET
NOVEMBER 18, 2016

LICENSED ARCHITECT
MARK L. MUELLER
No. 2737
STATE OF MAINE

Reviewed for Code Compliance
Inspections Division
City of Portland, Maine
Date: 04/11/17

MARK MUELLER ARCHITECTS A.I.A.
100 Commercial Street
Suite 205
Portland, Maine 04101
Phone: 207.774.9057
Email:
rfi@muellerarchitects.com

©COPYRIGHT 2016
MARK MUELLER ARCHITECTS

62 INDIA

INDIA STREET
NEIGHBORHOOD
PORTLAND, MAINE

ROOF FINISHES FLOOR PLAN

REVISIONS
DATE
JUNE 2016
PROJECT
INDIA STREET
DRAWN BY
...
CHECK BY
MLM

I-1.5