
WALL LEGEND

STUD WALL	
CMU WALL	
BRICK WALL	
FIRE RATED WALL	
1/2 HOUR	
1 HOUR	
2 HOUR	

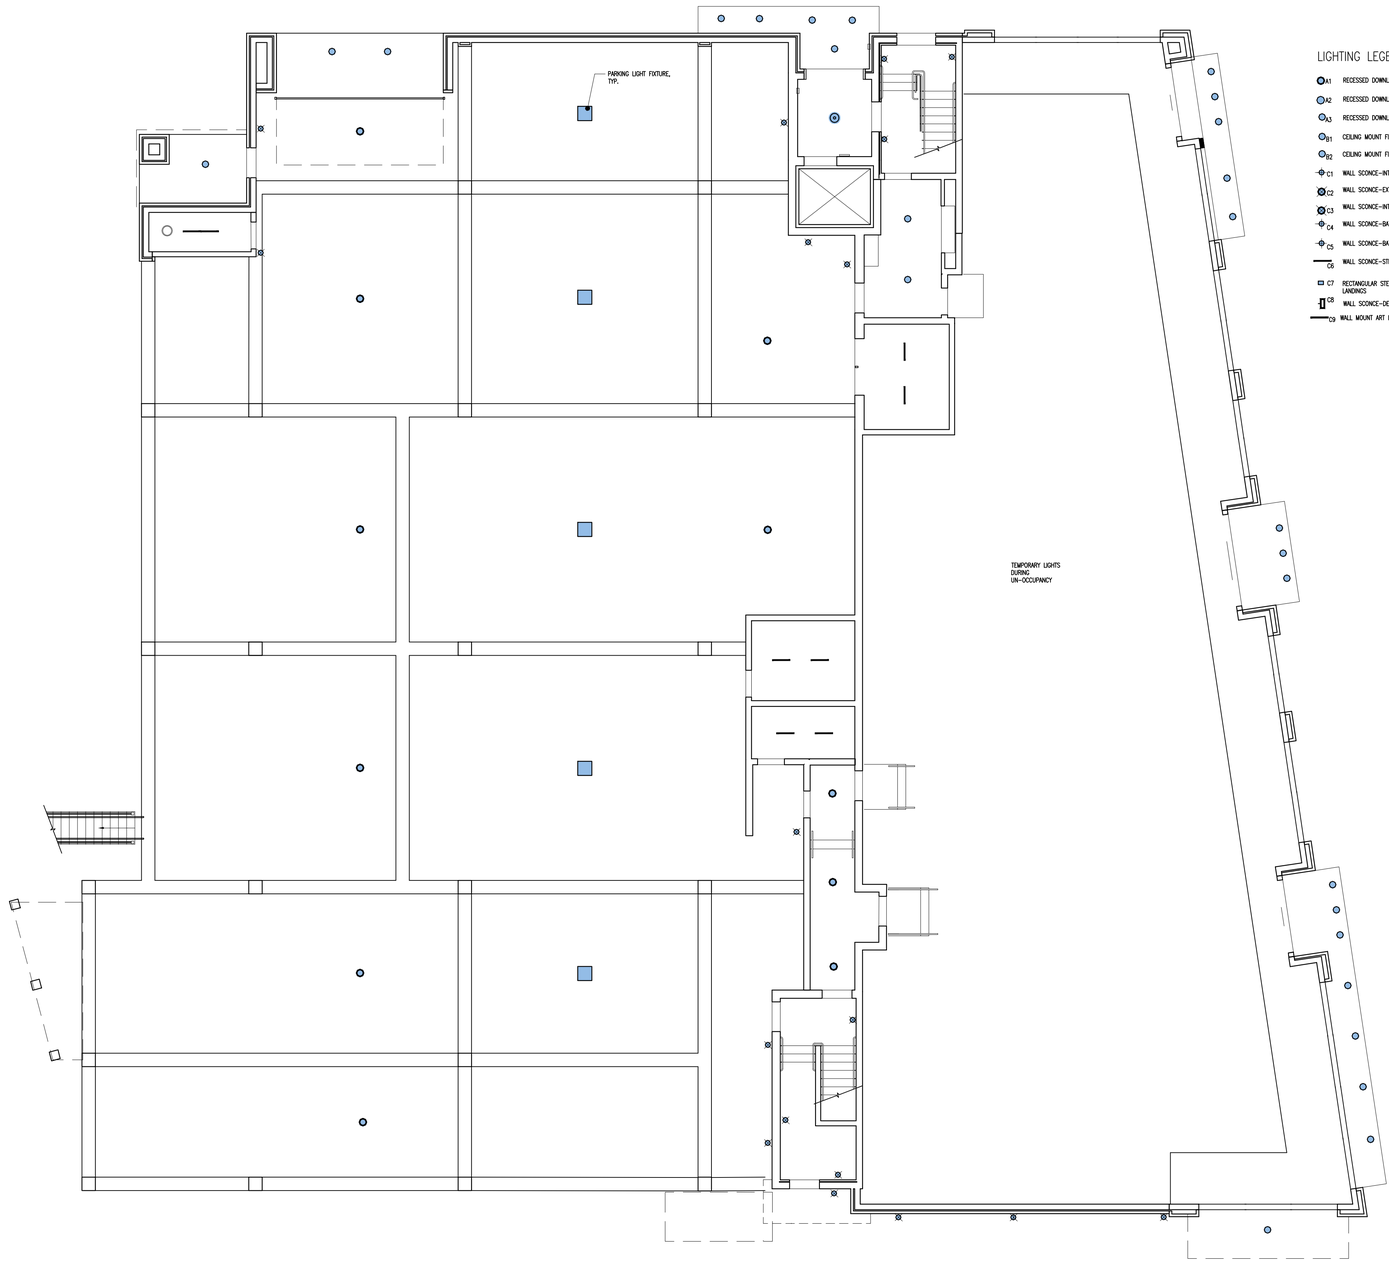

LIGHTING LEGEND:

- A1 RECESSED DOWNLIGHT 7"-EXTERIOR
- A2 RECESSED DOWNLIGHT 5"-EXTERIOR
- A3 RECESSED DOWNLIGHT-AT SHOWER STALL
- B1 CEILING MOUNT FIXTURE-2 LAMPS
- B2 CEILING MOUNT FIXTURE
- C1 WALL SCONCE-INTERIOR/EXTERIOR STAIRWELLS
- C2 WALL SCONCE-EXTERIOR WALLS
- C3 WALL SCONCE-INTERIOR CORRIDORS
- C4 WALL SCONCE-BATHROOM VANITY (VERTICAL)
- C5 WALL SCONCE-BATHROOM VANITY (HORIZONTAL)
- C6 WALL SCONCE-STRIP LIGHTING UNIT CLOSETS, (HORIZONTAL)
- C7 RECTANGULAR STEP/WALL LIGHT 12" AFF AT CONDO UNIT STAIR LANDINGS
- C8 WALL SCONCE-DECK
- C9 WALL MOUNT ART LIGHTING
- D1 PENDANT-CHEF'S COUNTER
- D2 PENDANT-INTERIOR CORRIDORS POSSINI EURO ISLAY PENDANT LIGHTING EU2082. CLEAR OUTER GLASS, OPAL INNER GLASS, BRUSHED NICKEL FINISH, 3000K LED.
- D3 PENDANT-UNIT STAIRWELLS
- L1 CEILING MOUNT FIXTURE-CLOSET
- T1 TRACK LIGHTING
- F1 FAN/LIGHT-BATHROOM
- H1 CEILING MOUNT FIXTURE-COVERED GARAGE
- Z1 CEILING MOUNT LED LIGHTING AT STORAGE
- K1 FUTURE CEILING MOUNTED LIGHTING

FIRST FLOOR REFLECTED CEILING PLAN

SCALE: 1/8"=1'-0"

CONSTRUCTION SET
NOVEMBER 18, 2016

LICENSED ARCHITECT
MARK L. MUELLER
No. 2737
STATE OF MAINE

Reviewed for Code Compliance
Inspections Division
City of Portland, Maine
Date: 04/11/17

MARK MUELLER ARCHITECTS A.I.A.
100 Commercial Street
Suite 205
Portland, Maine 04101
Phone: 207.774.9057
Email:
rfi@muellerarchitects.com

©COPYRIGHT 2016
MARK MUELLER ARCHITECTS

62 INDIA

INDIA STREET
NEIGHBORHOOD
PORTLAND, MAINE

FIRST FLOOR
REFLECTED CEILING PLAN

REVISIONS	
DATE	JUNE 2016
PROJECT	INDIA STREET
DRAWN BY	...
CHECK BY	MLM

I-2.1