



1/5 BITUMINOUS PAVEMENT- PARKING LOT
NOT TO SCALE

NOTE:
BRICK SIDEWALKS IN CITY OF PORTLAND
RIGHT-OF-WAY SHALL BE PINE HALL PATHWAY
PAVER, 4X8, LAGHANCE ITEM #193623


NOTE:
SLOPE 0.02 TYPICAL TOWARD CURB.

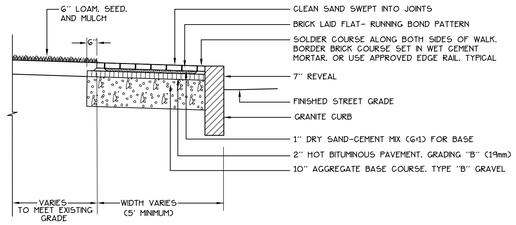


2/5 BRICK SIDEWALK WITH BITUMINOUS BASE AND GRANITE CURB
NOT TO SCALE

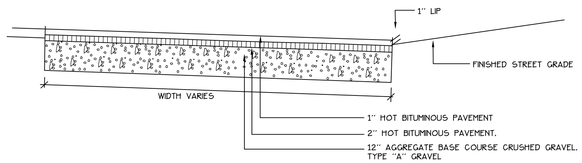

3/5 BITUMINOUS DRIVEWAY APRON
NOT TO SCALE

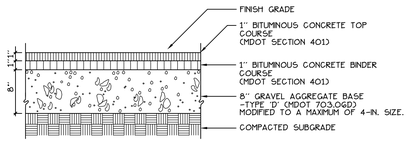


4/5 BITUMINOUS SIDEWALK
NOT TO SCALE

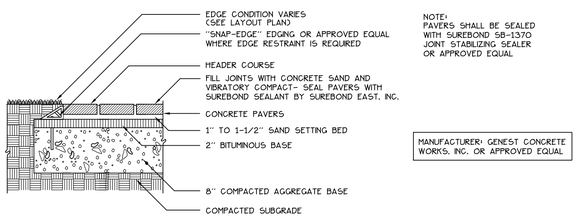


NOTE:
PAVERS SHALL BE SEALED WITH SUREBOND SB-1370 JOINT STABILIZING SEALER OR APPROVED EQUAL

MANUFACTURER: GENEST CONCRETE WORKS, INC. OR APPROVED EQUAL

5/5 CONCRETE PAVERS
NOT TO SCALE

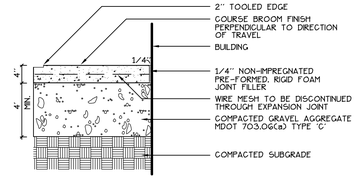


6/5 CONCRETE SLAB
NOT TO SCALE

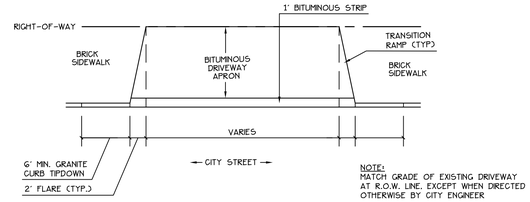


NOTE:
MATCH GRADE OF EXISTING DRIVEWAY AT R.O.W. LINE, EXCEPT WHEN DIRECTED OTHERWISE BY CITY ENGINEER

7/5 DRIVEWAY APRON LAYOUT
NOT TO SCALE

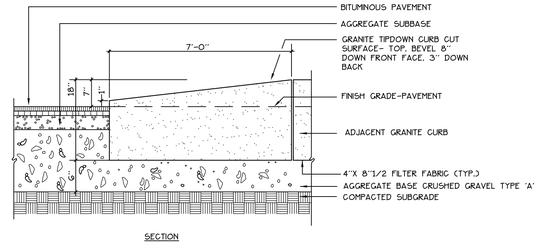


SECTION

8/5 GRANITE TIP-DOWN CURB
NOT TO SCALE

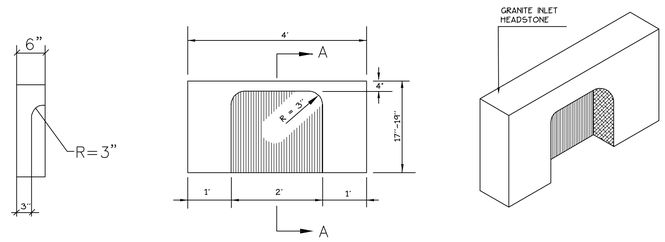


FRONT VIEW

9/5 4' GRANITE HEADSTONE FOR CURB INLET
NOT TO SCALE

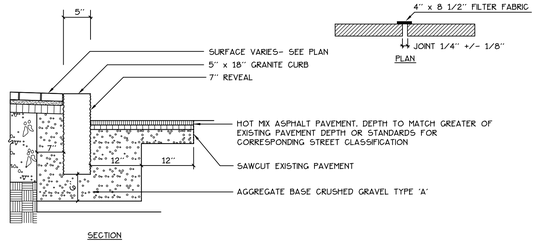


SECTION

10/5 VERTICAL GRANITE CURB
NOT TO SCALE

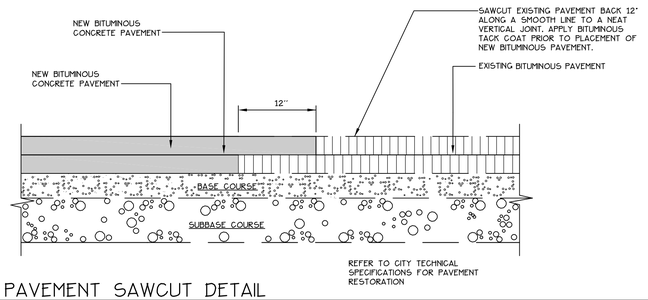

11/5 PAVEMENT SAWCUT DETAIL
NOT TO SCALE

12/5 BIKE RACK
NOT TO SCALE

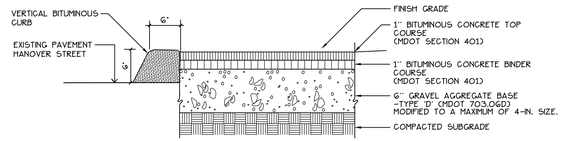

13/5 TEMPORARY BITUMINOUS SIDEWALK-HANOVER STREET
NOT TO SCALE

Prepared For:
Applicant:
BoPo,L.L.C.
58 Alder Street
Portland, Maine
Justin Alfond, Manager

Prepared By:
MITCHELL & ASSOCIATES
Landscape Architects
The Staples School
70 Center Street
Portland, Maine 04101
Tel: (207) 774-4427

BAYSIDE BOWL
58 Alder Street Portland, Maine

Date:
DECEMBER 18, 2015

Issued For:
AMENDED
SITE PLAN SUBMISSION

Revisions:

Reproduction or reuse of this document without the expressed written consent of Mitchell & Associates is prohibited.

Title:
SITE DETAILS

Scale: 1"=20'
0 10 20 40 ft.

North:

Sheet No.: 5

STATE OF MAINE
STEPHEN J. BRADSTREET
#5740
LICENSED PROFESSIONAL ENGINEER

Reviewed for Code Compliance
Inspections Division
City of Portland, Maine
Date: 06/08/16