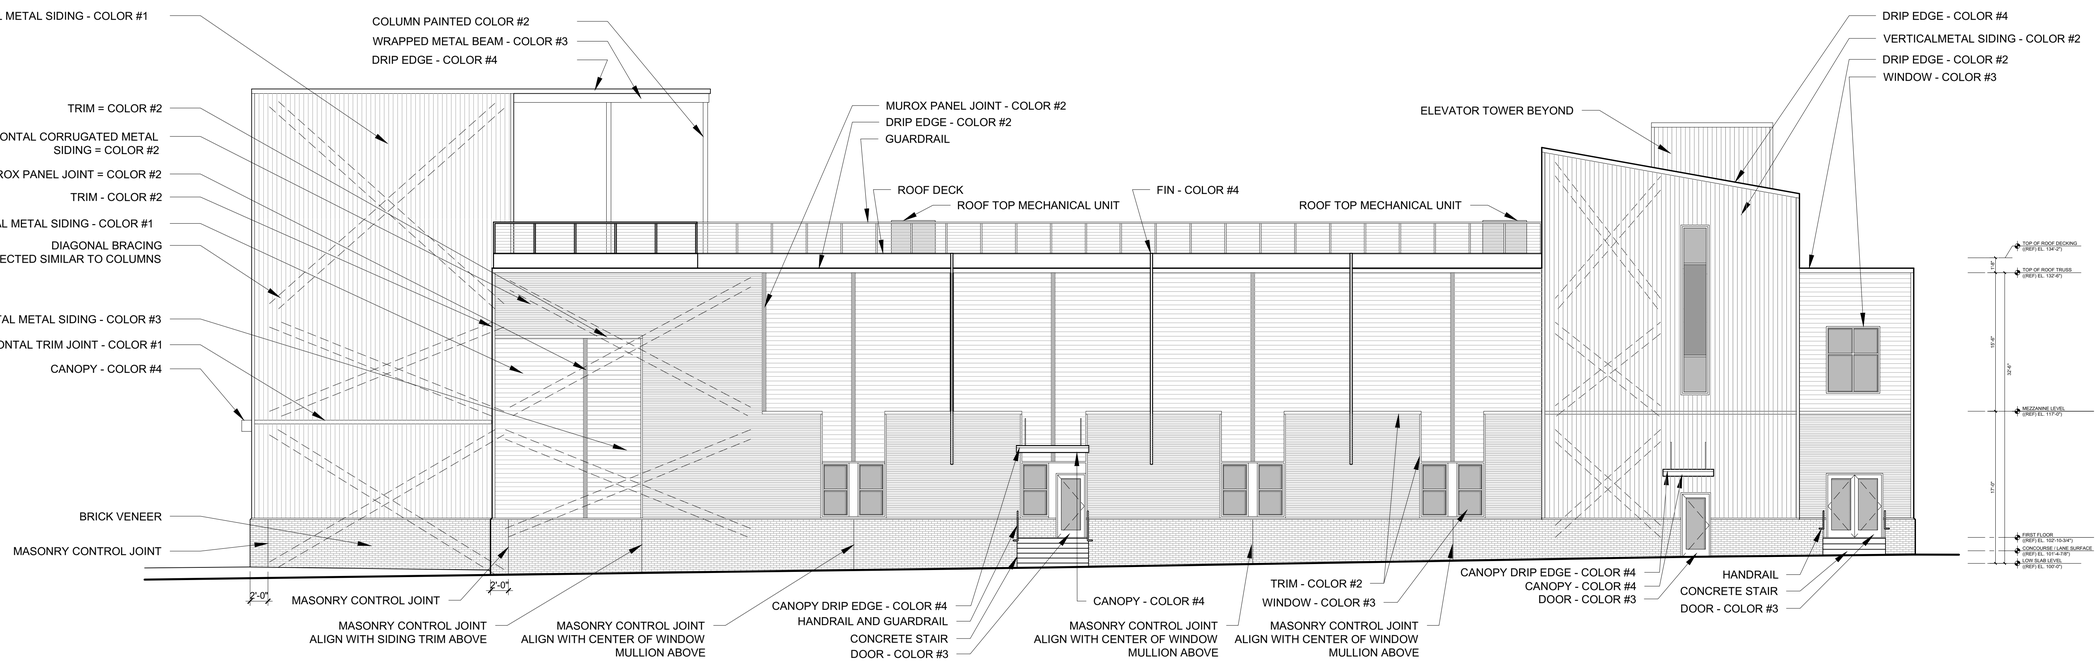



1 SOUTH ELEVATION
1/8" = 1'-0"

## MATERIALS KEY

| ITEM | MANUF. | PROFILE | COLOR |
|---|---|---|---|
| HORIZONTAL METAL SIDING COLOR #1 | CENTRIA | IW-20A, 20 GUAGE (NO INTERMEDIARY FLUTE) (CONCEALED FASTENERS) | SILVER SMITH #9946 |
| HORIZONTAL METAL SIDING COLOR #3 | CENTRIA | IW-20A, 20 GUAGE (NO INTERMEDIARY FLUTE) (CONCEALED FASTENERS) | RICH BLACK #9916 |
| HORIZONTAL CORRUGATED METAL SIDING COLOR #2 | MBCI | 7.2 PANEL, 26 GUAGE (EXPOSED FASTENERS) | SLATE GRAY |
| FIN COLOR #4 | | | CUSTOM ORANGE R:227, G:126, B:30 |
| VERTICAL SIDING COLOR #1 | CENTRIA | IW-20A, 20 GUAGE (NO INTERMEDIARY FLUTE) (CONCEALED FASTENERS) | SILVER SMITH #9946 |
| WINDOWS AND WINDOW SCREEN COLOR #3 | | | BLACK |
| BRICK VENEER | MORIN | ACADEMY SMOOTH NARROW FLASHED RANGE | RED |
| | | | |

Reviewed for Code Compliance
Inspections Division
Date: 06/08/16

REGISTERED ARCHITECT
RYAN J. SENATORE
No. 3322
STATE OF MAINE

© 2016 RYAN SENATORE ARCHITECTURE

# ADDITION TO BAYSIDE BOWL

ALDER STREET
PORTLAND, MAINE

RSA
RYAN SENATORE
**ARCHITECTURE**
565 CONGRESS STREET
PORTLAND, MAINE 04101
207-650-6414
senatorearchitecture.com

CONSULTANTS:

**STRUCTURAL:**
**Structural Integrity**
77 Oak Street
Portland, ME 04101
207-774-4614

REVISIONS:

DATE: JANUARY 29, 2016
PROJECT No. 1452
DRAWN BY: JPF / RRT / RJS
CHECKED BY: RJS
SCALE: AS NOTED

SHEET TITLE:
SOUTH ELEVATION

A2-1