

Reviewed for Code Compliance
Inspections Division
Date: 06/08/16

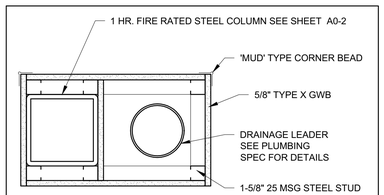


10 BEAM SECTION DETAIL @ CENTER OF ROOF LOCATION
1-1/2" = 1'-0"

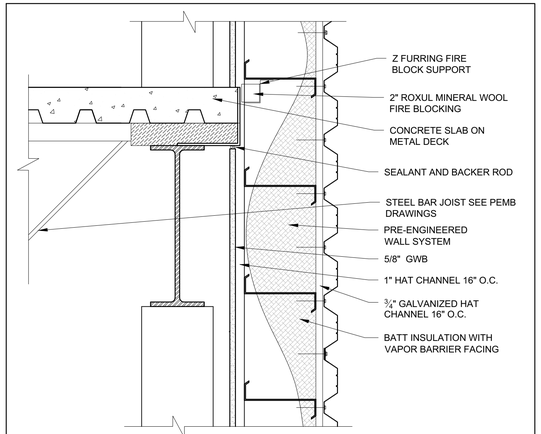


6 FLOOR MEETS WALL SECTION DETAIL
1-1/2" = 1'-0"

7 CEILING / WALL DETAIL AT NEW INTERIOR ROOMS
1-1/2" = 1'-0"


5 ROOF / WALL DETAIL AT ONE STORY PORTION OF BUILDING AND EXISTING BLDG.
1-1/2" = 1'-0"

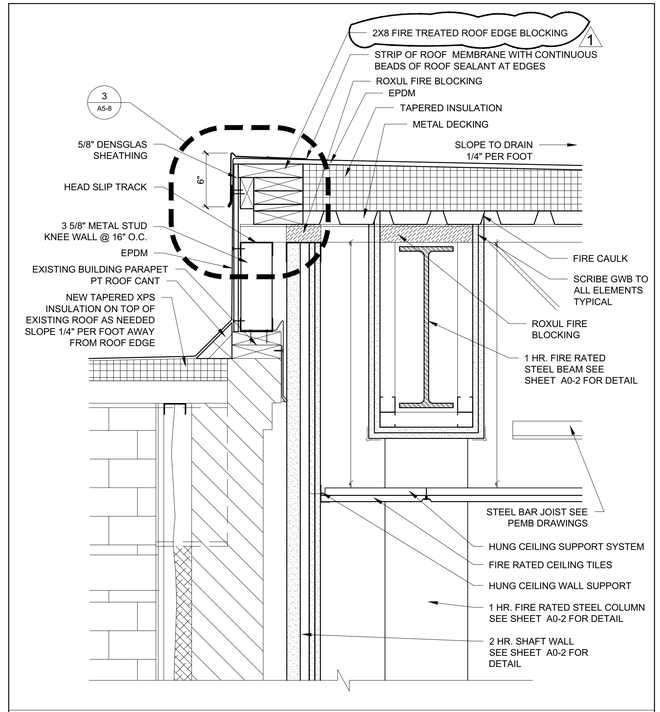

4 WALL / ROOF / EXISTING BUILDING INTERSECTION SECTION DETAIL
1-1/2" = 1'-0"

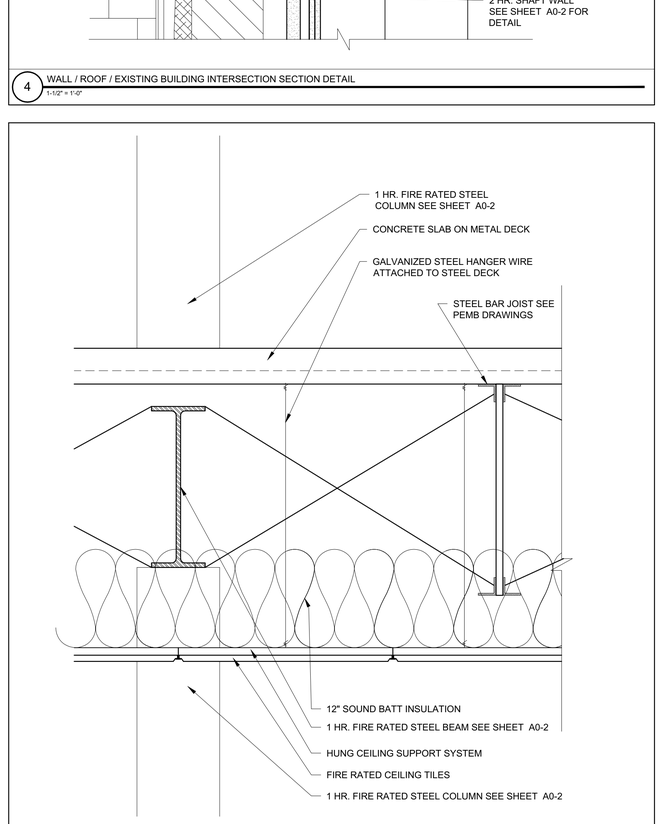

3 INTERIOR BEAM SECTION DETAIL (TYPICAL)
1-1/2" = 1'-0"

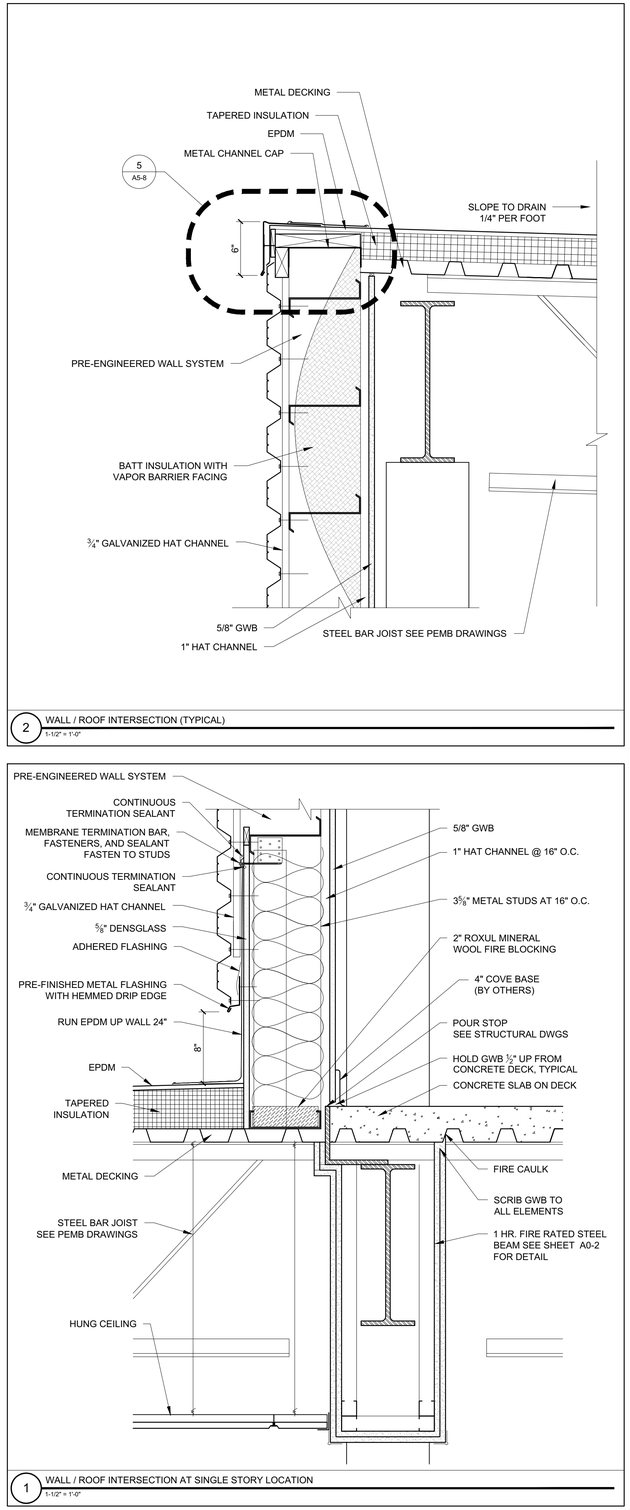

2 WALL / ROOF INTERSECTION (TYPICAL)
1-1/2" = 1'-0"

1 WALL / ROOF INTERSECTION AT SINGLE STORY LOCATION
1-1/2" = 1'-0"

REGISTERED ARCHITECT
RYAN J. SENATORE
No. 3322
STATE OF MAINE

© 2016 RYAN SENATORE ARCHITECTURE

ADDITION TO BAYSIDE BOWL
ALDER STREET
PORTLAND, MAINE

RSA

RYAN SENATORE
ARCHITECTURE
565 CONGRESS STREET
PORTLAND, MAINE 04101
207-650-6414
senatorearchitecture.com

CONSULTANTS:

STRUCTURAL:
Structural Integrity
77 Oak Street
Portland, ME 04101
207-774-4614

REVISIONS:
1 REVISION #1 06/03/16

DATE:	MAY 4, 2016
PROJECT No.	1452
DRAWN BY:	JPF / RRT / RJS
CHECKED BY:	RJS
SCALE:	AS NOTED

SHEET TITLE:
DETAILS

A5-1