

Reviewed for Code Compliance
Inspections Division
City of Portland, Maine
Date: 06/08/16

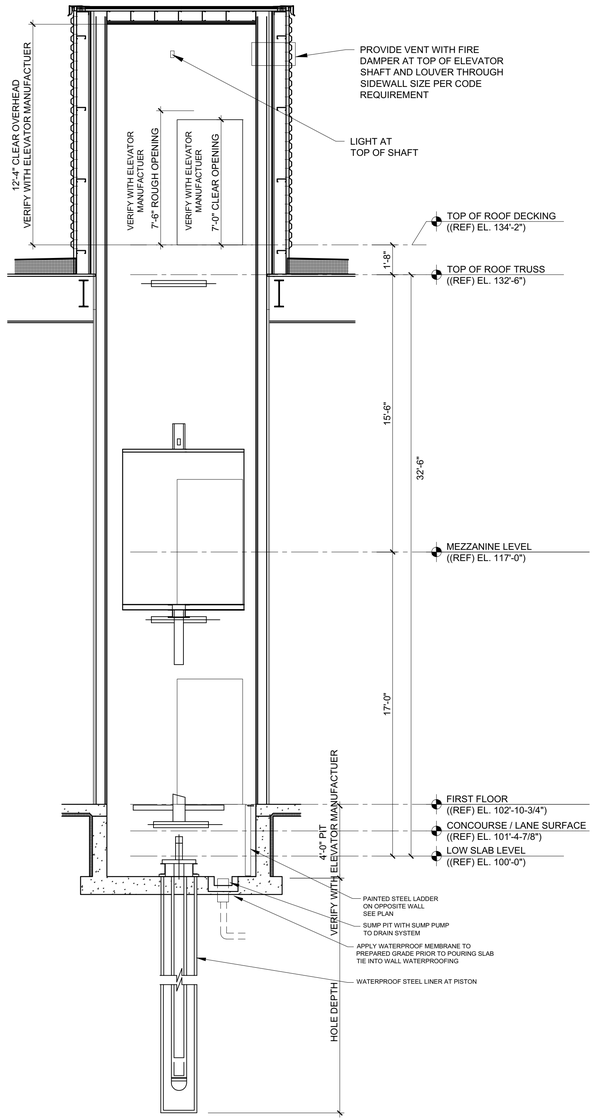

10 ELEVATOR SECTION
1/4" = 1'-0"


COORDINATE ROUGH OPENING WITH ELEVATOR MANUFACTURER

PROVIDE CONTINUOUS 2 HR FIRE RATING

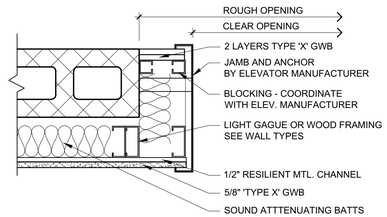


8 TYPICAL ELEVATOR JAMB PLAN DETAIL
1-1/2" = 1'-0"


ELEVATOR NOTES
1.) LAYOUT BASED ON 2500LB HOLED HYDRAULIC ELEVATOR
2.) COORDINATE BLOCKWORK WITH ELEVATOR MANUFACTURERS HOISTWAY REQUIREMNTS
3.) COORDINATE ROUGH OPENINGS WITH ELEVATOR MANUFACTURERS HOISTWAY REQUIREMNTS
4.) ELEVATOR MUST MEET ADA ACCESSIBILITY REQUIREMENTS

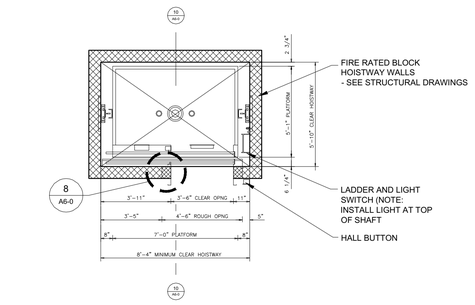

9 ELEVATOR FLOOR PLAN
1/4" = 1'-0"

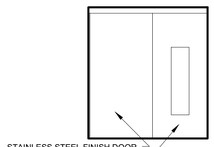


4 FRONT CAB ELEVATION
1/4" = 1'-0"

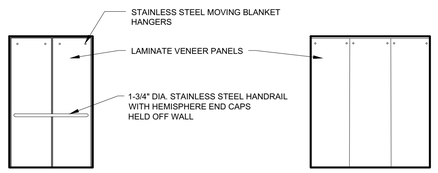


3 SIDE CAB ELEVATION
1/4" = 1'-0"

2 REAR CAB ELEVATION
1/4" = 1'-0"

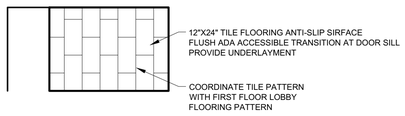

5 FLOORING PLAN
1/4" = 1'-0"

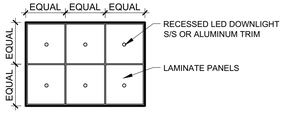

1 ELEVATOR REFLECTED CEILING PLAN
1/4" = 1'-0"

RYAN J. SENATORE
No. 3322
STATE OF MAINE
REGISTERED ARCHITECT

© 2016 RYAN SENATORE ARCHITECTURE

ADDITION TO BAYSIDE BOWL

ALDER STREET
PORTLAND, MAINE

RSA
RYAN SENATORE
ARCHITECTURE
565 CONGRESS STREET
PORTLAND, MAINE 04101
207-650-6414
senatorearchitecture.com

CONSULTANTS:

STRUCTURAL:
Structural Integrity
77 Oak Street
Portland, ME 04101
207-774-4614

REVISIONS:

DATE: JANUARY 29, 2016

PROJECT No. 1452

DRAWN BY: JPF / RRT / RJS

CHECKED BY: RJS

SCALE: AS NOTED

SHEET TITLE:
ELEVATOR DETAILS

A6-0