


Reviewed for Code Compliance
Inspections Division
City of Portland, Maine
Date: 06/08/16

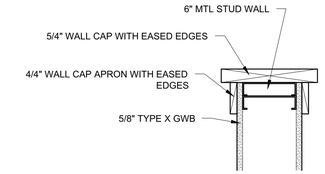


10 WALL CAP SECTION DETAIL
1-1/2"=1'-0"

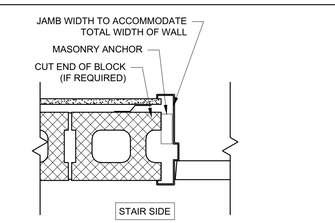


9 DOOR JAMB
1-1/2"=1'-0"

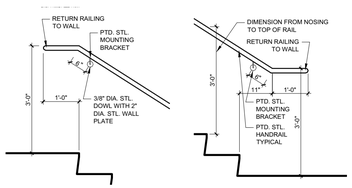


8 TYPICAL RAILING DETAILS
1/2"=1'-0"

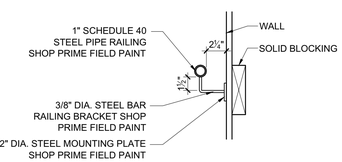


7 TYPICAL SECTION DETAIL OF HANDRAIL AT WALL
1 1/2"=1'-0"

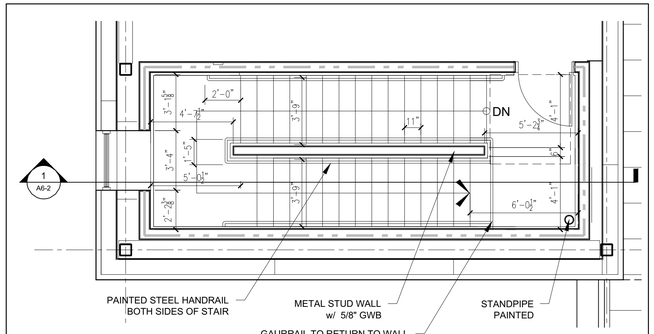


6 WEST STAIR - ROOF LEVEL PLAN
1/4"=1'-0"

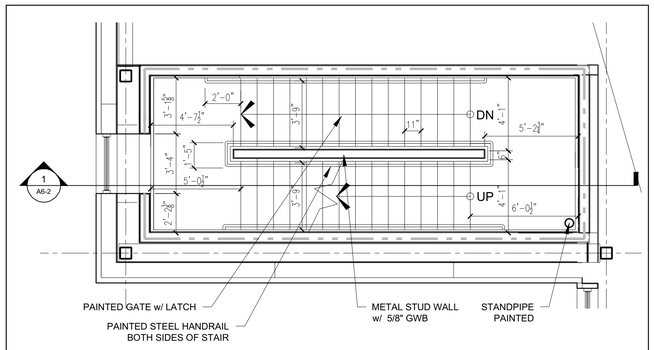

3 WEST STAIR - SECOND FLOOR PLAN
1/4"=1'-0"

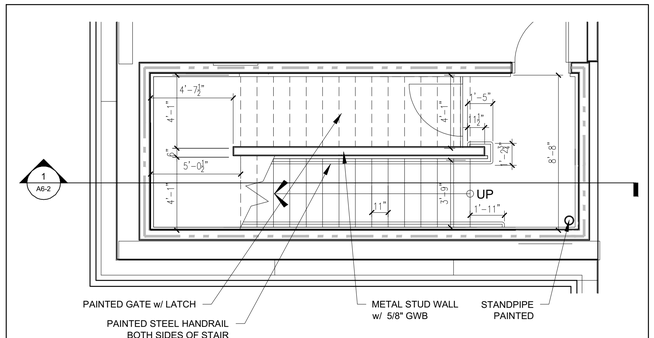

2 WEST STAIR - FIRST FLOOR PLAN
1/4"=1'-0"

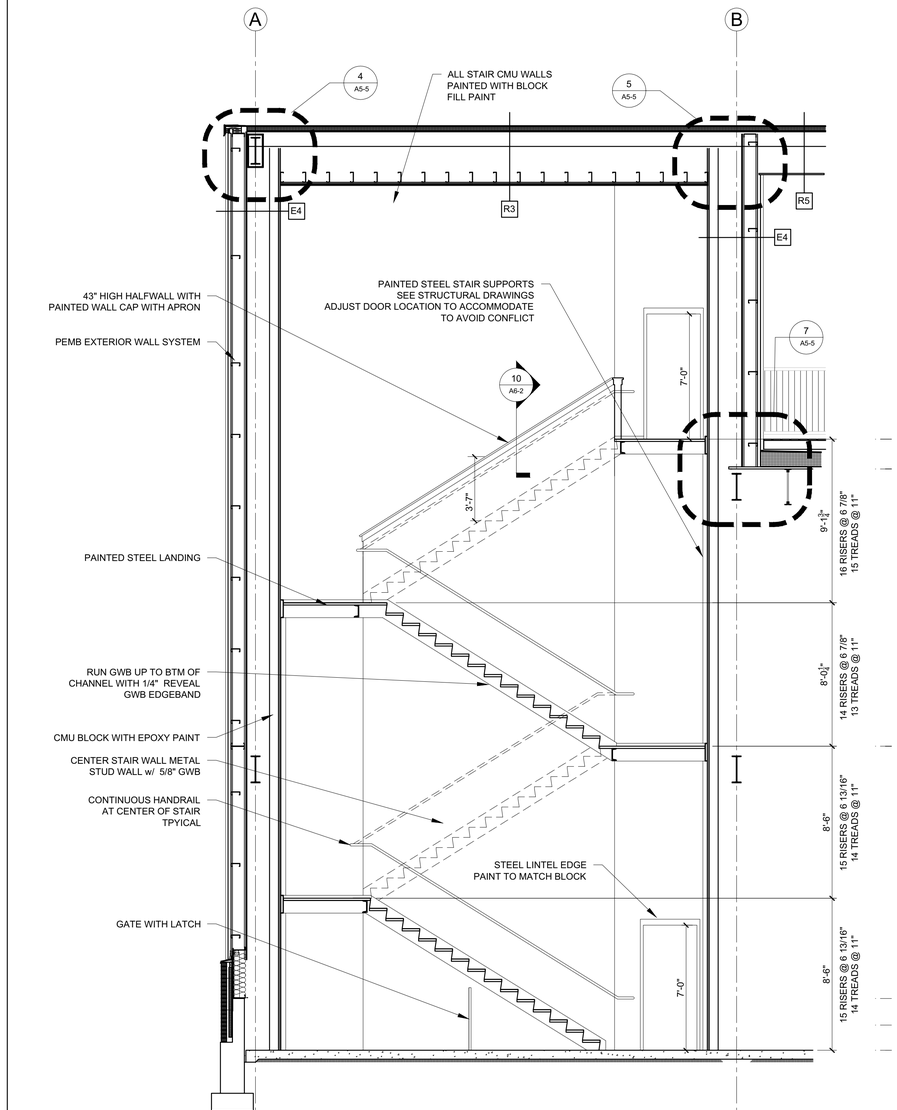

1 WEST STAIR SECTION
1/4"=1'-0"

REGISTERED ARCHITECT
RYAN J. SENATORE
No. 3322
STATE OF MAINE

© 2016 RYAN SENATORE ARCHITECTURE

ADDITION TO BAYSIDE BOWL

ALDER STREET
PORTLAND, MAINE

RSA
RYAN SENATORE
ARCHITECTURE
565 CONGRESS STREET
PORTLAND, MAINE 04101
207-650-6414
senatorearchitecture.com

CONSULTANTS:

STRUCTURAL:
Structural Integrity
77 Oak Street
Portland, ME 04101
207-774-4614

REVISIONS:

DATE:	JANUARY 29, 2016
PROJECT No.	1452
DRAWN BY:	JPF / RRT / RJS
CHECKED BY:	RJS
SCALE:	AS NOTED

SHEET TITLE:
WEST STAIR DETAILS

A6-2