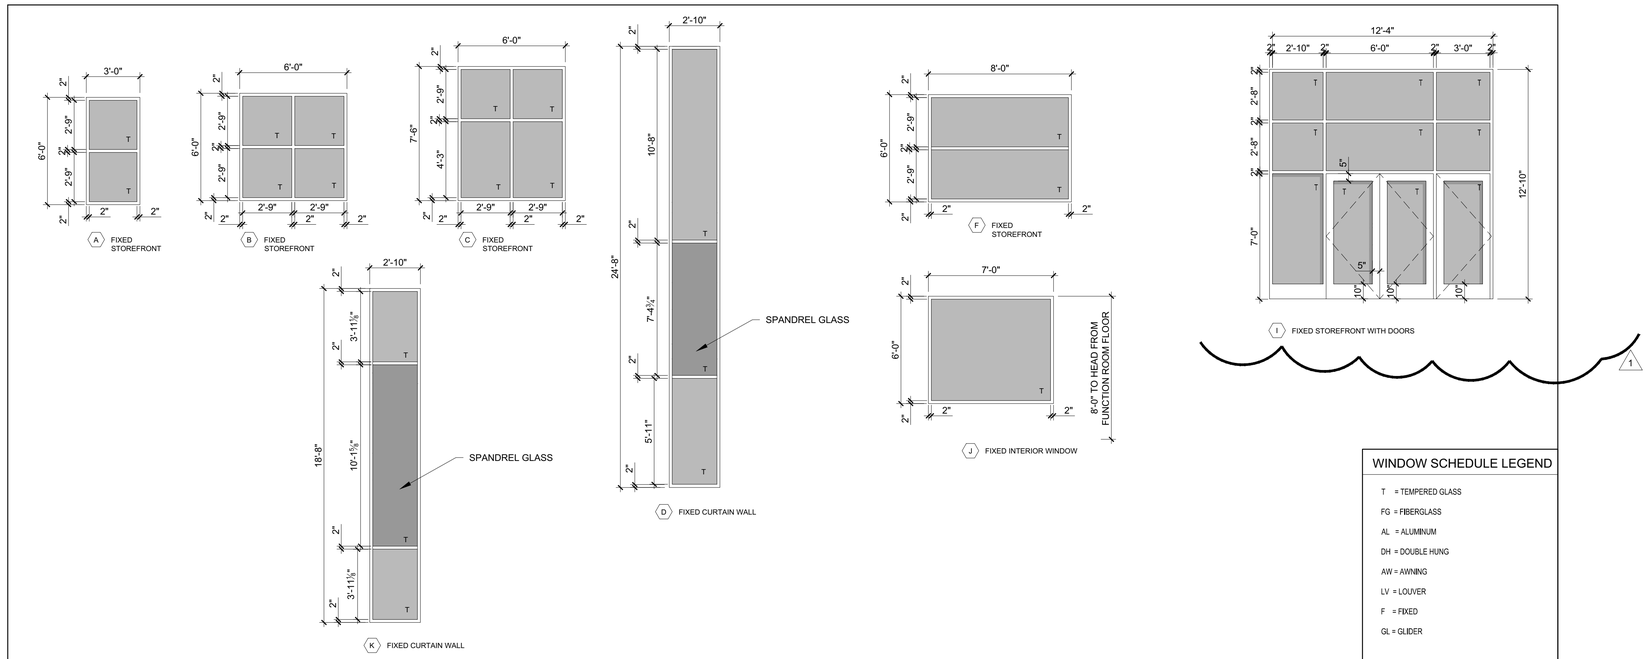



1 WINDOW TYPES
1/4" = 1'-0"

WINDOW SCHEDULE LEGEND

T = TEMPERED GLASS
FG = FIBERGLASS
AL = ALUMINUM
DH = DOUBLE HUNG
AW = AWNING
LV = LOUVER
F = FIXED
GL = GLIDER

WINDOW SCHEDULE

KEY	ACTION	ROUGH OPENING (WxH) VIF *	RO, HEAD HEIGHT FROM SUB FLOOR	DETAILS HEAD	DETAILS JAMB	DETAILS SILL	MATERIAL	FINISH	FOR TEMPERED GLASS LOCATIONS SEE WINDOW ELEVATION TYPES FOR MASONRY OPENING DIMENSIONS COORDINATE COURSING WITH EXTERIOR ELEVATION SHEETS AND PLAN AND SECTION DETAIL SHEETS REMARKS
A	F	3'-0-1/2" X 6'-0-1/2"	-	-	-	-	AL	PTD	THERMALLY BROKEN STOREFRONT WITH SUB SILL, TEMPERED INSULATED GLAZING UNITS
B	F	6'-0-1/2" X 6'-0-1/2"	-	-	-	-	AL	PTD	THERMALLY BROKEN STOREFRONT WITH SUB SILL, TEMPERED INSULATED GLAZING UNITS
C	F	6'-0-1/2" X 7'-6-1/2"	-	-	-	-	AL	PTD	THERMALLY BROKEN STOREFRONT WITH SUB SILL, TEMPERED INSULATED GLAZING UNITS
D	F	2'-10-1/2" X 24'-8-1/2"	-	-	-	-	AL	PTD	THERMALLY BROKEN CURTAINWALL WITH SUB SILL, SPANDREL GLASS, TEMPERED INSULATED GLAZING UNITS
F	F	8'-0-1/2" X 6'-0-1/2"	-	-	-	-	AL	PTD	THERMALLY BROKEN STOREFRONT WITH SUB SILL, TEMPERED INSULATED GLAZING UNITS
I	F	12'-4-1/2" X 12'-10-1/2"	-	-	-	-	AL	PTD	THERMALLY BROKEN STOREFRONT WITH SUB SILL, TEMPERED INSULATED GLAZING UNITS
J	F	7'-0-1/2" X 6'-0-1/2"	-	-	-	-	AL	PTD	INTERIOR WINDOW, TEMPERED INSULATED GLAZING UNITS
K	F	2'-10-1/2" X 18'-8-1/2"	-	-	-	-	AL	PTD	THERMALLY BROKEN CURTAINWALL WITH SUB SILL, SPANDREL GLASS, TEMPERED INSULATED GLAZING UNITS

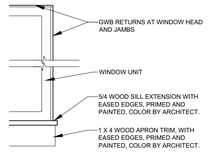

2 TYPICAL WINDOW TRIM
NOT TO SCALE

WINDOW NOTES:

1.) COORDINATE AND ADJUST ROUGH OPENING DIMENSIONS TO ACCOMMODATE SILL PAN FLASHING SYSTEM
2.) ALL WINDOW UNITS AND MULTI-WINDOW UNIT COMBINATIONS TO MEET OR EXCEED DP-50 RATINGS FOR BOTH STRUCTURAL AND WATER
3.) PROVIDE MULL REINFORCING AT ALL MULTI-UNIT WINDOWS AS REQUIRED TO ACHIEVE DP-50 RATING, WITH INSTALLATION BRACKETS
4.) ALL GLAZING LOCATED WITHIN 18" OF FINISHED FLOOR TO BE TEMPERED GLASS
5.) ALL EXTERIOR GLAZING TO BE INSULATED
6.) FRAME ALL OPENINGS WITH ELEVATIONS
7.) SEAL WINDOW TO ROUGH OPENING WITH LOW EXPANDING FOAMINSULATION - SEE DETAILS

Reviewed for Code Compliance
Inspections Division
City of Portland, Maine
Date: 06/08/16

REGISTERED ARCHITECT
RYAN J. SENATORE
No. 3322
STATE OF MAINE

© 2016 RYAN SENATORE ARCHITECTURE

ADDITION TO BAYSIDE BOWL
ALDER STREET
PORTLAND, MAINE

RYAN SENATORE
ARCHITECTURE
565 CONGRESS STREET
PORTLAND, MAINE 04101
207-650-6414
senatorearchitecture.com

CONSULTANTS:

STRUCTURAL:
Structural Integrity
77 Oak Street
Portland, ME 04101
207-774-4614

REVISIONS:
1 REVISION #1 - 03/11/16

DATE: JANUARY 29, 2016
PROJECT No. 1452
DRAWN BY: JPF / RRT / RJS
CHECKED BY: RJS
SCALE: AS NOTED

SHEET TITLE:
WINDOW SCHEDULE

A7-0