
Reviewed for Code Compliance
Inspections Division
Portland, Maine
Date: 06/08/16

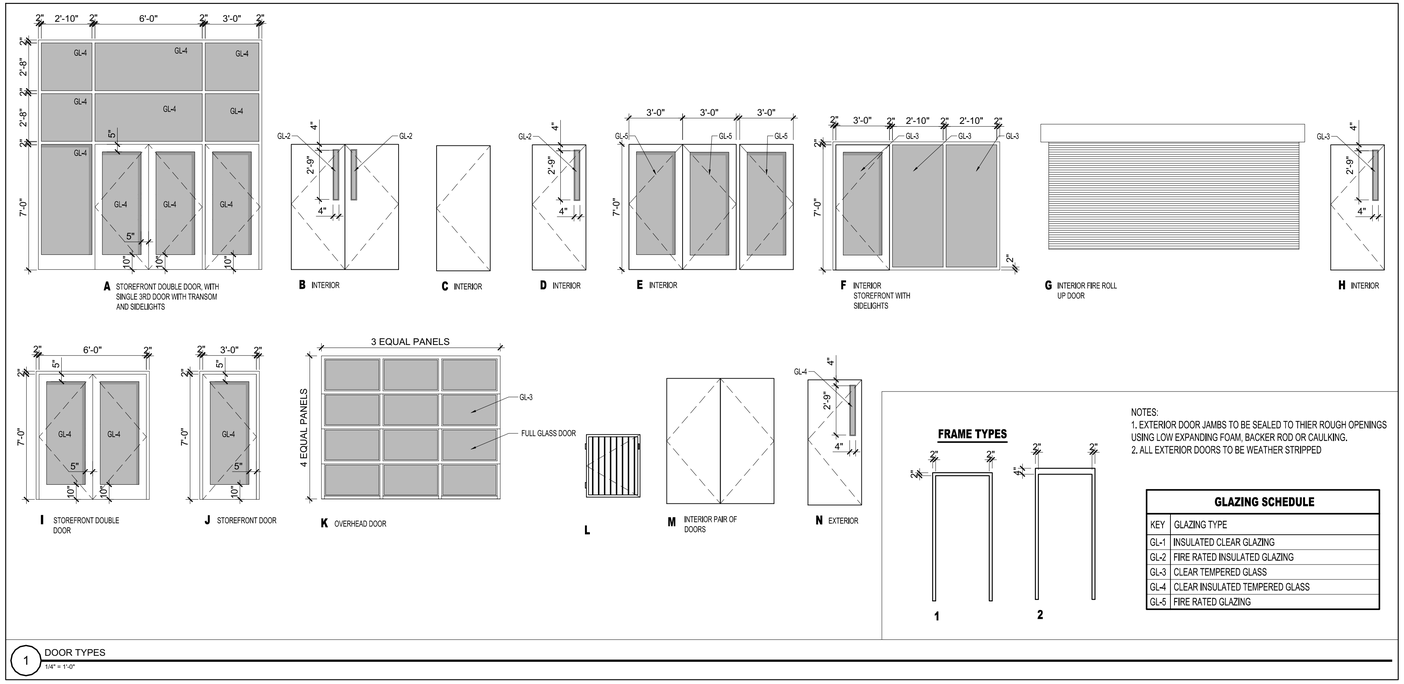

1 DOOR TYPES
1/4" = 1'-0"

NOTES:
1. EXTERIOR DOOR JAMBS TO BE SEALED TO THIER ROUGH OPENINGS USING LOW EXPANDING FOAM. BACKER ROD OR CAULKING.
2. ALL EXTERIOR DOORS TO BE WEATHER STRIPPED

GLAZING SCHEDULE

KEY	GLAZING TYPE
GL-1	INSULATED CLEAR GLAZING
GL-2	FIRE RATED INSULATED GLAZING
GL-3	CLEAR TEMPERED GLASS
GL-4	CLEAR INSULATED TEMPERED GLASS
GL-5	FIRE RATED GLAZING

DOOR SCHEDULE

	DOOR							FRAME					GENERAL			
		SIZE								DETAILS						
DOOR NO.	TYPE	WIDTH	HEIGHT	THICKNESS	MATERIAL	FINISH	INSULATED	TYPE	MATERIAL	THRESHOLD	HEAD	JAMB	SILL	CLOSER	FIRE RATING (MINUTES)	REMARKS
100,1	A	6'-0"	7'-0"	1-3/4"	AL	PTD	Y	-	AL	AL	-	-	-	Y	-	THERMALLY BROKEN STOREFRONT DOUBLE DOORS, WITH THIRD SINGLE DOOR WITH TRANSOM AND SIDELIGHTS WITH PANIC HARDWARE
100,2	E	9'-0"	7'-0"	1-3/4"	STL	PTD	Y	1	STL	AL	-	-	-	Y	60	FULL GLASS PAIR OF DOORS WITH THIRD SINGLE DOOR WITH 60 MINTUE FIRE RATED GLASS WITH PANIC HARDWARE
102,1	D	3'-0"	7'-0"	1-3/4"	STL	PTD	Y	2	STL	AL	-	-	-	Y	60	PANIC HARDWARE
102,2	L	3'-0"	3'-2"	1-1/2"	STL	PTD	-	-	STL	-	-	-	-	-	-	GATE WITH LATCH HARDWARE
103,1	M	6'-0"	7'-0"	1-3/4"	STL	PTD	-	1	STL	AL	-	-	-	Y	-	PAIR OF DOORS
103,2	H	3'-0"	7'-0"	1-3/4"	STL	PTD	-	1	STL	-	-	-	-	Y	-	
104,1	F	3'-0"	7'-0"	1-3/4"	AL	PTD	-	-	AL	-	-	-	-	Y	-	STOREFRONT DOOR WITH SIDELIGHTS
104,2	M	6'-0"	7'-0"	1-3/4"	STL	PTD	Y	1	STL	AL	-	-	-	Y	90	PAIR OF DOORS
107,1	B	6'-0"	7'-0"	1-3/4"	STL	PTD	Y	2	STL	AL	-	-	-	Y	90	PAIR OF DOORS, MAGNETIC HOLD OPENS TIED TO FIRE ALARM SYSTEM
107,2	G	14'-0"	7'-0"	-	STL	PTD	-	-	STL	-	-	-	-	Y	90	FIRE RATED OVERHEAD ROLLING DOOR WITH AUTOMATIC CLOSER TIED TO FIRE ALARM SYSTEM WITH LASER EYE SAFTEY FEATURE, OVERHEAD DOOR MODEL 640 COUNTER DOOR, FUSEABLE LINK
109,1	C	3'-0"	7'-0"	1-3/4"	STL	PTD	Y	1	STL	-	-	-	-	Y	-	
110,1	C	3'-0"	7'-0"	1-3/4"	STL	PTD	Y	1	STL	-	-	-	-	Y	-	
111,1	D	3'-0"	7'-0"	1-3/4"	STL	PTD	Y	2	STL	AL	-	-	-	Y	90	-
111,2	H	3'-0"	7'-0"	1-3/4"	STL	PTD	-	1	STL	-	-	-	-	Y	-	FREE PUSH HARDWARE (SERVING DOOR) NIGHT LOCK FUNCTION
111,3	H	3'-0"	7'-0"	1-3/4"	STL	PTD	-	1	STL	-	-	-	-	Y	-	FREE PUSH HARDWARE (SERVING DOOR), NIGHT LOCK FUNCTION
112,1	I	6'-0"	7'-0"	1-3/4"	AL	PTD	Y	-	AL	AL	-	-	-	Y	-	THERMALLY BROKEN STOREFRONT DOUBLE DOORS
112,2	C	3'-0"	7'-0"	1-3/4"	STL	PTD	-	1	STL	-	-	-	-	Y	-	
114,1	D	3'-0"	7'-0"	1-3/4"	STL	PTD	Y	2	STL	AL	-	-	-	Y	60	PANIC HARDWARE
114,2	J	3'-0"	7'-0"	1-3/4"	AL	PTD	Y	-	AL	AL	-	-	-	Y	-	THERMALLY BROKEN STOREFRONT DOOR WITH PANIC HARDWARE
114,3	L	3'-0"	3'-2"	1-1/2"	STL	PTD	-	-	STL	-	-	-	-	-	-	GATE WITH LATCH HARDWARE
115,1	J	3'-0"	7'-0"	1-3/4"	AL	PTD	Y	-	AL	AL	-	-	-	Y	-	THERMALLY BROKEN STOREFRONT DOOR WITH PANIC HARDWARE
115,2	H	3'-0"	7'-0"	1-3/4"	STL	PTD	-	1	STL	-	-	-	-	Y	-	
115,3	K	10'-0"	8'-0"	1-3/4"	AL	PTD	-	-	-	AL	-	-	-	-	-	FULL GLASS OVERHEAD DOOR WITH CHAIN PULL, LOCK
117,1	N	3'-0"	7'-0"	1-3/4"	STL	PTD	Y	1	STL	AL	-	-	-	Y	-	PANIC HARDWARE, THERMALLY BROKEN DOOR AND FRAME
201,1	C	3'-0"	7'-0"	1-3/4"	STL	PTD	Y	2	STL	AL	-	-	-	Y	60	PANIC HARDWARE
203,1	D	3'-0"	7'-0"	1-3/4"	STL	PTD	Y	2	STL	AL	-	-	-	Y	60	PANIC HARDWARE
217,1	D	3'-0"	7'-0"	1-3/4"	STL	PTD	Y	2	STL	AL	-	-	-	Y	60	PANIC HARDWARE
300,1	J	3'-0"	7'-0"	1-3/4"	AL	PTD	Y	-	AL	AL	-	-	-	Y	-	THERMALLY BROKEN STOREFRONT DOOR WITH PANIC HARDWARE
301,1	D	3'-0"	7'-0"	1-3/4"	STL	PTD	Y	2	STL	AL	-	-	-	Y	60	PANIC HARDWARE
303,1	D	3'-0"	7'-0"	1-3/4"	STL	PTD	Y	2	STL	AL	-	-	-	Y	60	PANIC HARDWARE
304,1	D	3'-0"	7'-0"	1-3/4"	STL	PTD	Y	2	STL	AL	-	-	-	Y	60	PANIC HARDWARE

HARDWARE KEY
MLS - MORTBEE LOCK SET
LS - LOCK SET
PR - PRIVACY SET
PS - PASSAGE SET
LP - LEVER PULL
PH - PEEPHOLE LENSE

NOTE: FOR DOOR HARDWARE SEE DOOR HARDWARE SPECIFICATION SECTION 08710

REGISTERED ARCHITECT
RYAN J. SENATORE
No. 3322
STATE OF MAINE

© 2016 RYAN SENATORE ARCHITECTURE

ADDITION TO BAYSIDE BOWL
ALDER STREET
PORTLAND, MAINE

RSA
RYAN SENATORE
ARCHITECTURE
565 CONGRESS STREET
PORTLAND, MAINE 04101
207-650-6414
senatorearchitecture.com

CONSULTANTS:
STRUCTURAL:
Structural Integrity
77 Oak Street
Portland, ME 04101
207-774-4614

REVISIONS:

DATE: JANUARY 29, 2016
PROJECT No. 1452
DRAWN BY: JPF / RRT / RJS
CHECKED BY: RJS
SCALE: AS NOTED

SHEET TITLE:
DOOR SCHEDULE

A7-1