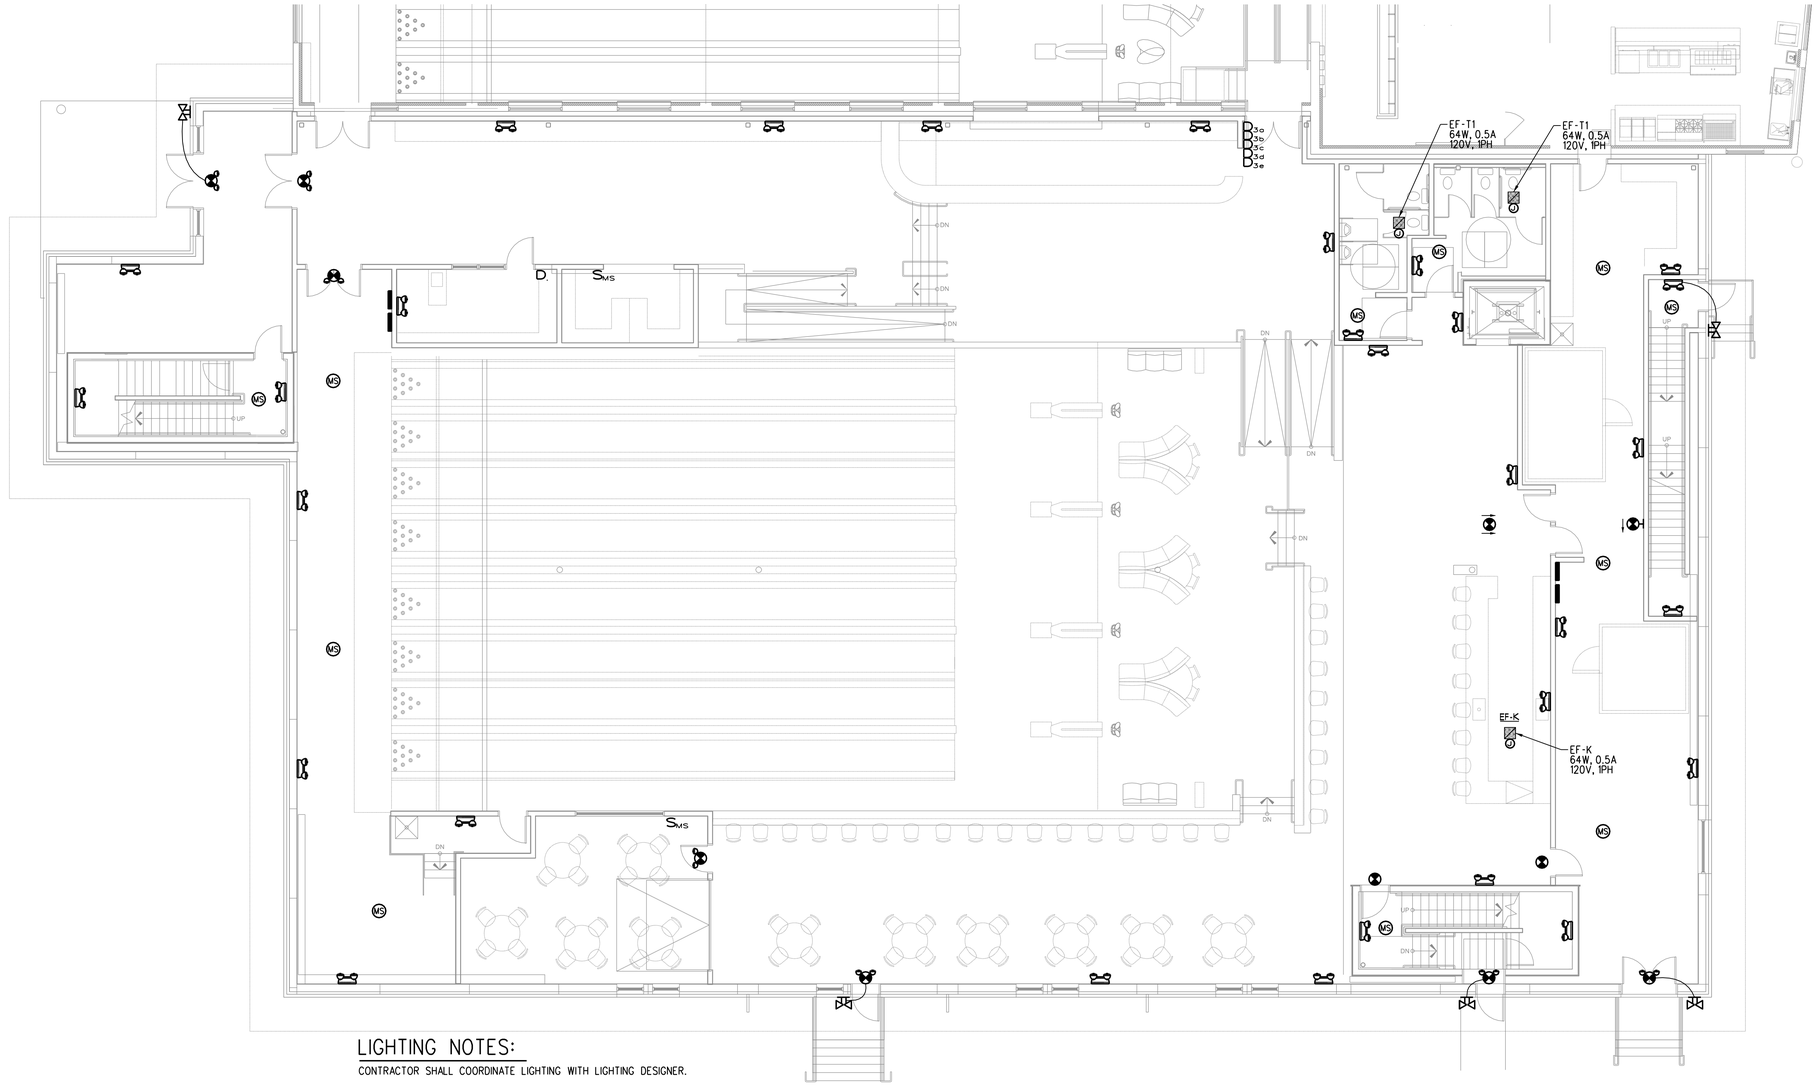


LIGHTING NOTES:

CONTRACTOR SHALL COORDINATE LIGHTING WITH LIGHTING DESIGNER.

FIRST FLOOR LIGHTING PLAN

SCALE: 1/8" = 1'-0"

Reviewed for Code Compliance
Inspections Services
Portland, Maine
Date: 06/08/16

STATE OF MAINE
STEVEN A. JOHNSON
#9498
LICENSED
PROFESSIONAL ENGINEER

ADDITION TO BAYSIDE BOWL

ALDER STREET
PORTLAND, MAINE

CONSULTANTS:

ELECTRICAL:
BENNETT ENGINEERING
7 BENNETT ROAD
FREEPORT, ME 04032
207-865-9475

BENNETT ENGINEERING
MECHANICAL • ELECTRICAL
(207) 865-9475

REVISIONS:
03/24/2016 PERMIT SET

DATE:	18 MAR 2016
PROJECT No.	...
DRAWN BY:	CAT
CHECKED BY:	SAJ
SCALE:	1/8" = 1'-0" U.N.O.

SHEET TITLE:
FIRST FLOOR
LIGHTING PLAN

E1.1