
Reviewed for Code Compliance
Inspections Division
Date: 06/08/16

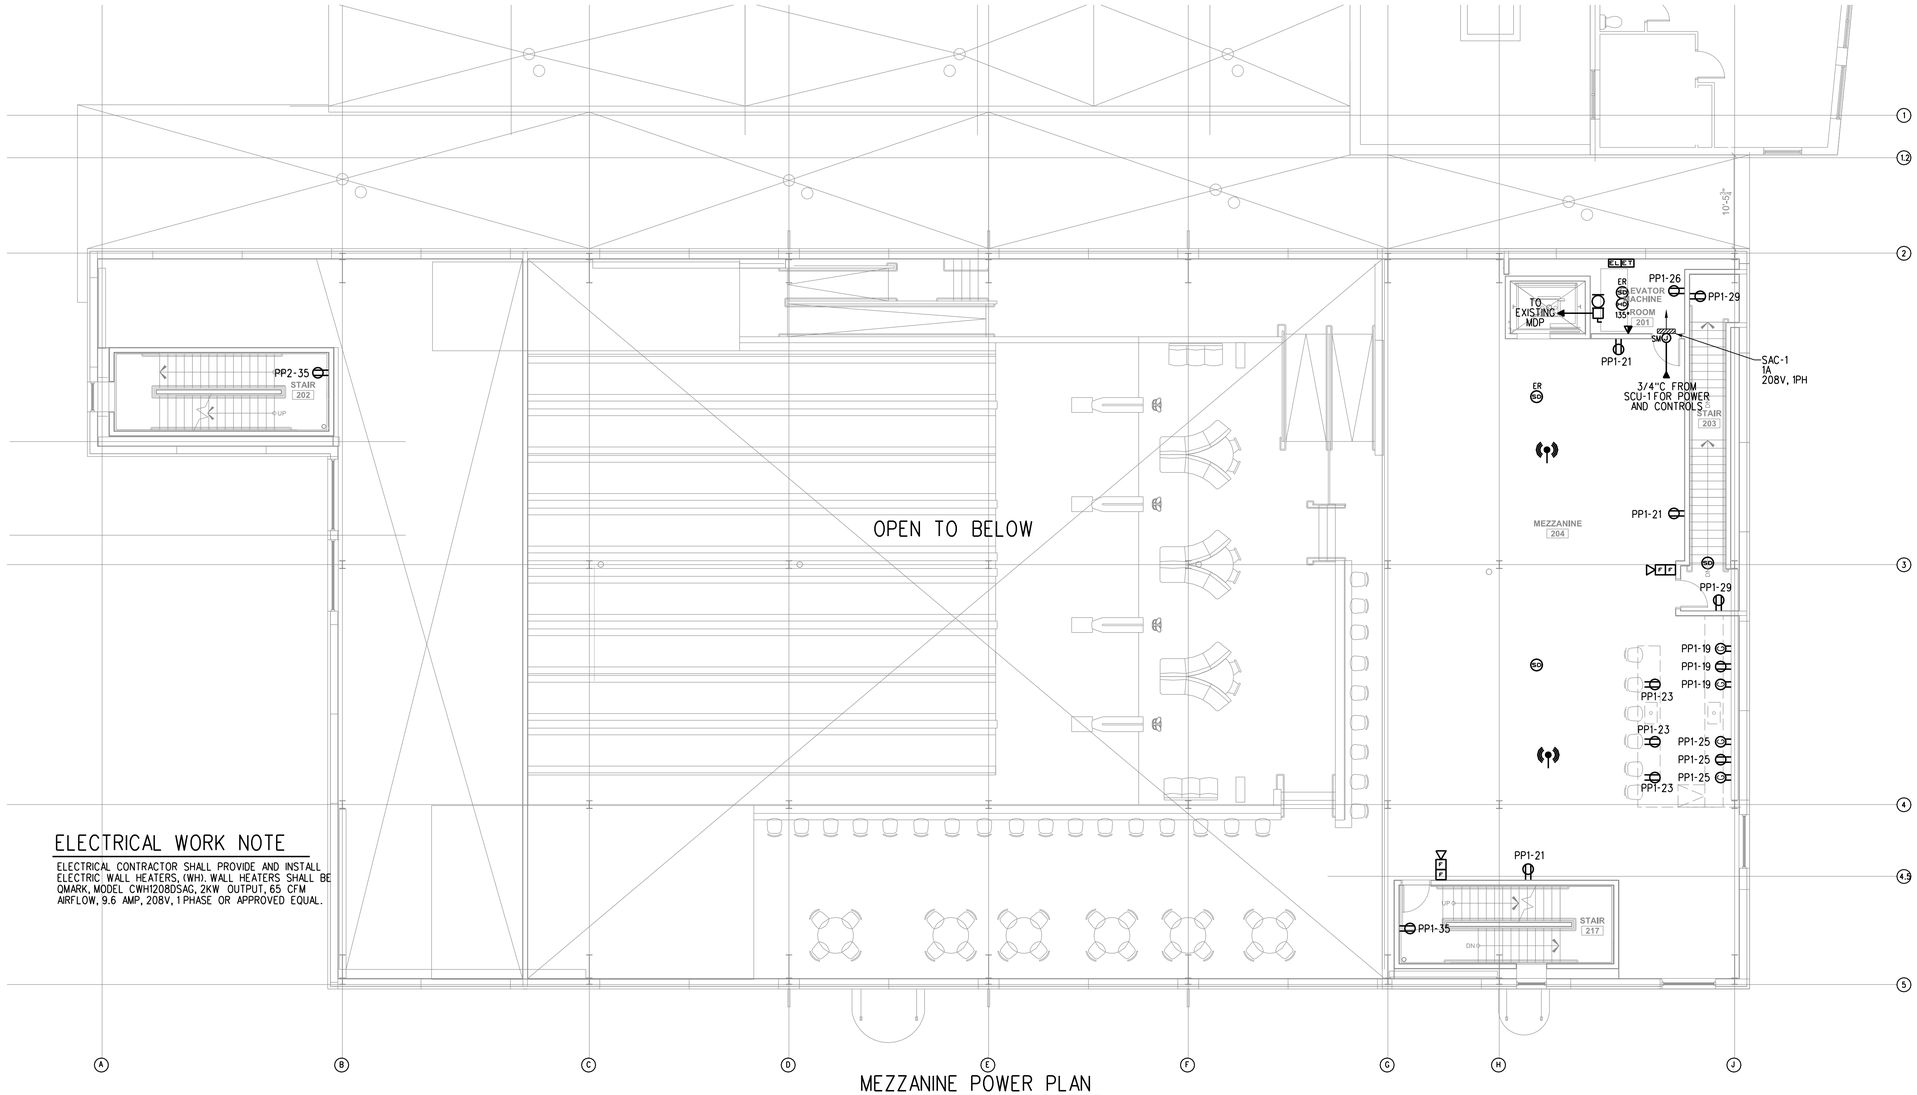

ELECTRICAL WORK NOTE

ELECTRICAL CONTRACTOR SHALL PROVIDE AND INSTALL ELECTRIC WALL HEATERS, (WH). WALL HEATERS SHALL BE QMARK, MODEL CWH1208DSAG, 2KW OUTPUT, 65 CFM AIRFLOW, 9.6 AMP, 208V, 1 PHASE OR APPROVED EQUAL.

MEZZANINE POWER PLAN

SCALE: 1/8" = 1'-0"

STATE OF MAINE
STEVEN J. VICKERSON
#9468
LICENSED
PROFESSIONAL ENGINEER

ADDITION TO BAYSIDE BOWL

ALDER STREET
PORTLAND, MAINE

CONSULTANTS:

ELECTRICAL:
BENNETT ENGINEERING
7 BENNETT ROAD
FREEPORT, ME 04032
207-865-9475

BENNETT ENGINEERING
MECHANICAL • ELECTRICAL
(207) 865-9475

REVISIONS:
03/24/2016 PERMIT SET

DATE:	18 MAR 2016
PROJECT No.	...
DRAWN BY:	CAT
CHECKED BY:	SAJ
SCALE:	1/8" = 1'-0" U.N.O.

SHEET TITLE:
MEZZANINE
POWER PLAN

E2.2