
| Z_SECTION LAP TABLE | | | |
|---|---|---|---|
| SYMBOL | LAP (LENGTH) | SYMBOL | LAP (LENGTH) |
| S | 0'-2" (3 3/8") | T | 2'-4"(2'-5 3/8") |
| R | 1'-4"(1'-5 3/8") | V | 3'-0"(3'-1 3/8") |

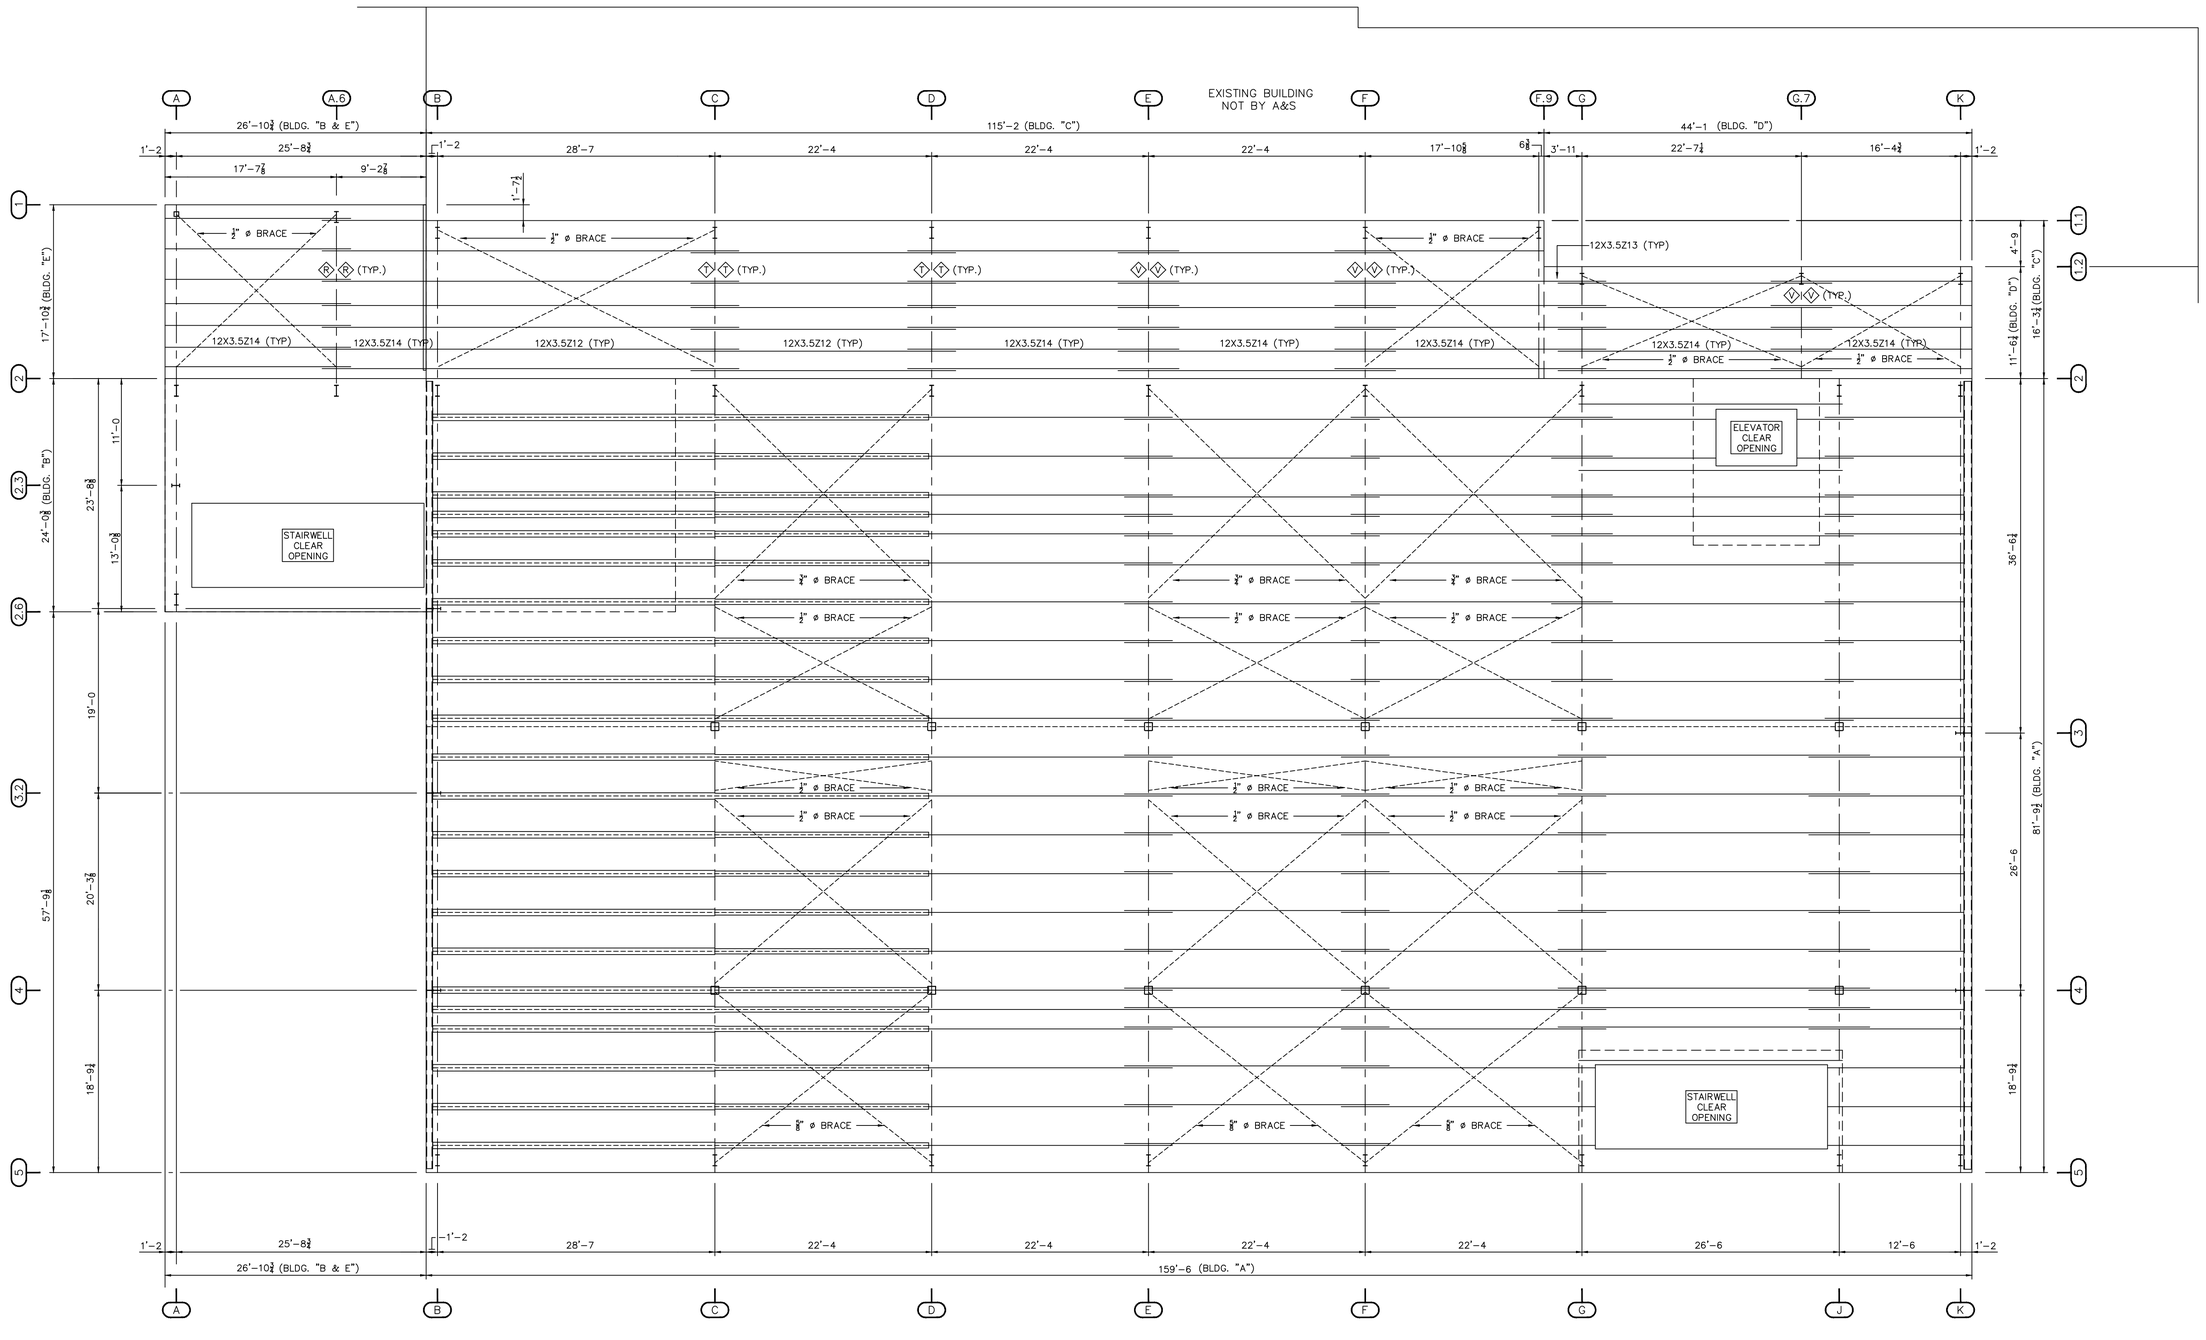


ROOF FRAMING PLAN

| Revision | Date | Description | By | Ck'd |
|---|---|---|---|---|
| | | | | |

Reviewed for Code Compliance
Bath Iron Works Corporation
Date: 06/08/16


A&S BUILDING SYSTEMS
1880 HWY. 116, CARYVILLE, TENNESSEE 37714
PHONE: 865-426-2141 FAX: 865-426-2011


Project Name & Location:
BAYSIDE BOWL ADDITION
58 ALDER STREET
PORTLAND, ME. 04101

Customer:
AMERICAN AERIAL SERVICES, INC.
33 ALLEN AVENUE EXT.
FALMOUTH, ME. 04105

Drawing Status:
☐ Preliminary (Not For Construction)
☐ For Approval (Not For Construction)
☒ For Construction Permit
☐ For Erector Installation

| | |
|---|---|
| Scale: | NOT TO SCALE |
| Drawn by: | DRF 4/26/16 |
| Checked by: | NC 4/26/16 |
| Project Engineer: | BDC |
| Job Number: | 15-B-26518-1 |
| Sheet Number: | E4 of 30 |

The engineer whose seal appears hereon is an employee for the manufacturer for the materials described herein. Said seal or certification is limited to the products designed and manufactured by manufacturer only. The undersigned engineer is not the overall engineer of record for this project.

Lee W. Lowe, P.E.
Maine P.E. 8861

Apr 26, 2016

STATE OF MAINE
LEE W. LOWE
8861
LICENSED
PROFESSIONAL ENGINEER