
Reviewed for Code Compliance
Inspections Division
Date: 06/08/16

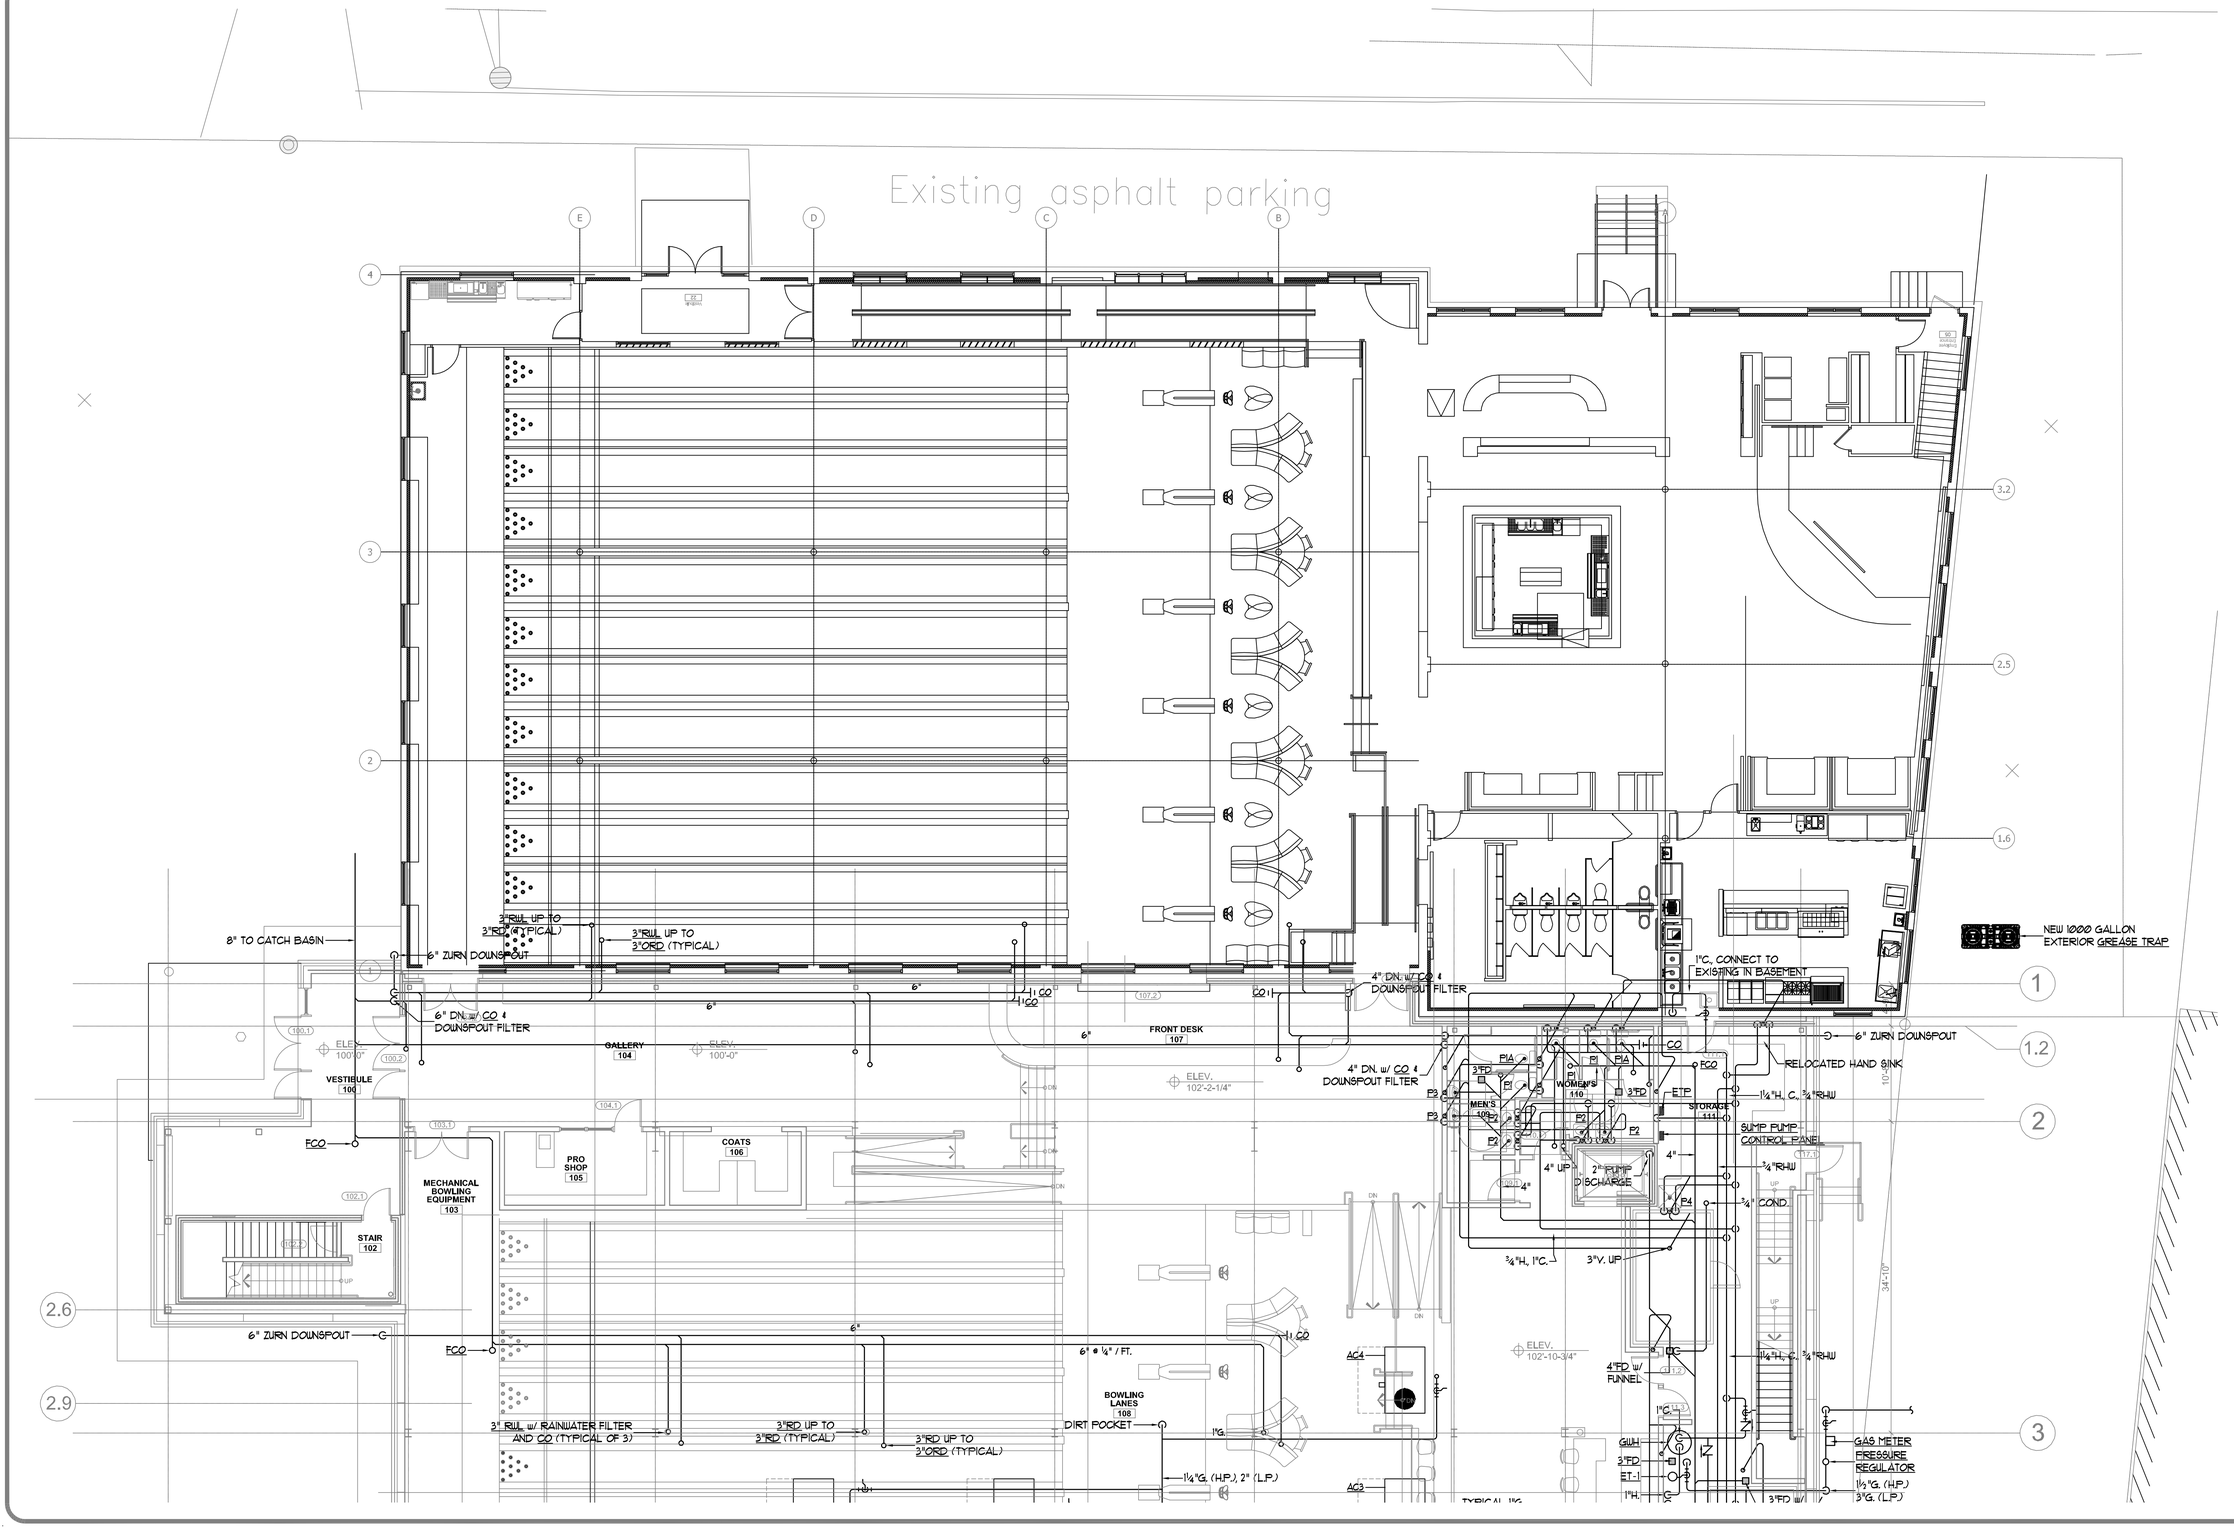


ADDITION TO BAYSIDE BOWL

ALDER STREET

PORTLAND, MAINE

CONSULTANTS:

BENNETT ENGINEERING
MECHANICAL • ELECTRICAL
(207) 865-9475

REVISIONS:
03/24/2016 PERMIT SET

| | |
|---|---|
| DATE: | 18 MAR 2016 |
| PROJECT No. | ... |
| DRAWN BY: | SP Doel |
| CHECKED BY: | SP Doel |
| SCALE: | 1/8" = 1'-0" U.N.O. |

SHEET TITLE:

PLUMBING FIRST FLOOR PLAN

P1.1