
Reviewed for Code Compliance
Inspections Division
Date: 06/08/16

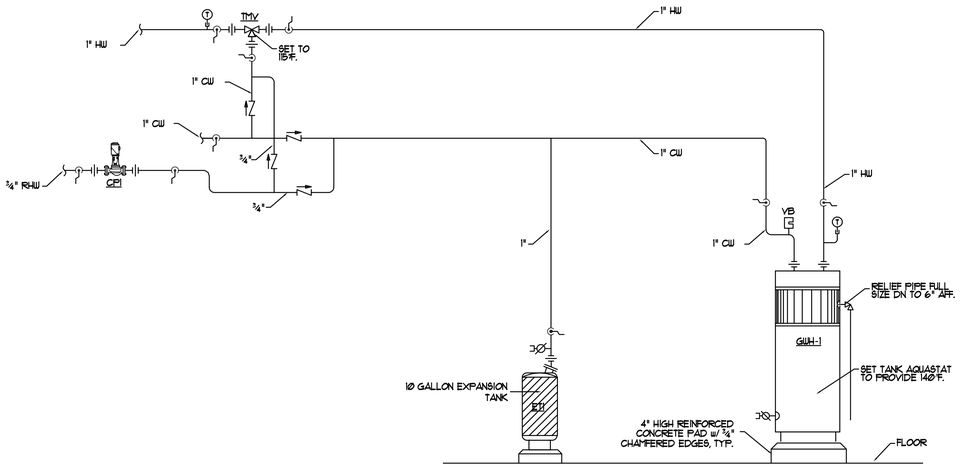

DOMESTIC HOT WATER PIPING SCHEMATIC

NTS

STATE OF MAINE
STEPHEN P. DOEL
No. 13607
LICENSED
PROFESSIONAL ENGINEER

ADDITION TO BAYSIDE BOWL

ALDER STREET
PORTLAND, MAINE

CONSULTANTS:

BENNETT ENGINEERING
MECHANICAL • ELECTRICAL
(207) 865-9475

REVISIONS:
03/24/2016 PERMIT SET

DATE:	18 MAR 2016
PROJECT No.	...
DRAWN BY:	SP Doel
CHECKED BY:	SP Doel
SCALE:	1/8" = 1'-0" U.N.O.

SHEET TITLE:

PLUMBING DETAILS

P1.4