
Reviewed for Code Compliance
Inspections Services
Date: 06/08/16

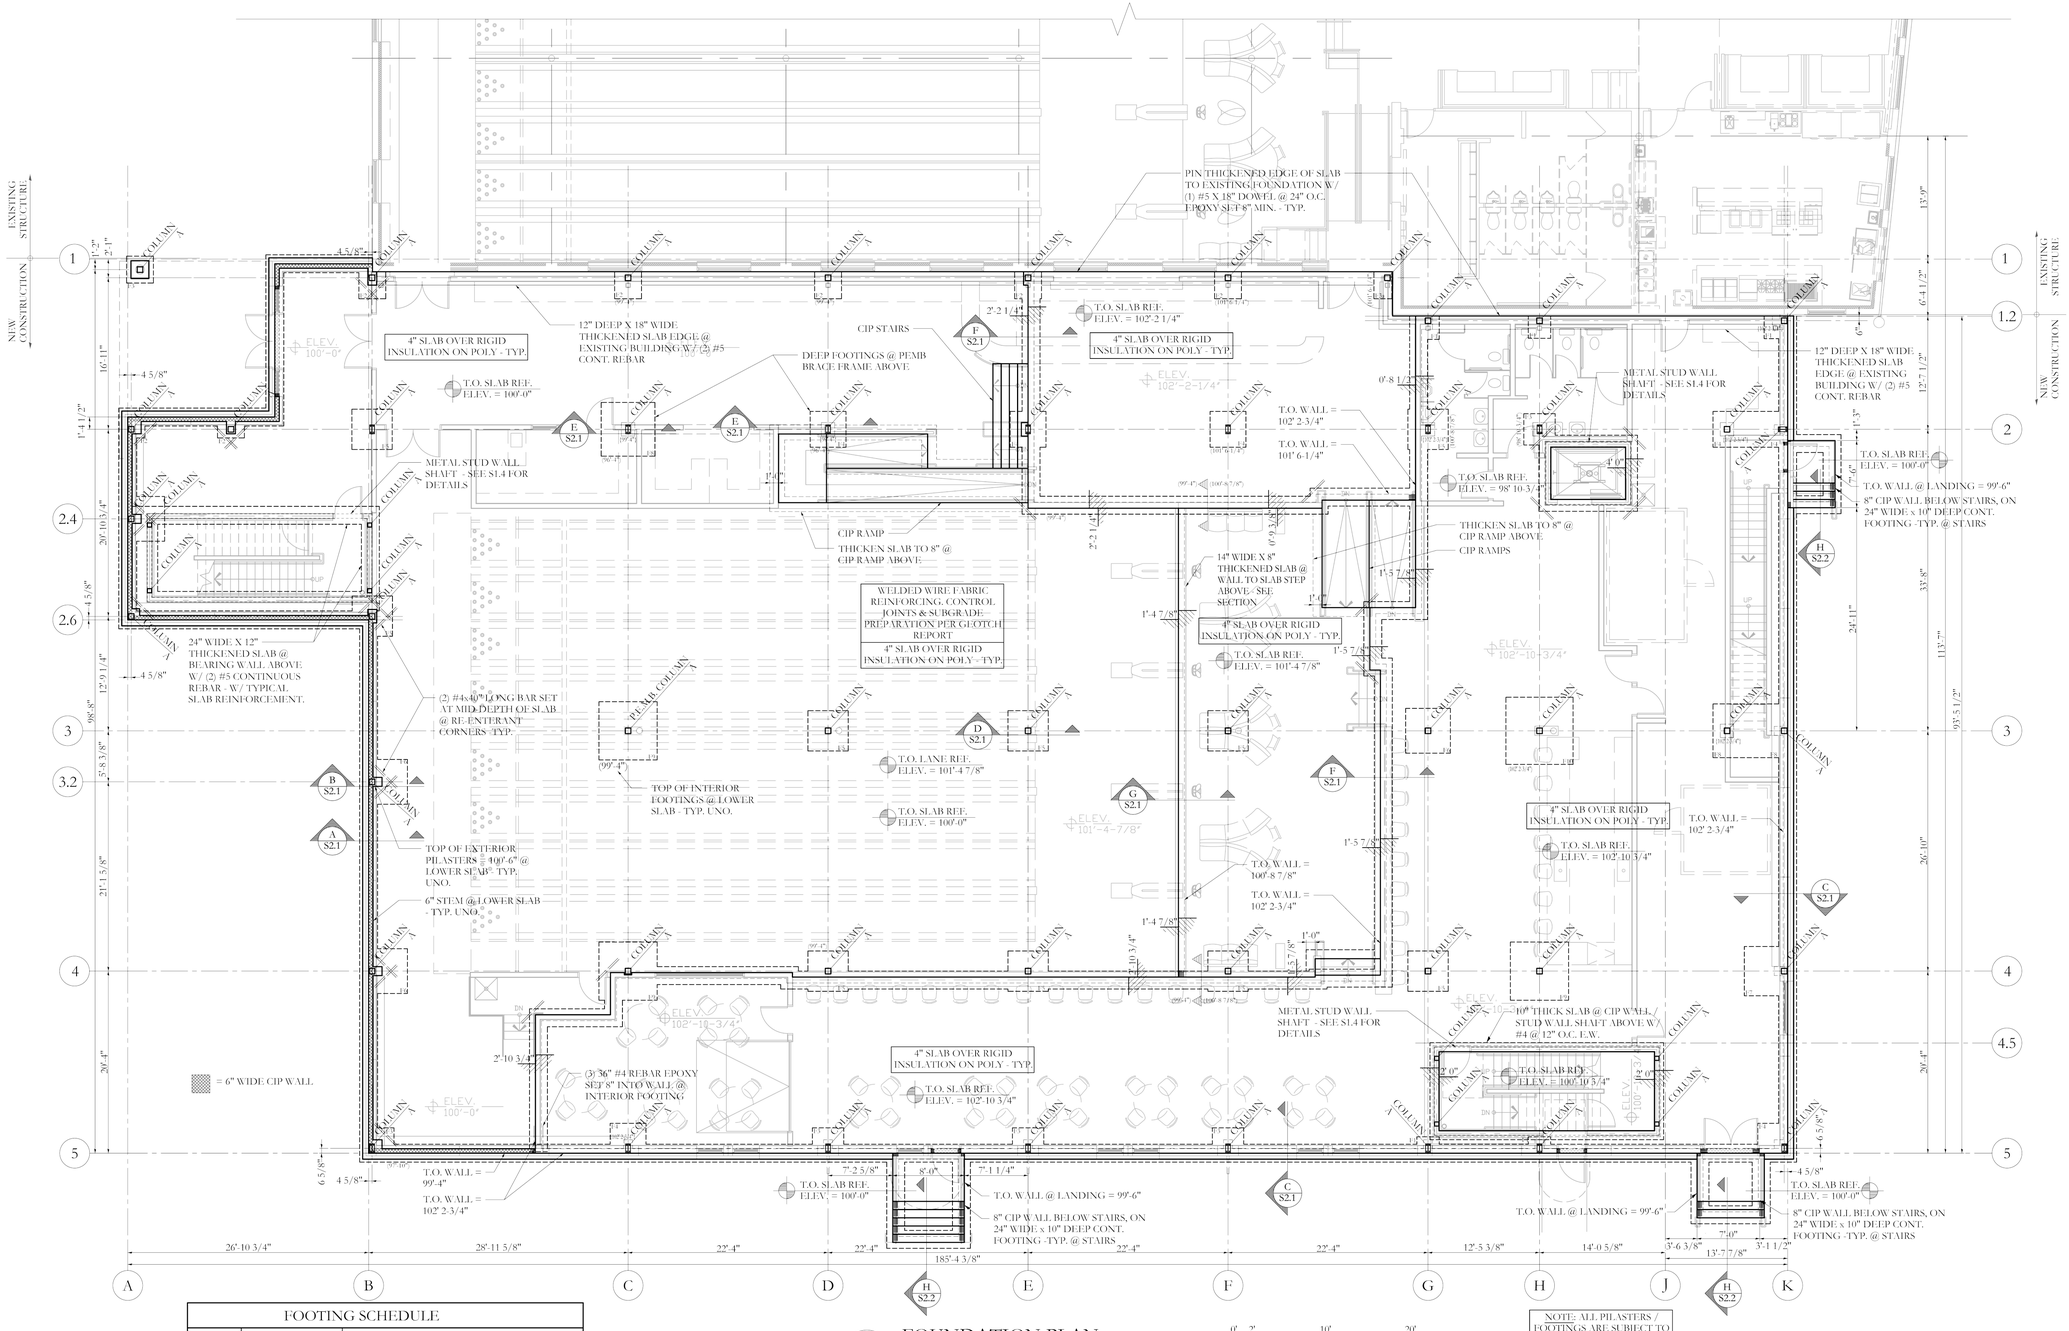

FOOTING SCHEDULE		
MARK	SIZE	REINFORCING
" C1 "	10"D x 2'-0 W x CONT.	(2) #4 CONT. LONG. , #4 HOOKED DOWELS @ 32"
" C2"	10"D x 2'-0 W x CONT.	(2) #4 CONT. LONG. , #4 HOOKED DOWELS @ 12"
F1	2'-6 x 2'-6 x 10"	#4 @ 12" EACH WAY AT BOT
F2	3'-0 x 3'-0 x 10"	#4 @ 12" EACH WAY AT BOT
F3	3'-6 x 3'-6 x 10"	#4 @ 12" EACH WAY AT MID
F4	4'-0 x 4'-0 x 10"	#5 @ 12" EACH WAY AT BOT
F5	4'-6 x 4'-6 x 12"	#5 @ 12" EACH WAY AT MID
F6	5'-0 x 5'-0 x 1'-2"	#5 @ 12" EACH WAY AT BOT
F7	5'-6 x 5'-6 x 1'-4"	#5 @ 12" EACH WAY AT TOP & BOT
F8	6'-0 x 6'-0 x 1'-4"	#5 @ 12" EACH WAY AT TOP & BOT
F9	6'-6 x 6'-6 x 1'-4"	#5 @ 12" EACH WAY AT TOP & BOT
F10	7'-6 x 7'-6 x 1'-6"	#5 @ 12" EACH WAY AT TOP & BOT

FOUNDATION PLAN

SCALE 1/8"=1'-0"

NOTES:

1. BEARING OF ALL PERIMETER FOOTINGS TO BE 3'-0" BELOW FINISHED GRADE - TYP. U.N.O. - T.O. FOOTINGS INDICATED AS (XX'-XX").
2. TOP OF INTERIOR FOOTINGS TO BE 8" BELOW T.O. FINISHED SLAB - TYP. UNO.
3. TOP OF PILASTER TO BE 8" BELOW FINISHED SLAB - TYP. UNO. T.O. PILASTER INDICATED AS {XX'-XX"}.
4. STEP IN TOP OF FOUNDATION WALL IS INDICATED THUS: , AND SHOWS LOWER SIDE OF WALL.
5. STEP IN TOP OF FOOTING IS INDICATED THUS: , AND SHOWS LOWER SIDE.
6. REFERENCE AND COORDINATE ALL DIMENSIONS W/ ARCHITECTURAL AND FRAMING PLANS - TYP.

NOTE: ALL PILASTERS / FOOTINGS ARE SUBJECT TO CHANGE BASE ON FINAL PRE-ENGINEERED METAL BUILDING DRAWINGS.

Structural Integrity
Consulting Engineers, Inc.
77 Oak Street
Portland, ME, 04101
p. 207-774-4614
f. 866-793-7835
www.structuralinteg.com
SI # 15-0243

BUILD WITH CONFIDENCE
© 2012 Structural Integrity Consulting Engineers, Inc.

STATE OF MAINE
AARON C. JONES
No. 10958
LICENSED PROFESSIONAL ENGINEER
01/29/2016

© 2015 RYAN SENATORE ARCHITECTURE

BAYSIDE BOWL

FOUNDATION DESIGN

58 Alder St Portland, ME 04101

RSA
RYAN SENATORE
ARCHITECTURE
505 CONGRESS STREET
PORTLAND, MAINE 04101
207-650-6414
senatorearchitecture.com

CONSULTANTS:

STRUCTURAL:
Structural Integrity
77 Oak Street
Portland, ME 04101
207-774-4614

REVISIONS:

DATE:	01/29/2016
PROJECT No.	
DRAWN BY:	WMc
CHECKED BY:	ACJ
SCALE:	AS NOTED

SHEET TITLE:

FOUNDATION PLAN

S1.1