
Reviewed for Code Compliance
Inspections Division
Date: 06/08/16

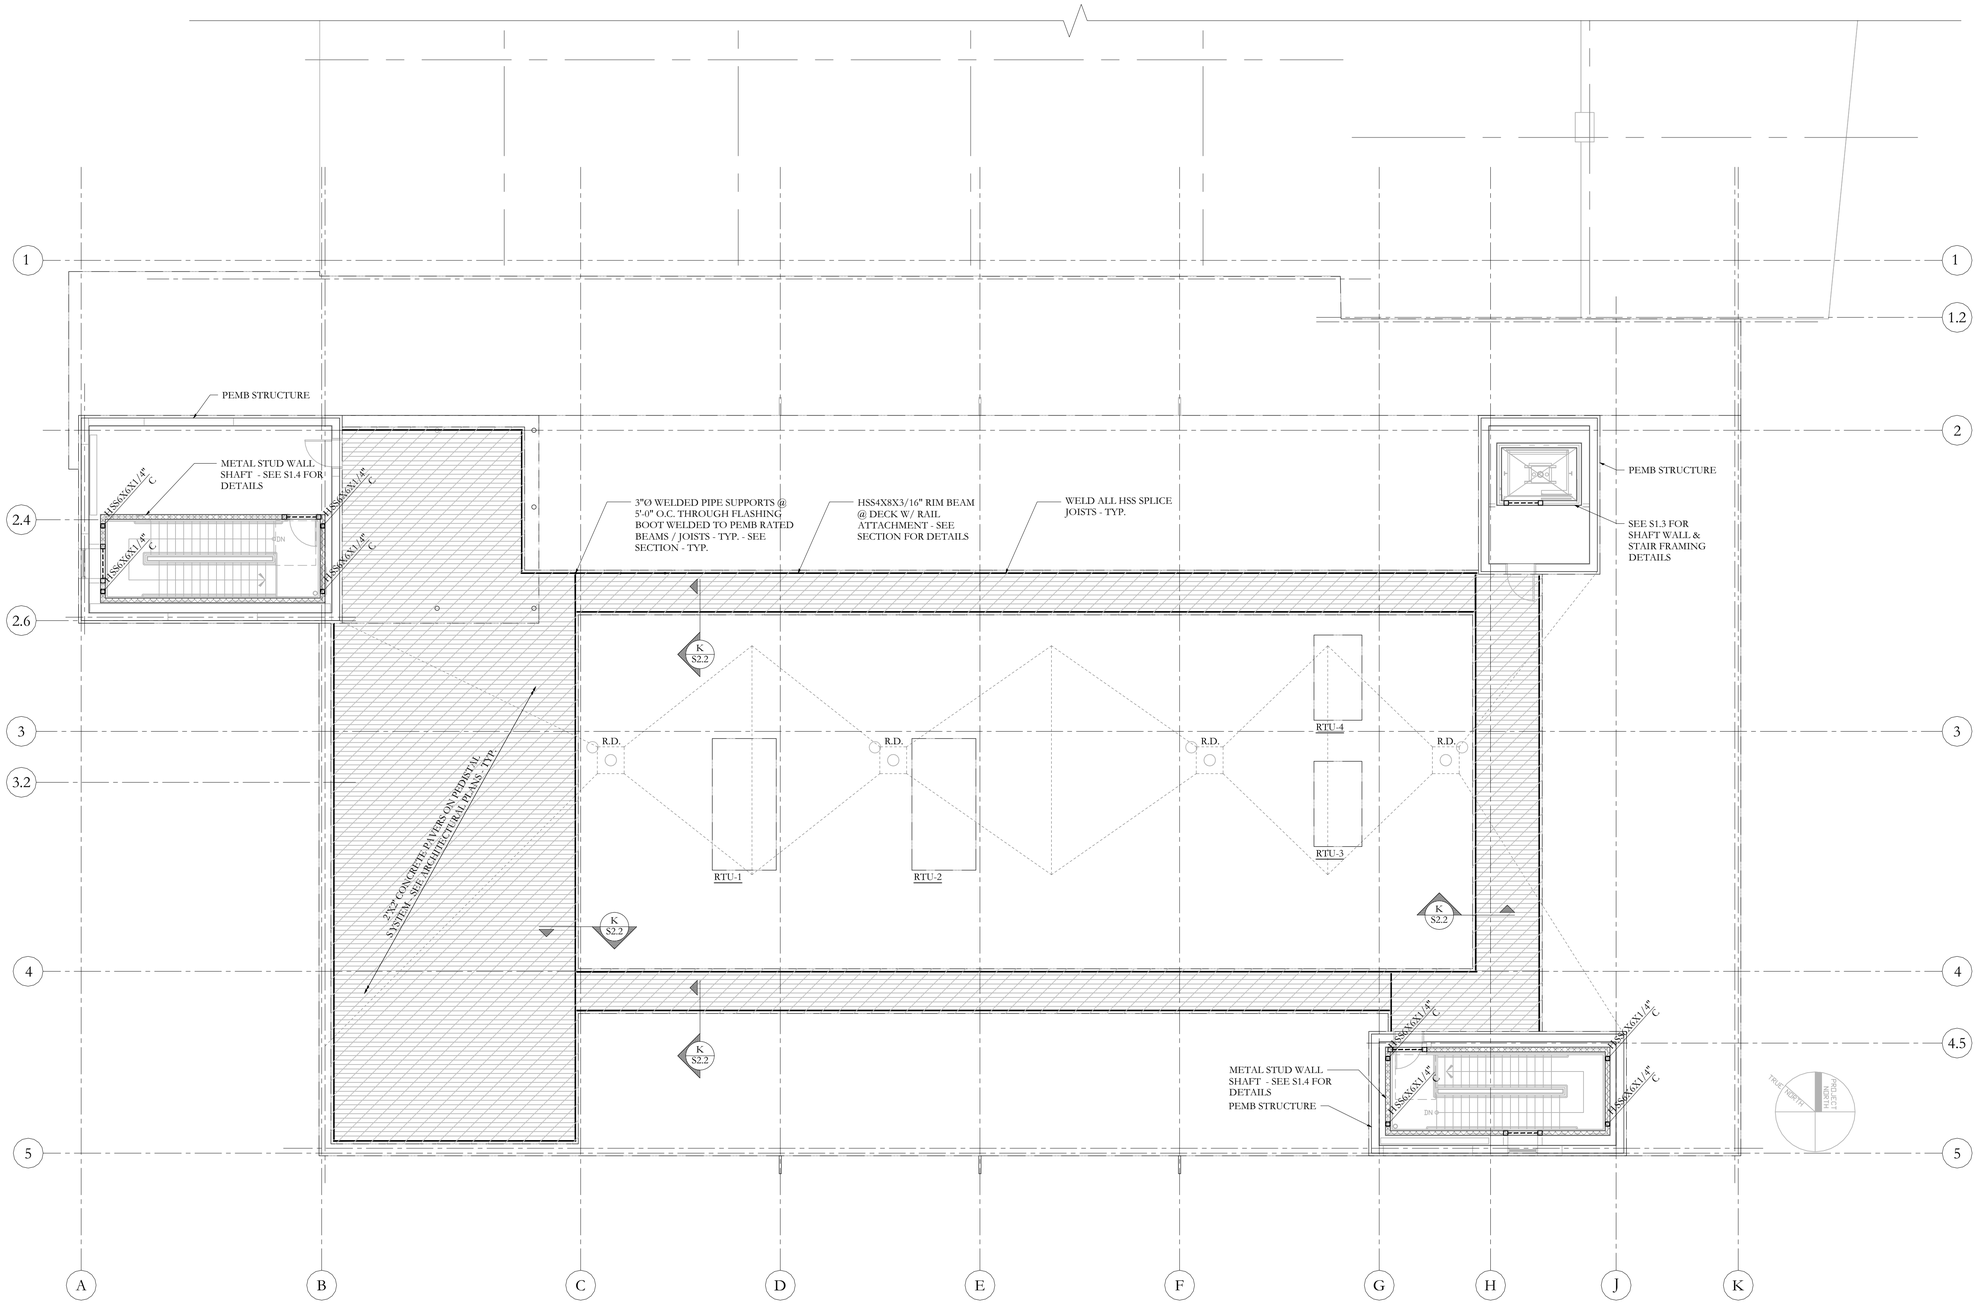

ROOF LEVEL PLAN

SCALE 1/8"=1'-0"

0' 2' 10' 20'

NOTES:

1. REFERENCE AND COORDINATE ALL DIMENSIONS W/ ARCHITECTURAL AND FRAMING PLANS - TYP.

© 2015 RYAN SENATORE ARCHITECTURE

BAYSIDE BOWL

FOUNDATION DESIGN

58 Alder St Portland, ME 04101

RSA
RYAN SENATORE
ARCHITECTURE
505 CONGRESS STREET
PORTLAND, MAINE 04101
207-650-6414
senatorearchitecture.com

CONSULTANTS:

STRUCTURAL:
Structural Integrity
77 Oak Street
Portland, ME 04101
207-774-4614

REVISIONS:

DATE:	01/29/2016
PROJECT No.	
DRAWN BY:	WMc
CHECKED BY:	ACJ
SCALE:	AS NOTED

SHEET TITLE:

ROOF LEVEL PLAN

Structural Integrity Consulting Engineers, Inc.
SI # 15-0243
77 Oak Street
Portland, ME, 04101
p. 207-774-4614
f. 866-793-7835
www.structuralinteg.com
BUILD WITH CONFIDENCE
© 2012 Structural Integrity Consulting Engineers, Inc.

STATE OF MAINE
AARON C. JONES
No. 10968
LICENSED PROFESSIONAL ENGINEER
01/29/2016

S1.3