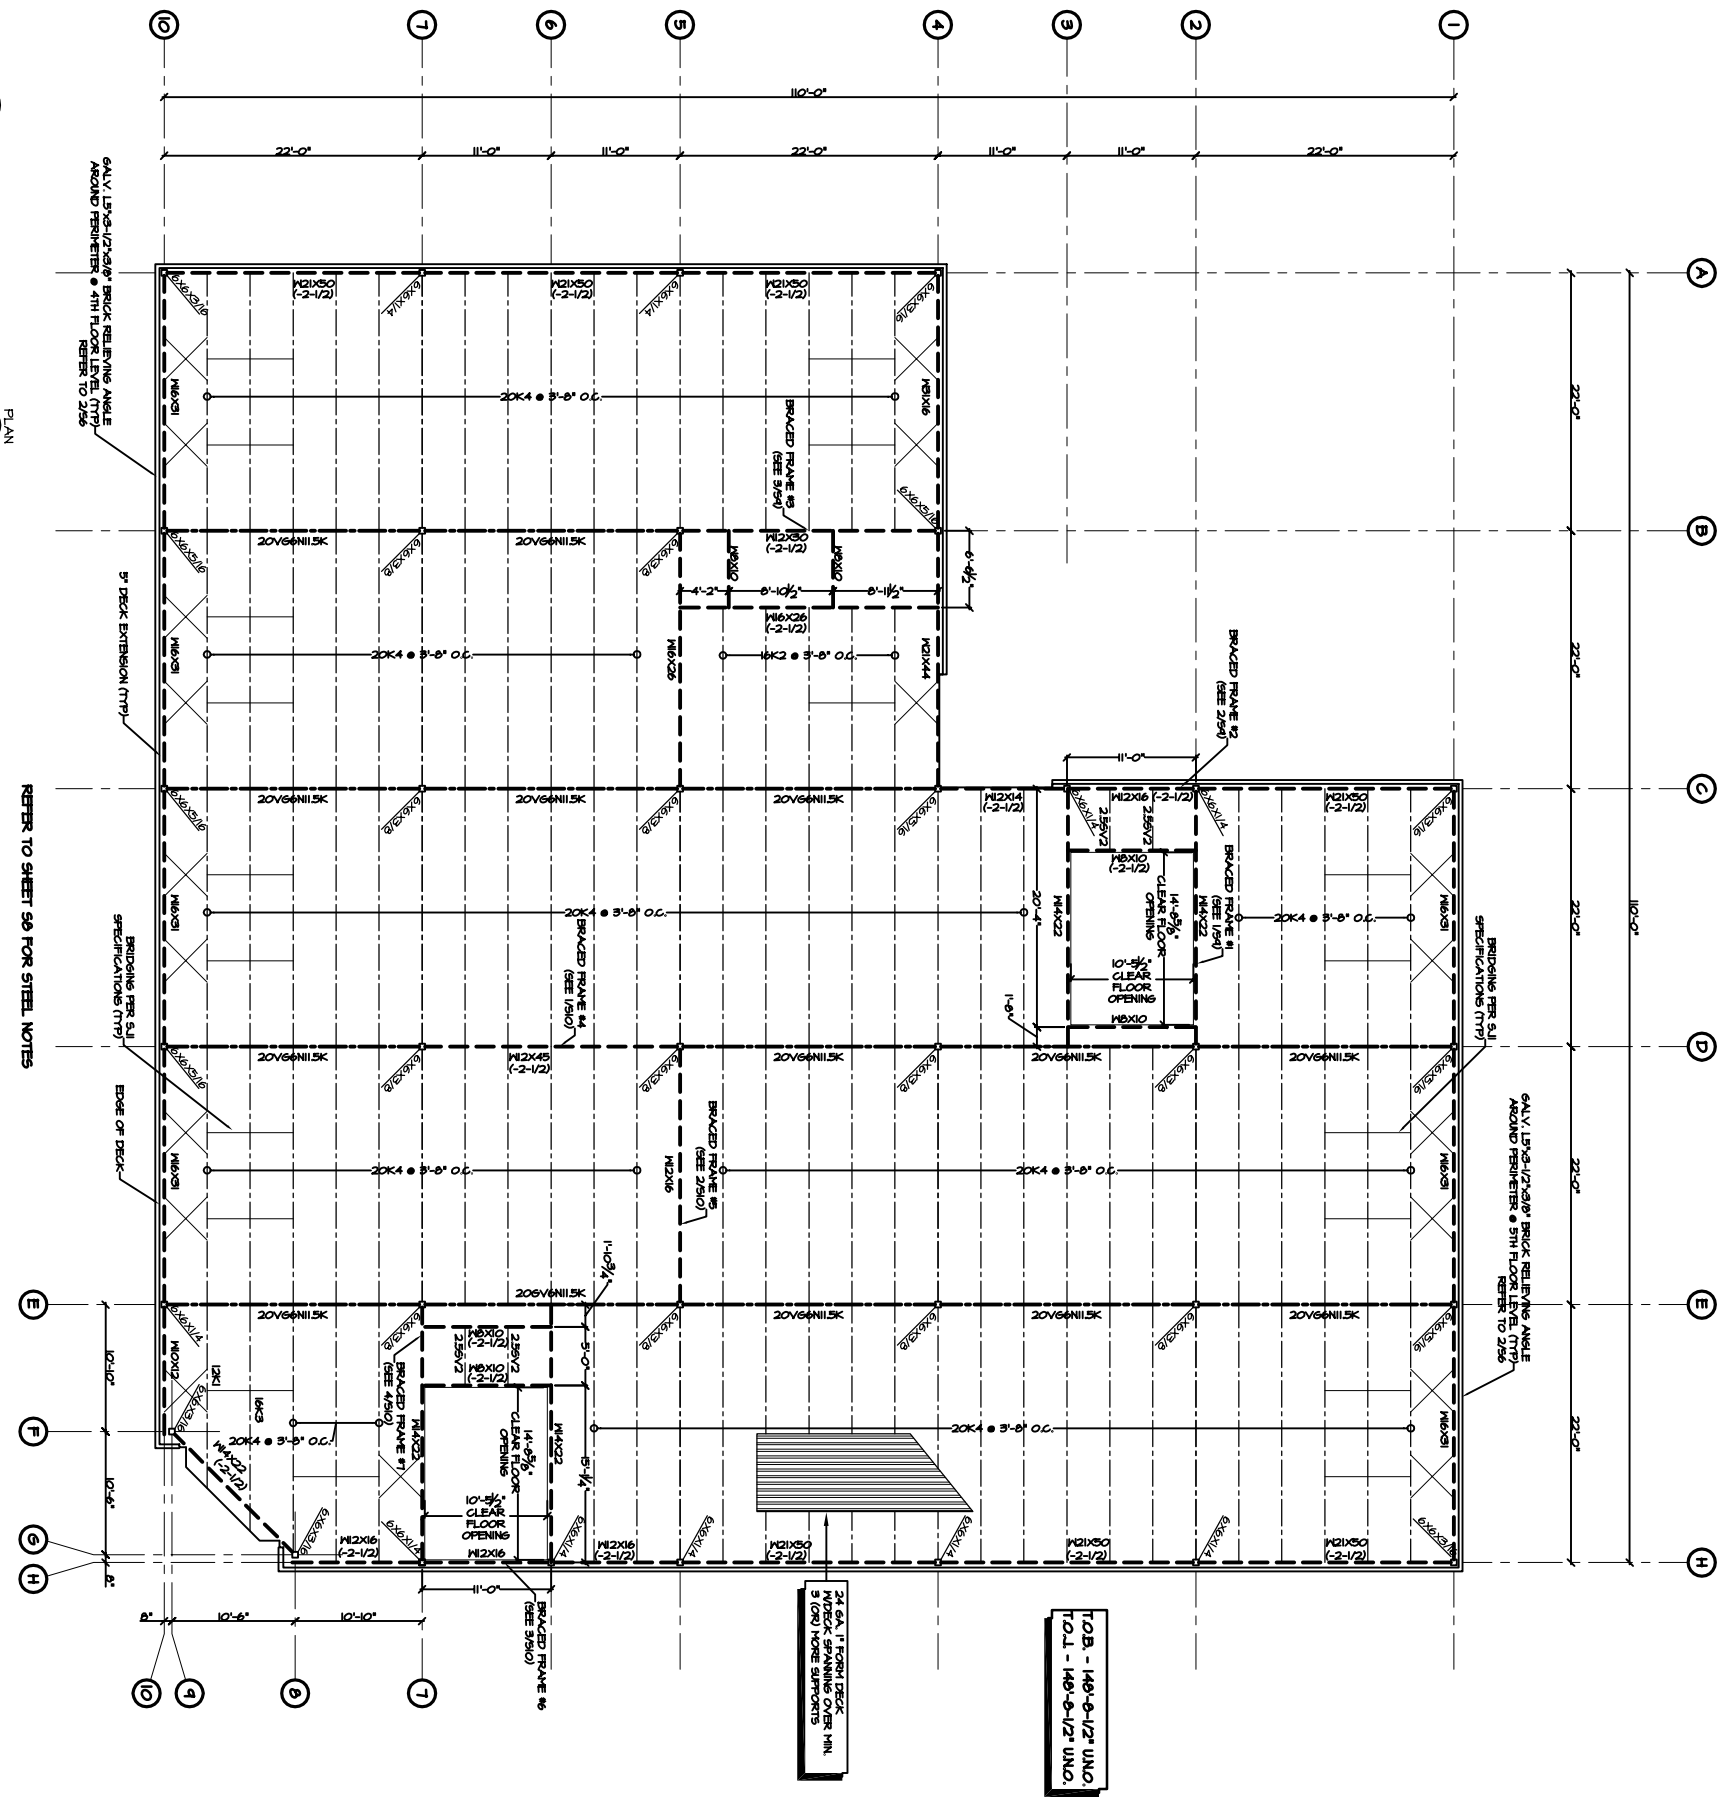

S7

PROJECT:
BAYSIDE OFFICE BUILDING
PORTLAND, ME

FIFTH FLOOR FRAMING PLAN

OPECHEE
CONSTRUCTION CORPORATION
11 CORPORATE DRIVE, BELMONT NH 03220
PHONE (603) 527-9090 FAX (603) 527-9191

REVS:

DATE: 10/11/01
SCALE: SEE PLAN
DRAWN BY: DRB
SHEET:

© COPYRIGHT 1999, O.C.C.