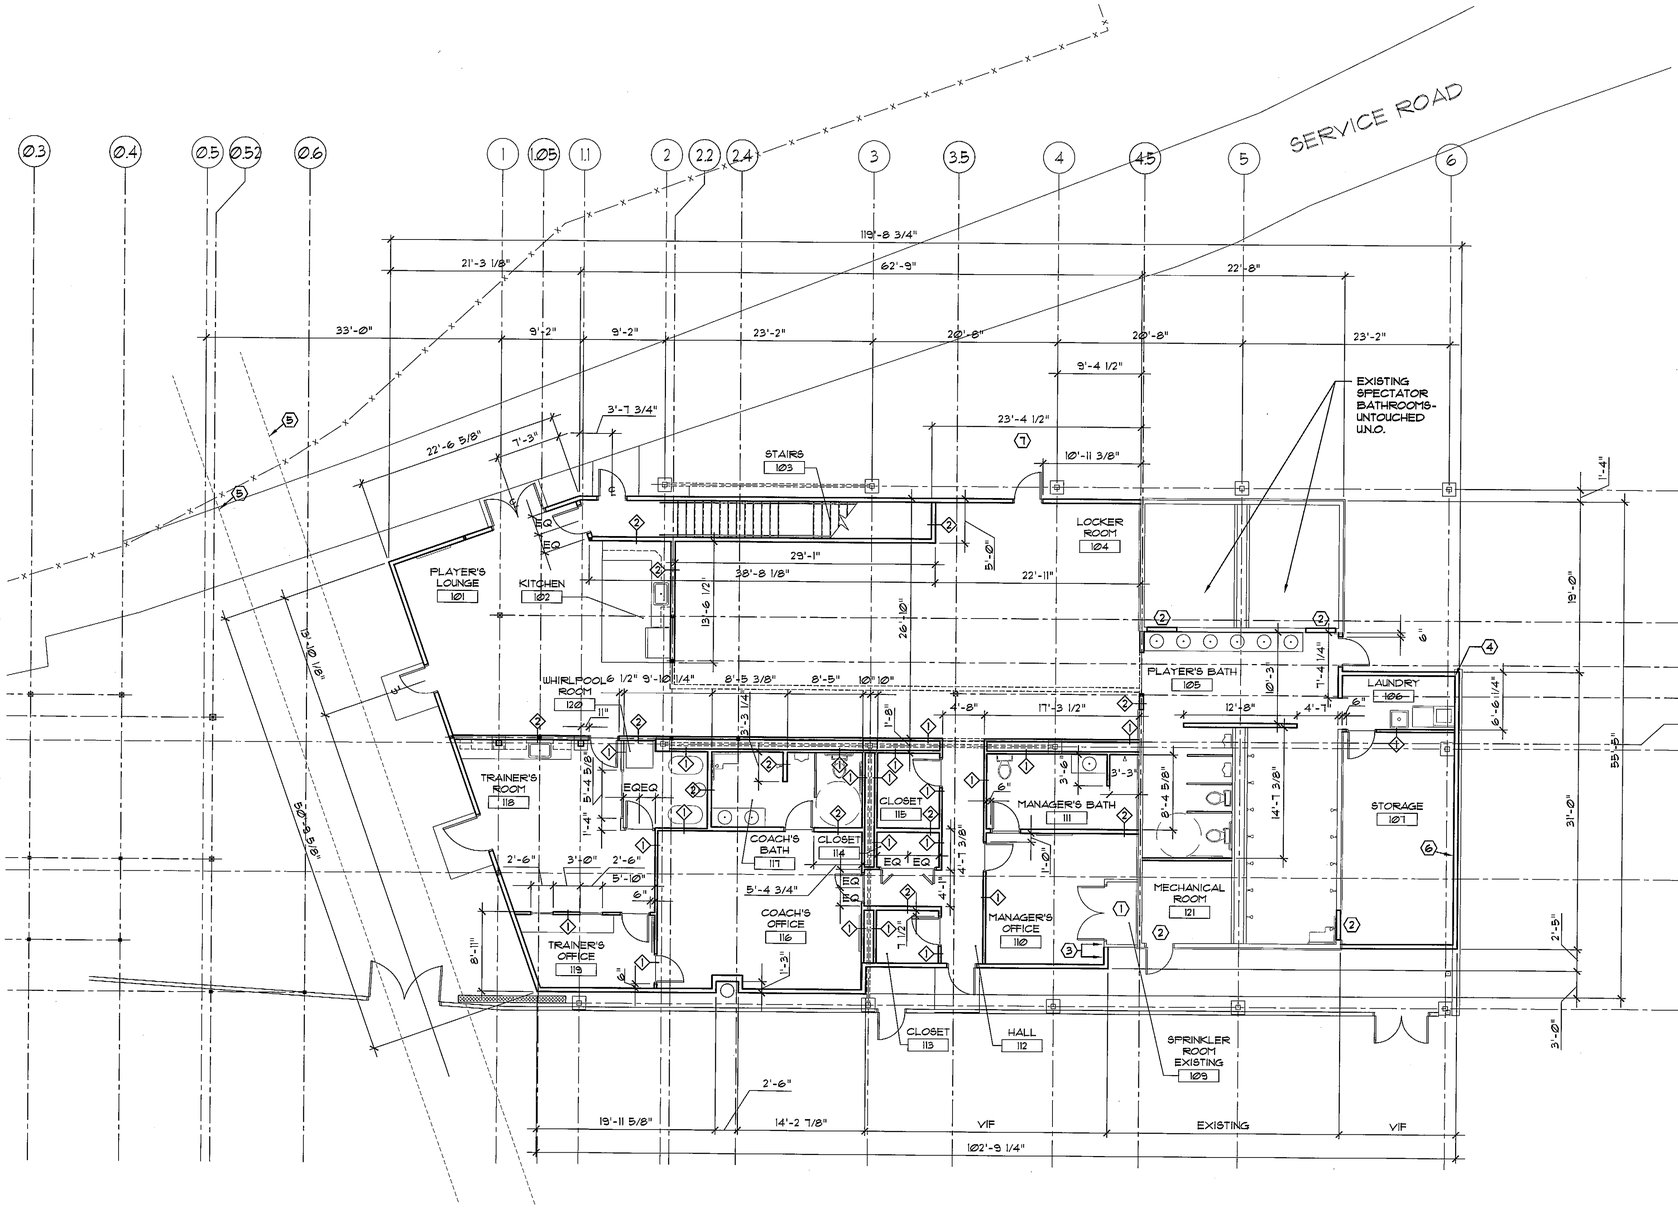

PROJECT NORTH

A1
AE110
FIRST FLOOR PLAN
SCALE: 1/8"= 1'-0"

NOTES:

1. SEE SHEET T-1 FOR LEGEND, ABBREVIATIONS & GENERAL NOTES.
2. PLAN SHOWS FRAME STRUCTURE ONLY. SHEATHING, GWB, INSULATION & SIDING NOT SHOWN FOR CLARITY

KEYED NOTES:

1. EXTEND EXISTING SPRINKLER ROOM WALLS TO BOTTOM OF NEW FLOOR JOISTS.
2. INFILL EXISTING DOOR OPENINGS
3. ALIGN F.O. NEW FRAME WITH F.O. EXISTING FRAME
4. SET WALL 5/8" IN FROM F.O. CONCRETE WALL
5. EXISTING SEWER LINES
6. FRAME TO INSIDE FACE OF EXISTING CONCRETE WALL.
7. SPRING POINT FOR TALL STUD WALL. RE AE-111 & C111/ AE-211

PARTITION TAGS:

1. 2x4" WALL
2. 2x6" WALL

DOMUS ARCHITECTS

PO BOX 301
FREEPORT, MAINE
04032

LICENSED ARCHITECT
CUYLER M. FEAGLES No.2529
STATE OF MAINE

TEL 207-865-1272
FAX 207-865-XXXX
WWW.DOMUSARCHITECTS.NET

NOTES/ REVISIONS

PORTLAND SEA DOGS CLUB HOUSE

HADLOCK FIELD
PORTLAND, ME

ISSUED FOR CONSTRUCTION
8/6/07

AE-110

FIRST FLOOR LAYOUT PLAN