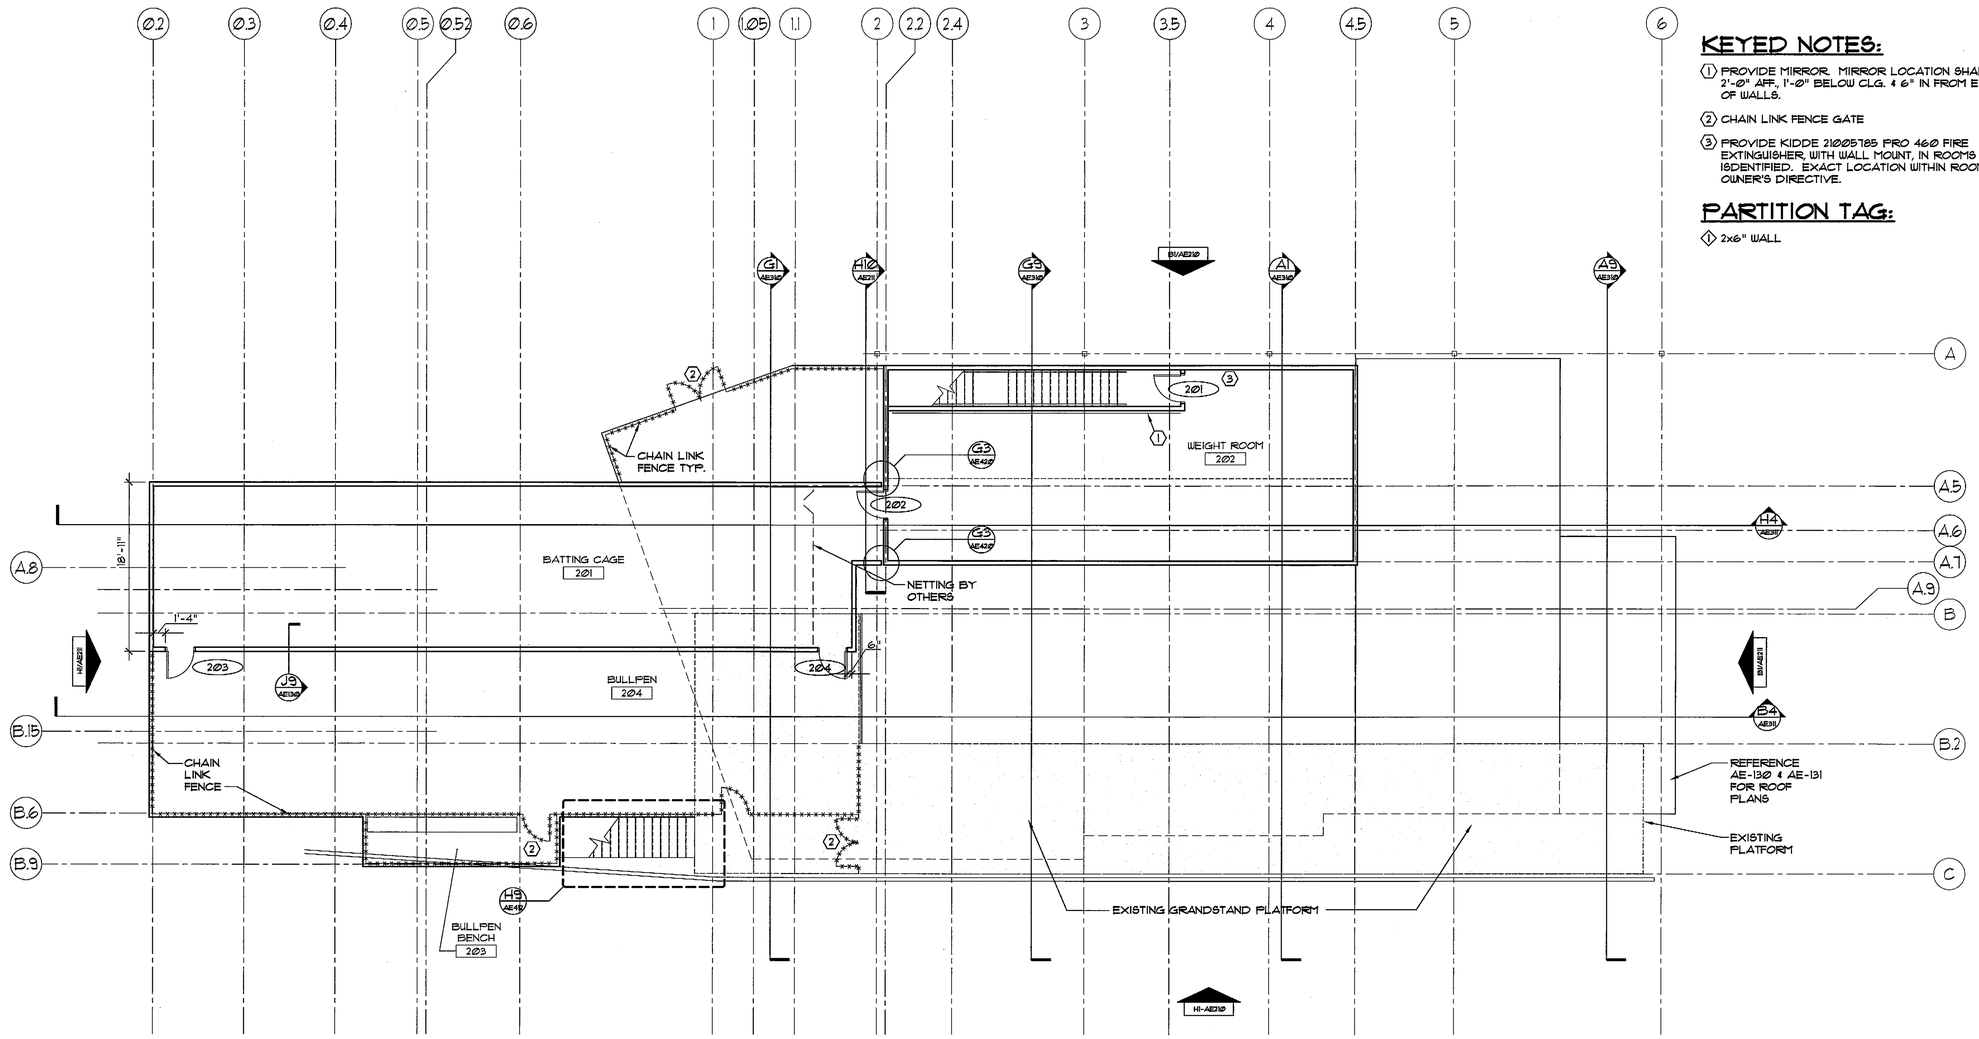

A1 / AE121 SECOND FLOOR PLAN

SCALE: 1/8"= 1'-0"

NOTES:

1. SEE SHEET T-1 FOR LEGEND, ABBREVIATIONS & GENERAL NOTES.
2. PLAN SHOWS FRAME STRUCTURE ONLY. SHEATHING, GWB, INSULATION & SIDING NOT SHOWN FOR CLARITY.

KEYED NOTES:

1. PROVIDE MIRROR. MIRROR LOCATION SHALL BE 2'-0" AFF., 1'-0" BELOW CLG. & 6" IN FROM EDGE OF WALLS.
2. CHAIN LINK FENCE GATE
3. PROVIDE KIDDE 21005785 PRO 460 FIRE EXTINGUISHER, WITH WALL MOUNT, IN ROOMS IDENTIFIED. EXACT LOCATION WITHIN ROOMS AT OWNER'S DIRECTIVE.

PARTITION TAG:

1. 2x6" WALL

DOMUS ARCHITECTS

PO BOX 301
FREEPORT, MAINE
04032

LICENSED ARCHITECT
CUYLER M. FEAGLES No.2529
STATE OF MAINE

TEL 207-865-1272
FAX 207-865-XXXX
WWW.DOMUSARCHITECTS.NET

NOTES/ REVISIONS

PORTLAND SEA DOGS CLUB HOUSE

HADLOCK FIELD
PORTLAND, ME

ISSUED FOR CONSTRUCTION
8/6/07

AE-121

SECOND FLOOR REFERENCE PLAN