Reviewed for Code Compliance
Inspections Division
Approved with Conditions
Date: 10/16/15


PERKINS
+WILL

HYBRID OR & OR #6

Maine Medical Center
22 Bramhall Street, Portland, Maine 04102

ISSUE FOR PERMIT

AUGUST 21, 2015

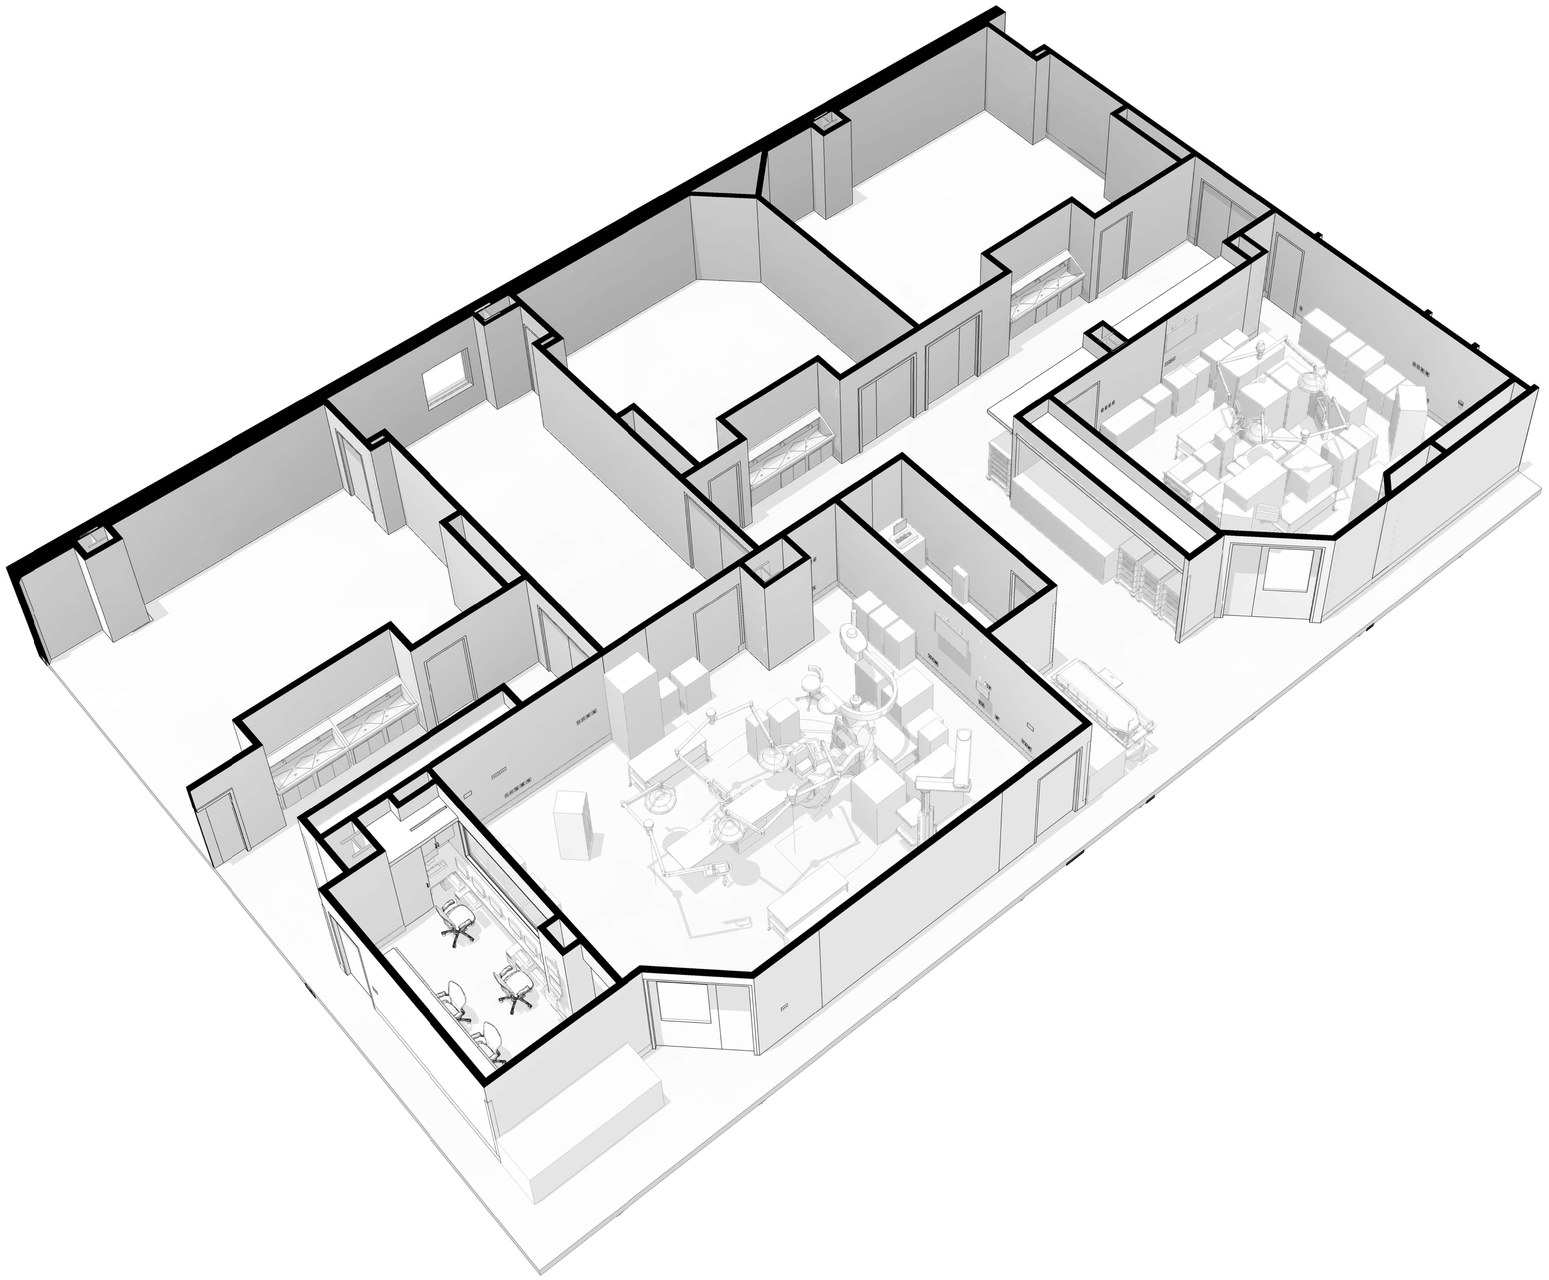

INDEX OF DRAWINGS

SHEET NUMBER	SHEET NAME	ISSUED FOR BID 07.31.2015	Addendum 1 08.21.2015	ISSUED FOR PERMIT 08.21.2015
A00-00	COVER SHEET	•	•	•
A00-01	GENERAL NOTES & ABBREVIATIONS	•		•
A00-02	TYPICAL MOUNTING HEIGHTS	•		•
A00-10	LIFE SAFETY PLAN	•	•	•
A00-40	PARTITION TYPES	•	•	•
A00-50	BASEMENT FINISH AND DOOR SCHEDULE	•		•
A01-0SB	OVERALL SUB-BASEMENT PLAN	•		•
A01-0B	OVERALL BASEMENT FLOOR PLAN	•		•
A01-02	OVERALL LEVEL 2 PLAN	•		•
A03-0B	BASEMENT DEMOLITION PLAN - HYBRID OR & OR 6	•		•
A04-0B	BASEMENT NEW WORK PLAN - HYBRID OR & OR 6	•	•	•
A05-0B	BASEMENT REFLECTED CEILING PLAN - HYBRID OR & OR 6	•	•	•
A06-0B1	BASEMENT FINISH PLAN - HYBRID OR & OR 6	•		•
A06-0B2	BASEMENT POWER & DATA PLAN	•	•	•
A07-0B1	HYBRID OR EQUIPMENT PLAN & FURNITURE PLAN	•		•
A07-0B2	OR #6 EQUIPMENT PLAN	•		•
A10-01	HYBRID OR ENLARGED PLAN, RCP & ELEVATIONS	•	•	•
A10-02	OR #6 ENLARGED PLAN, RCP & ELEVATIONS	•	•	•
A10-10	INTERIOR ELEVATIONS	•	•	•
A10-20	MILLWORK DETAILS	•	•	•
A10-30	CEILING DETAILS	•		•
S04-0GD	GROUND FLOOR FRAMING PLAN HYBRID OR	•		•
M00-01	MECHANICAL COVER SHEET	•	•	•
M01-0B	MECHANICAL BASEMENT DUCTWORK DEMOLITION PLAN	•		•
M02-0B	MECHANICAL BASEMENT PIPING DEMOLITION PLAN	•	•	•
M03-0B	MECHANICAL BASEMENT DUCTWORK PLAN	•	•	•
M04-0B	MECHANICAL BASEMENT PIPING PLAN	•	•	•
M04-02	MECHANICAL LEVEL 2 PIPING PLAN	•	•	•
M05-00	MECHANICAL DETAILS	•	•	•
M06-00	MECHANICAL SCHEDULES	•	•	•
P00-01	PLUMBING COVER SHEETS	•	•	•
P01-0B	PLUMBING BASEMENT DEMOLITION PLAN	•	•	•
P01-0B2	PLUMBING SUB-BASEMENT DEMOLITION PLAN	•	•	•
P02-0B	PLUMBING BASEMENT PLAN	•	•	•
P02-0B2	PLUMBING SUB-BASEMENT PLAN	•	•	•
P03-00	PLUMBING DETAILS	•		•
P04-00	PLUMBING SCHEDULES	•	•	•
F00-01	FIRE PROTECTION COVER SHEET	•	•	•
F01-0B	FIRE PROTECTION BASEMENT PLAN	•	•	•
F02-00	FIRE PROTECTION DETAILS	•		•
E00-01	ELECTRICAL COVER SHEET	•	•	•
E01-0B	ELECTRICAL BASEMENT LIGHTING DEMOLITION PLAN	•		•
E02-0B	ELECTRICAL BASEMENT POWER DEMOLITION PLAN	•	•	•
E03-0B	ELECTRICAL BASEMENT LIGHTING PLAN	•	•	•
E04-0B	ELECTRICAL BASEMENT POWER PLAN	•	•	•
E04-02	ELECTRICAL LEVEL 2 POWER PLAN	•	•	•
E05-0B	ELECTRICAL BASEMENT FIRE ALARM PLAN	•		•
E06-0B	ELECTRICAL BASEMENT NURSE CALL PLAN	•		•
E07-00	ELECTRICAL SCHEDULES	•	•	•
E07-01	ELECTRICAL SCEHDULES AND RISER DIAGRAMS	•	•	•

+↗ **www.perkinswill.com**

Copyright © 2011 Perkins+Will