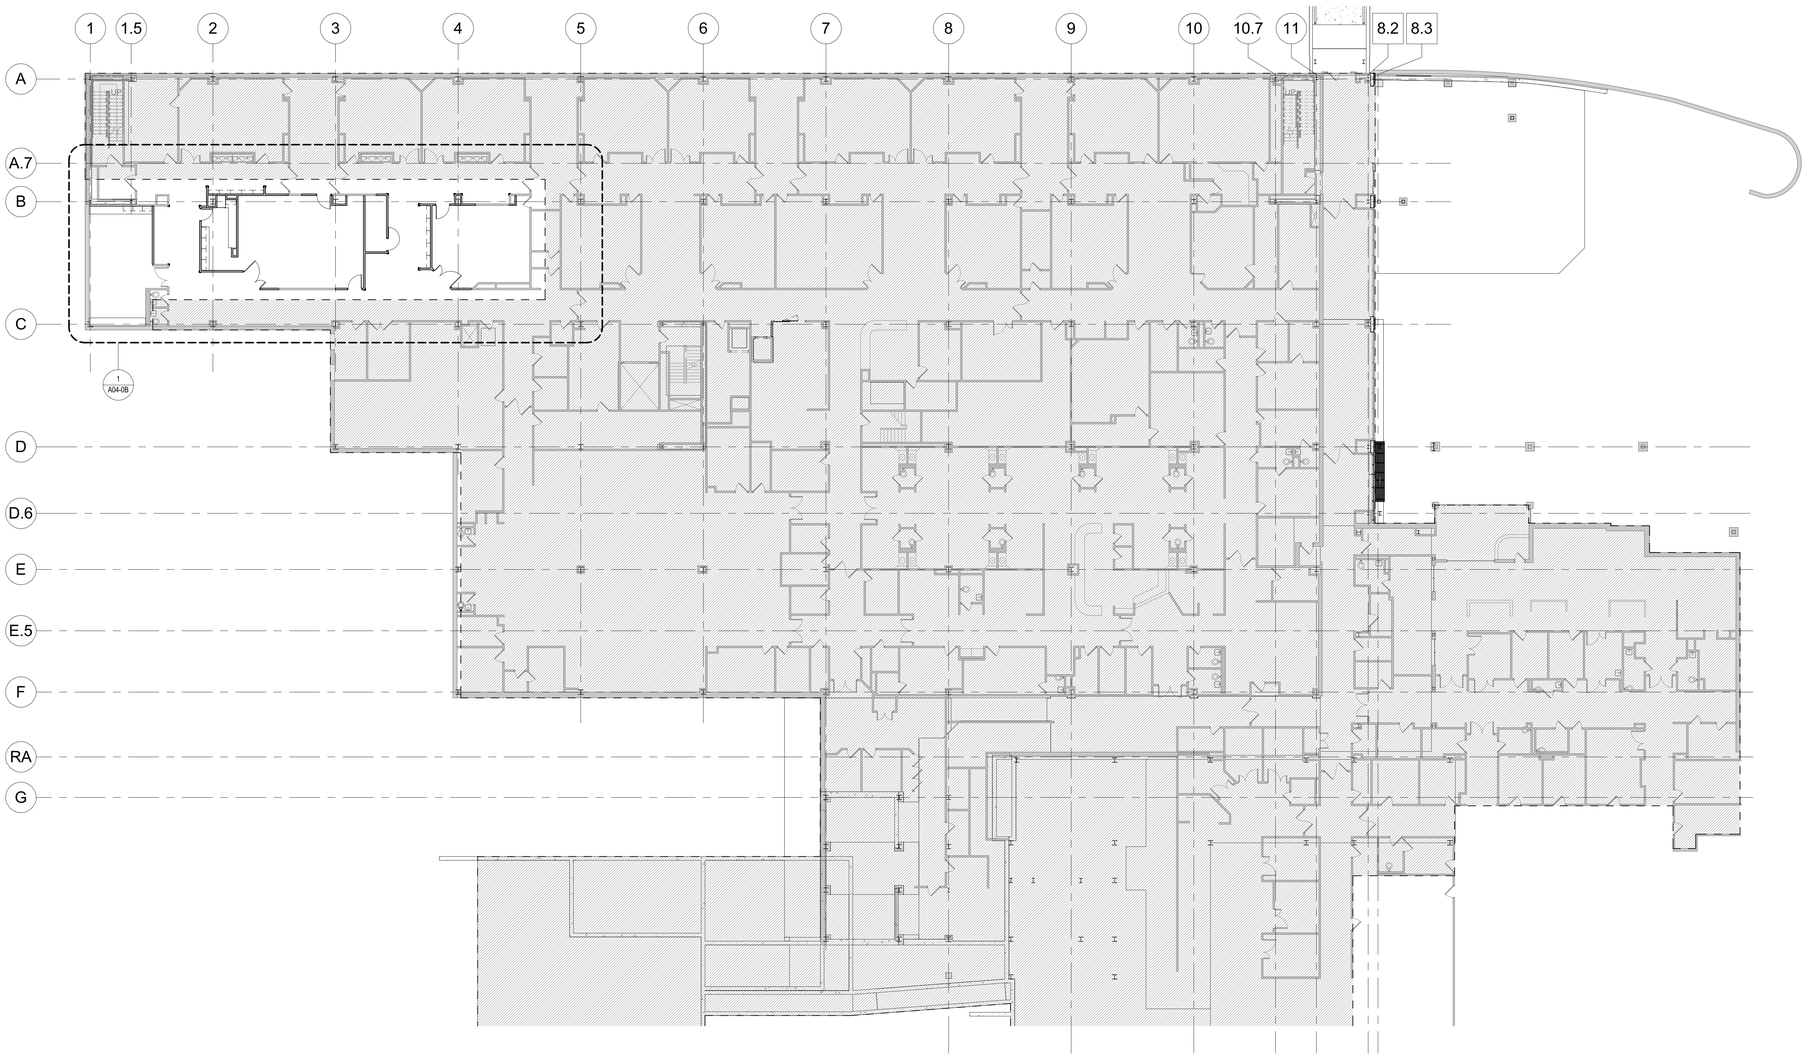


1 BASEMENT - KEY PLAN
1/16" = 1'-0"

Reviewed for Code Compliance
Inspections Division
Approved with Conditions
Date: 10/16/15

225 Franklin St., Suite 1100
Boston, MA 02110
t 617.478.0300
f 617.478.0321
www.perkinswill.com

Maine Medical Center
MaineHealth

HYBRID OR & OR #6

22 Bramhall Street, Portland, Maine 04102

MEP ENGINEER

AKF ENGINEERS

41 Farnsworth Street, 3rd Floor
Boston, MA 02210
t 617.737.1111
f 617.737.4311

STRUCTURAL ENGINEER

SIMPSON GUMPERTZ & HEGER
41 Seyon Street, Building 1, Suite 500
Waltham, MA 02453
t 781.907.9000
f 781.907.9009

D C A B

LICENSED ARCHITECT
DENNIS L. KAISER
No. 2734
STATE OF MAINE

Revisions

	ISSUED FOR PERMIT	08.21.2015
	ISSUED FOR BID	07.31.2015
NO	ISSUE	DATE

Sheet Information

Date	AUGUST 21, 2015
Job #	152168.023
Drawn	Author
Checked	Checker
Approved	Approver

Title

OVERALL BASEMENT FLOOR PLAN

Sheet

A01-0B

Copyright © 2015 Perkins+Will

8/24/2015 1:38:10 PM
c:\temp\MMC_NEW_HYBRID OR_allisan.esteves@perkinswill.com.rvt