
DRAWING NOTES:

1. REFER TO DRAWING E00-01 FOR LEGEND, SYMBOLS, ABBREVIATIONS, AND ADDITIONAL GENERAL NOTES.

KEY NOTES:

(1) NEW FIRE ALARM DEVICES SHALL BE MANUFACTURED BY BASE BUILDING FIRE ALARM MANUFACTURER. NEW DEVICES SHALL BE WIRED TO EXISTING FIRE ALARM LOOPS SERVING AREA. ELECTRICAL CONTRACTOR SHALL PROVIDE ALL NECESSARY POWER SUPPLIES, BOOSTERS, AND REPROGRAMMING OR SYSTEM TO ACCOMMODATE NEW DEVICES. COORDINATE WITH BUILDING FIRE ALARM VENDOR PRIOR TO SUBMITTING BID TO ENSURE SCOPE IS FULLY COVERED.

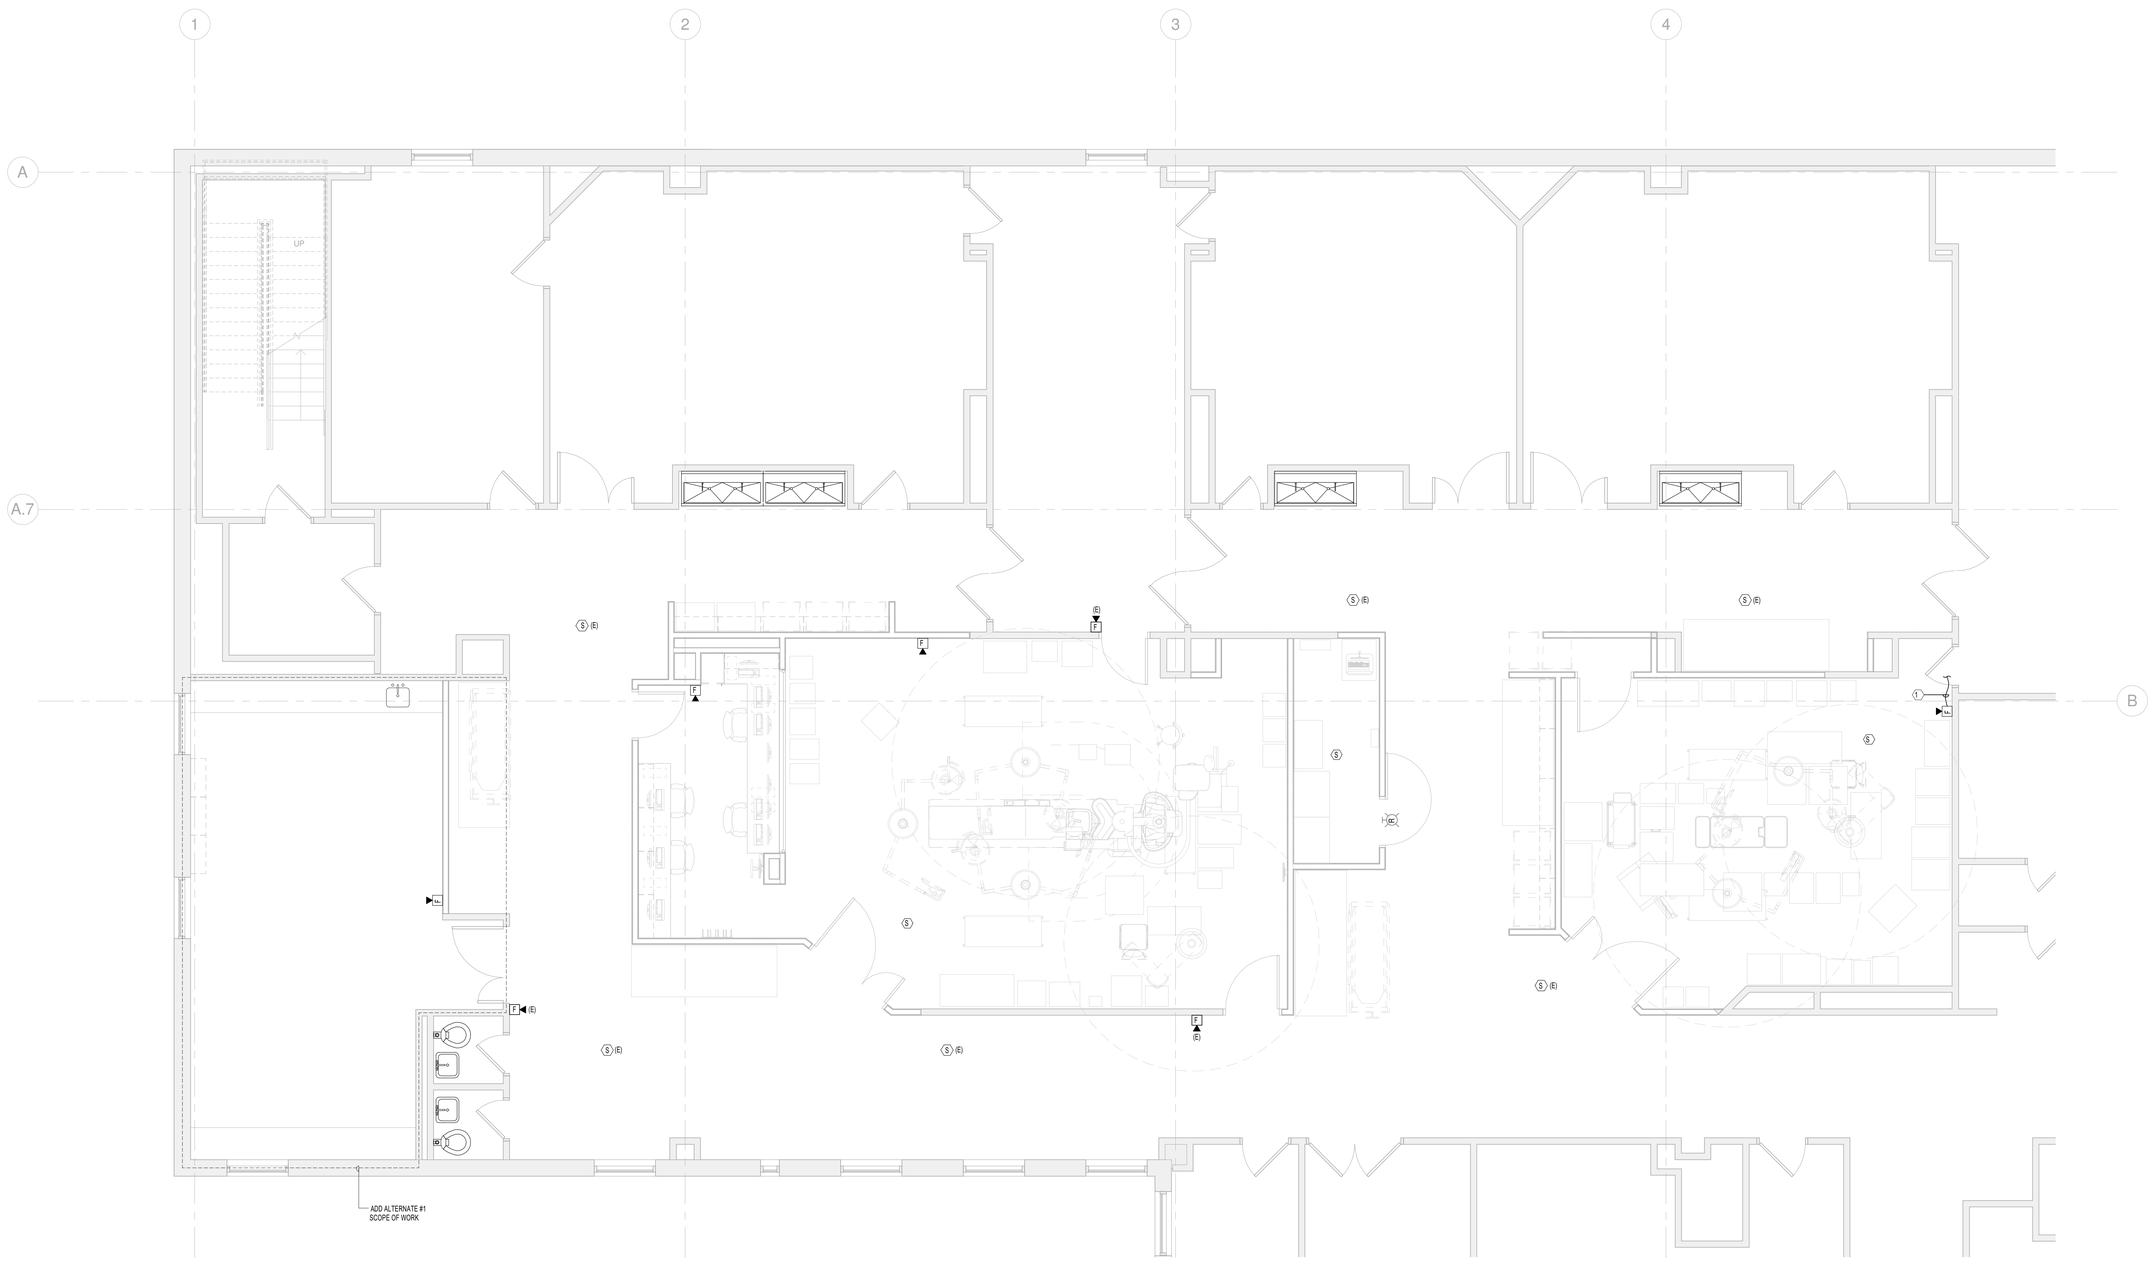

1 FIRE ALARM BASEMENT PLAN
SCALE: 1/4" = 1'-0"

PLAN NORTH
TRUE NORTH

PERKINS + WILL

225 Franklin St., Suite 1100
Boston, MA 02110
t 617.478.0300
f 617.478.0321
www.perkinswill.com

Maine Medical Center
MaineHealth

HYBRID OR & OR #6

22 Bramhall Street, Portland, Maine 04102

MEP ENGINEER

AKF GROUP, LLC

99 Bedford Street, 2nd Floor
Boston, MA 02111
t 617.737.1111
f 617.737.4311

STRUCTURAL ENGINEER

SIMPSON GUMPERTZ & HEGER

41 Seyon Street, Building 1, Suite 500
Waltham, MA 02453
t 781.907.9000
f 781.907.9009

Reviewed for Code Compliance
Inspections Division
Approved with Conditions
Date: 10/16/15

STATE OF MAINE
MARK F. RATTENBURY
No. 9122
ELECTRICAL
LICENSED PROFESSIONAL ENGINEER

Revisions

NO	ISSUE	DATE
	ISSUED FOR PERMIT	08.21.2015
	ISSUED FOR BID	07.31.2015

Sheet Information

Date	JULY 31, 2015
Job #	B150155-000
Drawn	GN
Checked	MR
Approved	MR

Title

ELECTRICAL BASEMENT FIRE ALARM PLAN

Sheet

E05-0B

Copyright © 2014 Perkins+Will

8/21/2015 10:54:32 AM
C:\Revit Local Files\B150155-000 - MMC NEW HYBRID OR - MEP14_Central_arcy_rvt