
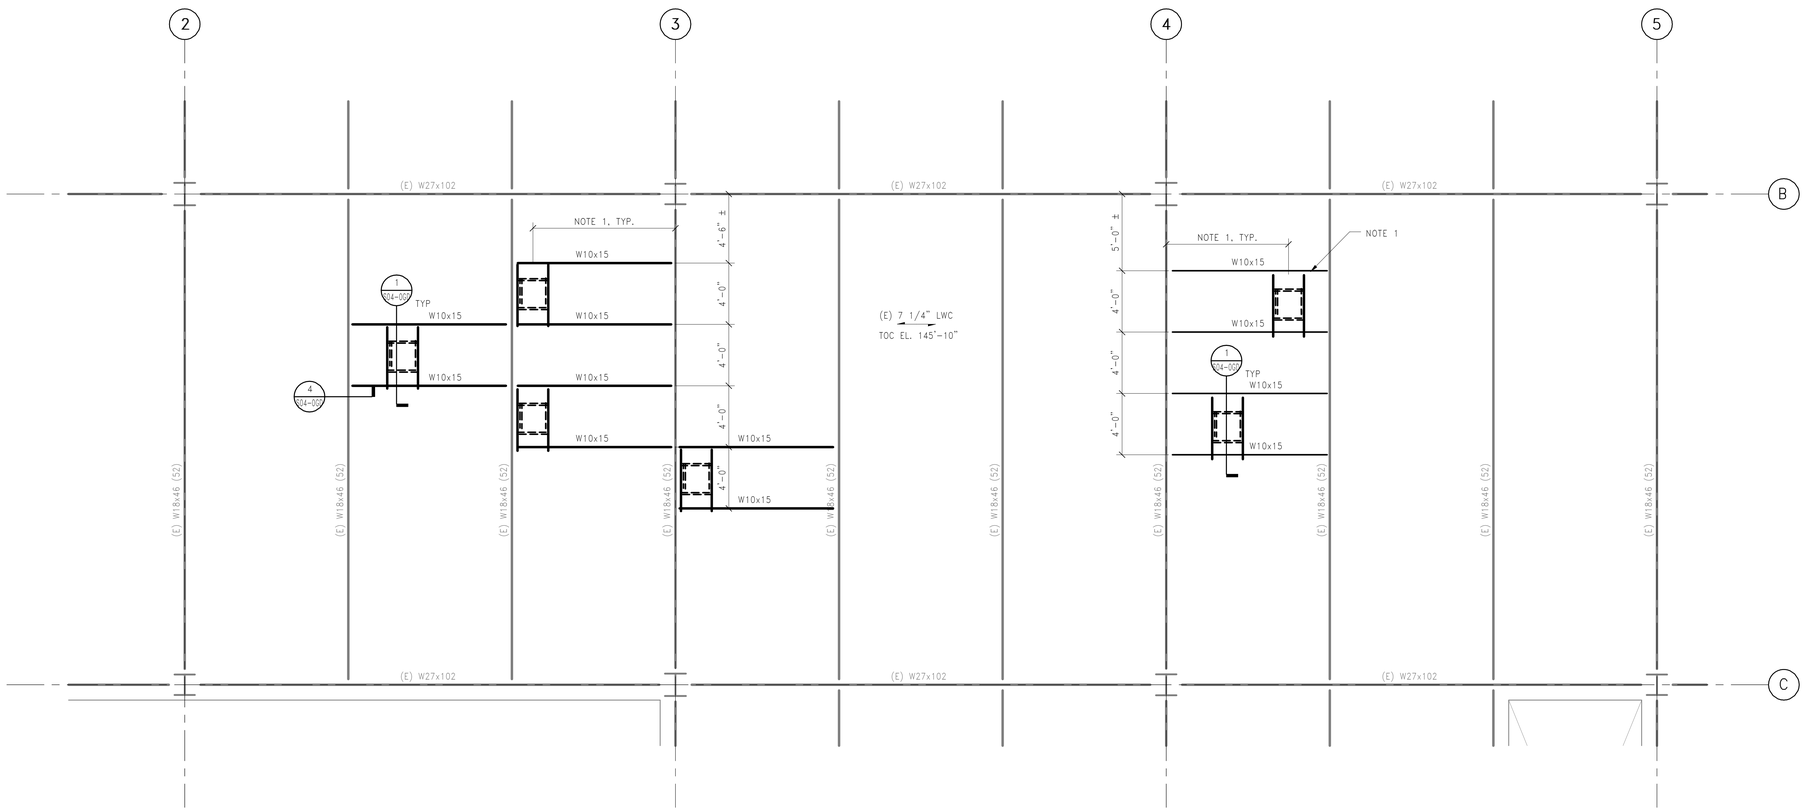


HYBRID OR PLAN NOTES:

1. COORDINATE FINAL EQUIPMENT SUPPORT LOCATIONS WITH APPROVED MANUFACTURER'S SUBMITTALS.

GROUND FLOOR FRAMING PLAN – SECTOR D

1/4" = 1'-0"

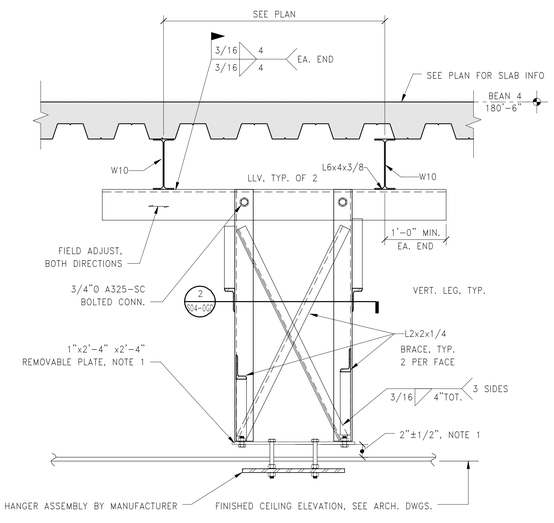


NOTES:

1. PLATE ACCESS, BOLTING AND FINAL ELEVATION COORDINATION PER MANUFACTURER REQUIREMENTS AND APPROVED SUBMITTALS.


1 SECTION: OPERATING ROOM EQUIPMENT BOOM SUPPORT

1" = 1'-0"

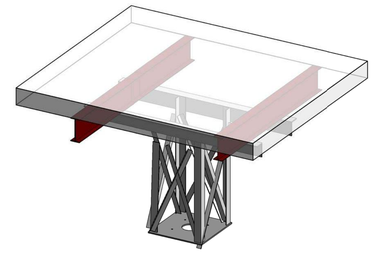


VIEW FOR REFERENCE ONLY

3 EQUIPMENT BOOM SUPPORT AXON

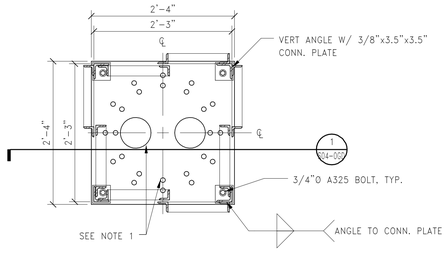

2 EQUIPMENT SUPPORT PLATE PLAN DETAIL

1" = 1'-0"

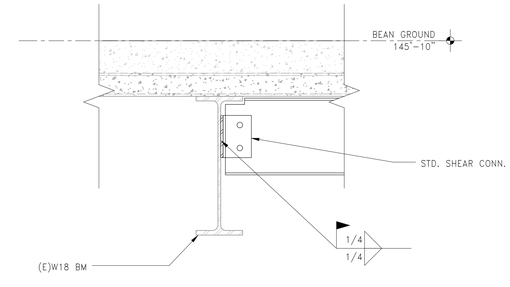

4 SECTION: (N) TO (E) BEAM CONN.

1 1/2" = 1'-0"

PLAN NORTH / TRUE NORTH

PERKINS+WILL

225 Franklin St., Suite 1100
Boston, MA 02110
t 617.478.0300
f 617.478.0321
www. perkinswill.com

Maine Medical Center
MaineHealth

HYBRID OR & OR #6

22 Bramhall Street, Portland, Maine 04102

MEP ENGINEER

AKF ENGINEERS

41 Farnsworth Street, 3rd Floor
Boston, MA 02210
t 617.737.1111
f 617.737.4311

STRUCTURAL ENGINEER

SIMPSON GUMPERTZ & HEGER

41 Seyon Street, Building 1, Suite 500
Waltham, MA 02453
t 781.907.9000
f 781.907.9009

Reviewed for Code Compliance
Portland Fire Prevention Division
Approved with Conditions
Date: 10/16/15

D C A B

STATE OF MAINE
JOHN H. THOMSEN IV
No. 14120
LICENSED PROFESSIONAL ENGINEER
8-21-2015

Revisions

NO	ISSUE	DATE
	ISSUED FOR PERMIT	08.21.2015
	ISSUED FOR BID	07.31.2015

Sheet Information

Date	07.31.2015
Job #	C140135461(MMC)/152168.000
Drawn	Author
Checked	MJB
Approved	MJB

Title

GROUND FLOOR FRAMING FOR HYRBID OR

Sheet

S04-0GD

Copyright © 2014 Perkins+Will

8/24/2015 11:57:32 AM
I:\BOS\Projects\2010\100439.09-BOSE\Drawings\Working_Set_Revit\LOCAL USERS\MJBoduc\MMC_BEAN2_NEW_STRUC_MJBoduc.rvt