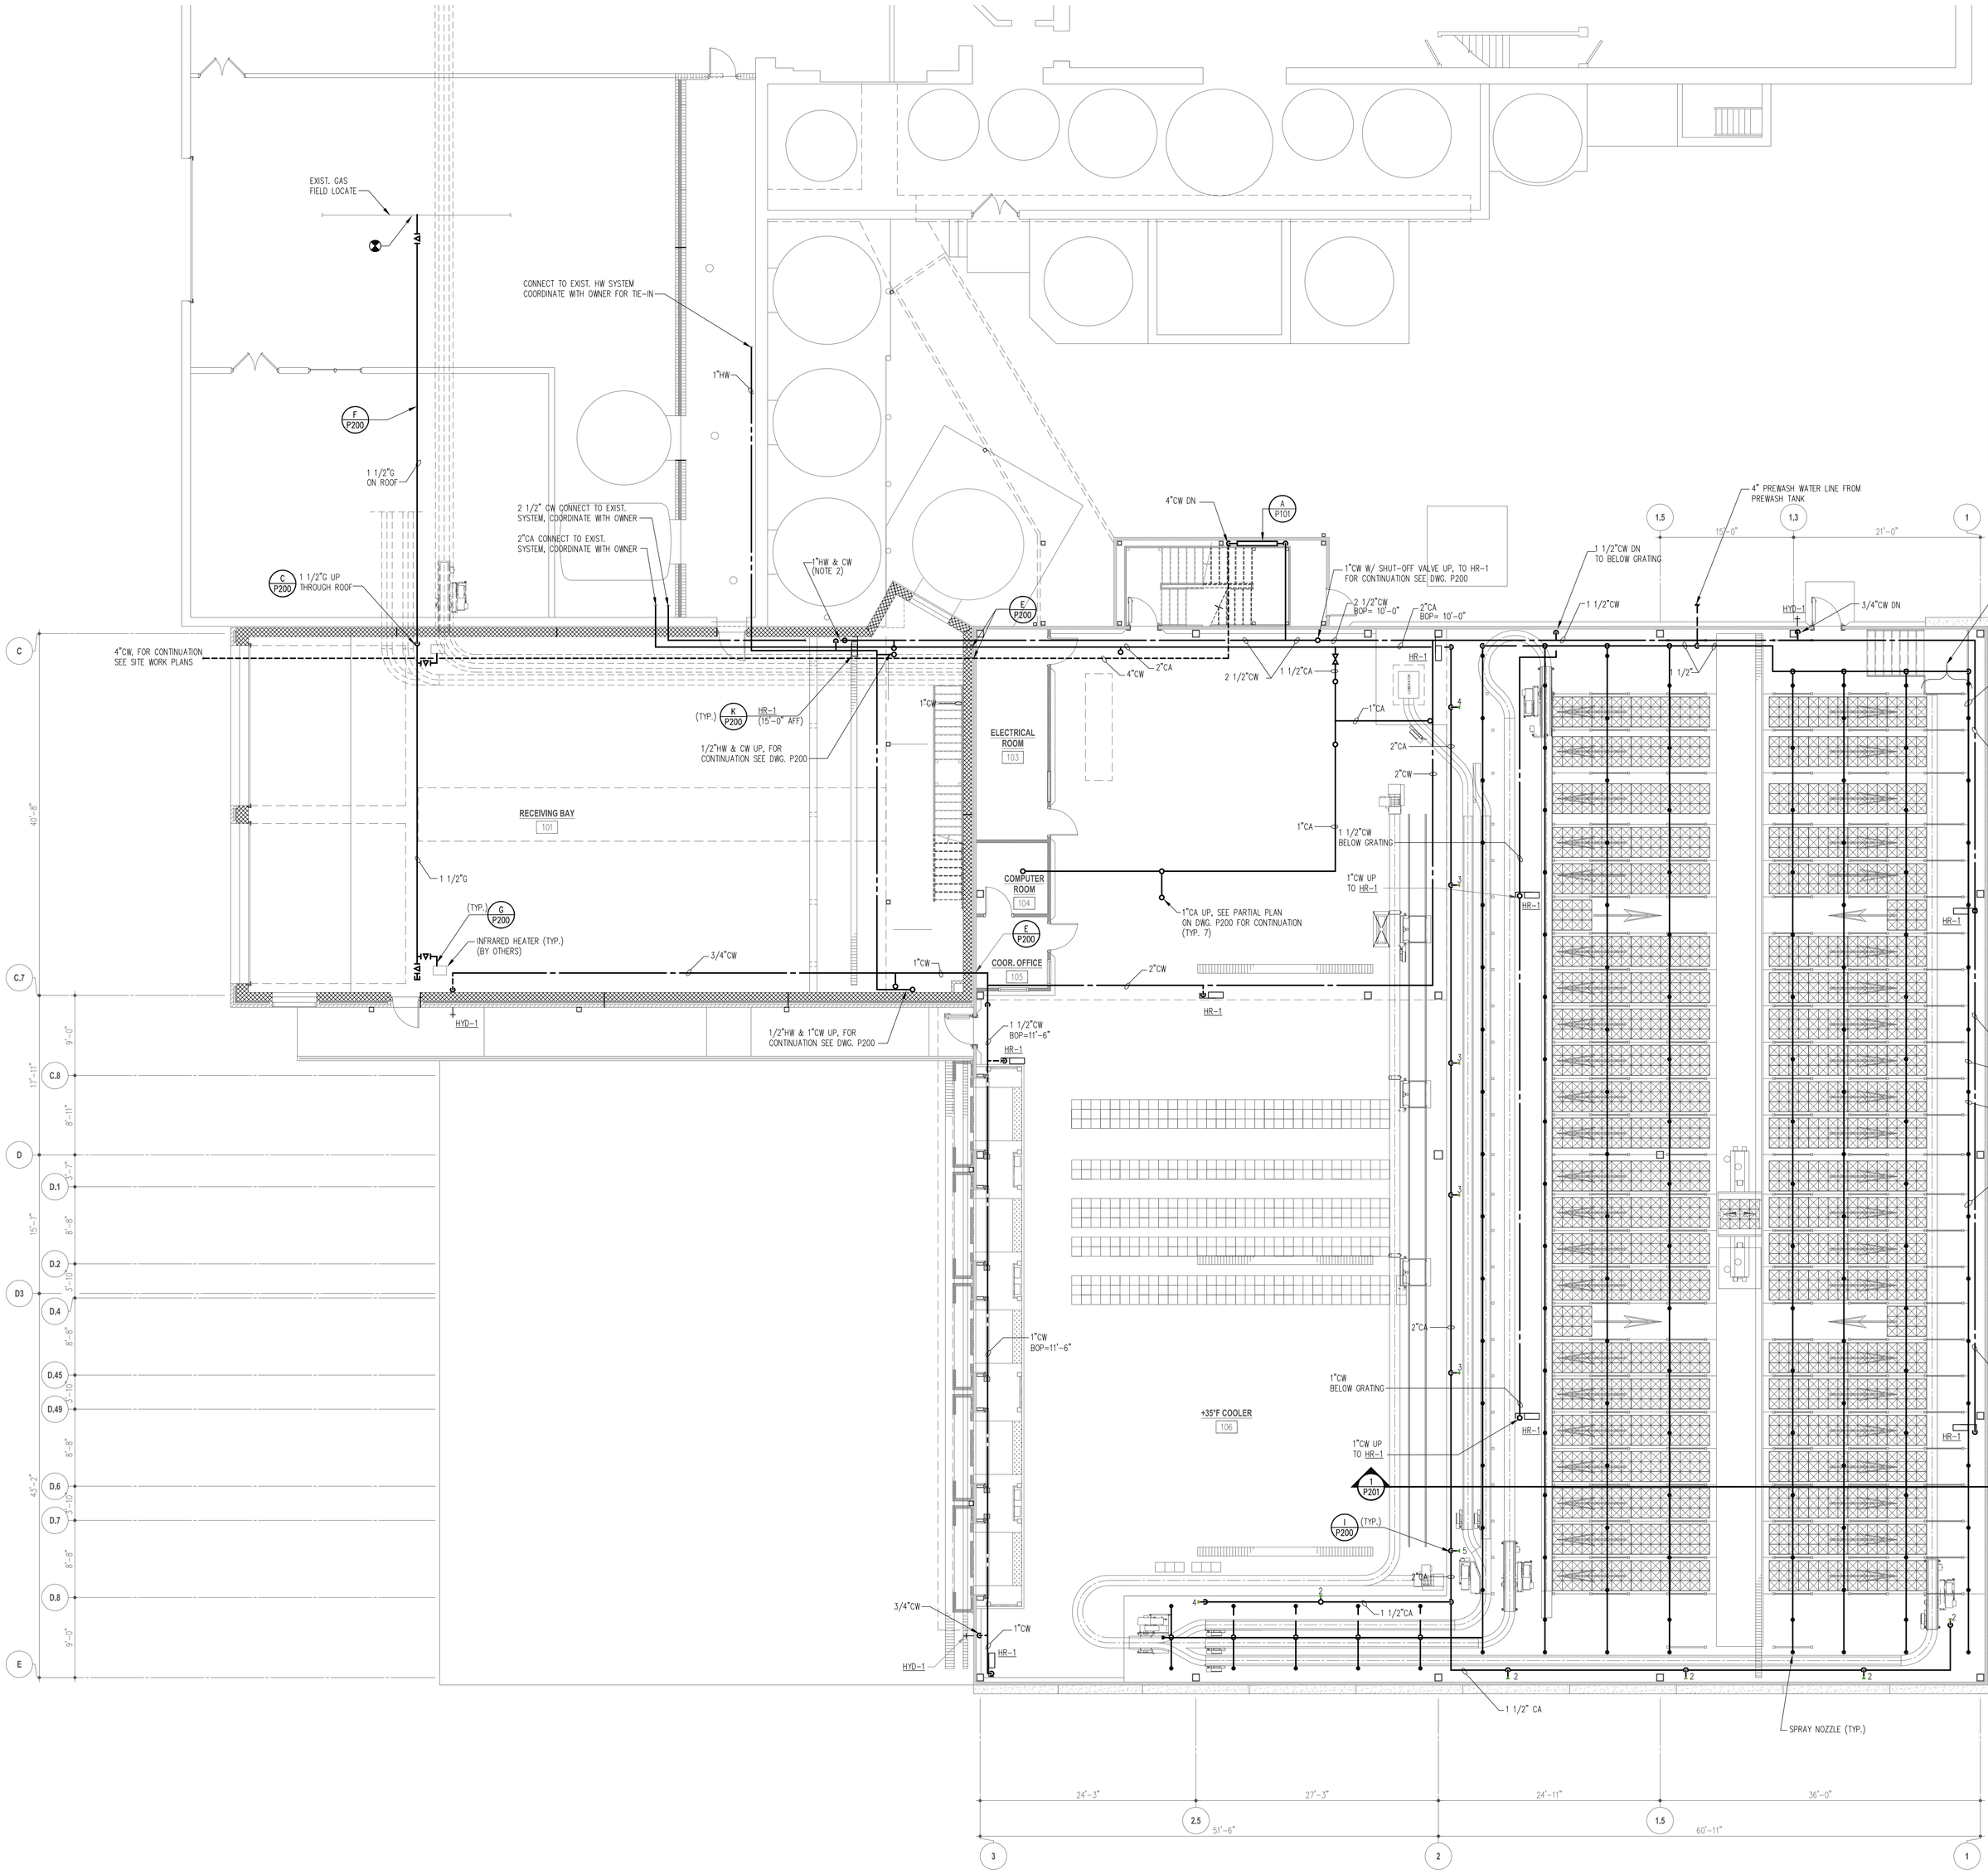

FIRST FLOOR ABOVEFLOOR PIPING PLAN

SCALE: 1/8" = 1'-0"

PLAN NOTES:

1. NOT ALL SHUT-OFF VALVES ARE SHOWN ON PLAN. PROVIDE SHUT-OFF VALVES AT ALL BRANCH LINE TAKE-OFFS.
2. HOT WATER AND COLD WATER FEEDS ARE TEED TOGETHER FOR 1 FEED TO HOSE REEL. PROVIDE SHUT-OFF VALVES AND CHECK VALVES PRIOR TO TEE.
3. PREWASH SYSTEM SHALL BE SCHEDULE 80 PVC PIPING.

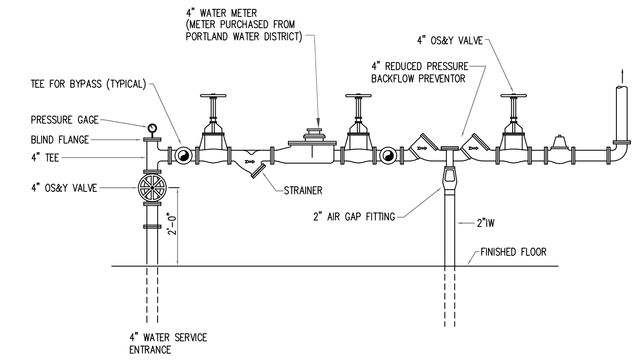

WATER SERVICE ENTRANCE

DETAIL A

NO SCALE P101

PLUMBING FIXTURE SCHEDULE

TAG	DESCRIPTION	HW	CW	DRAIN	VENT	MFGR.	REMARKS
P-1	LAVATORY	1/2"	1/2"	1 1/2"	1 1/2"		
P-2	WATER CLOSET	-	1"	3"	1 1/2"		
P-3	SINK	1/2"	1/2"	1 1/2"	1 1/2"		
HR-1	HOSE REEL		1"	-	-		
HYD-1	WALL HYDRANT	-	3/4"	-	-		
TD-1	TRENCH DRAIN	-	-	-	-		6" WIDE
TD-2	TRENCH DRAIN	-	-	-	-		12" WIDE
CB-1	CATCH BASIN	-	-	3"			6" WIDE
CB-2	CATCH BASIN	-	-	3"			12" WIDE

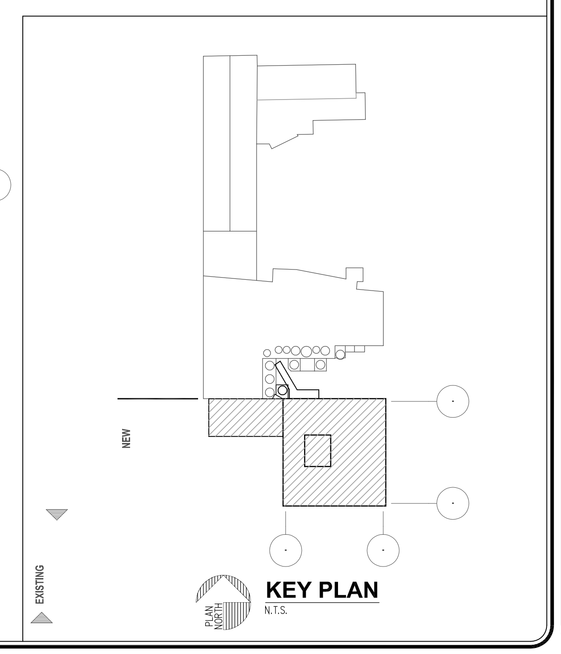

KEY PLAN

N.T.S.

FACILITIES DESIGN, INC.
3904 Abel Drive
Columbia, Pennsylvania 17512
Phone: (717) 285-9442
Fax: (717) 285-3102
Email: info@facilitiesdesign.com
Web: www.facilitiesdesign.com

Engineering Design Services

Architectural Engineering
Building
Foundation ■ Structural
Plumbing ■ HVAC ■ Fire Protection
Central Refrigeration ■ Thermal Storage
Lighting ■ Power Distribution ■ Controls
Thermal Insulation
Materials Handling

Project Services

Project Planning ■ Project Management
Master Planning
Feasibility Studies
Material Handling Systems Studies

-	-	-
-	-	-
-	-	-
-	-	-
-	-	-
-	-	-
-	-	-
-	-	-
-	-	-
0	8-29-03	ISSUED FOR BIDDING

REVISIONS

This drawing and all information contained herein, remains the property of FACILITIES DESIGN, INC. All rights are expressly reserved and this drawing may not be reproduced in whole or in part without the express written consent of FACILITIES DESIGN, INC.

Do not scale drawing. Contractor shall verify all dimensions and conditions prior to construction. Any discrepancies shall be reported to FACILITIES DESIGN, INC. prior to construction for resolution.

PROJECT MANAGER: M.S.M.	SEAL:
DESIGNED BY: J.P.B.	
DRAWN BY: J.P.B.	
CHECKED BY: G.S.T.	

PROJECT:

NEW MILK COOLER

Oakhurst DAIRY

364 FORREST AVENUE
PORTLAND, MAINE 04101

PROJECT NUMBER: **2003.1141.0**

DATE: **AUGUST 29, 2003**

DRAWING TITLE:

OVERALL ABOVEFLOOR PIPING PLAN

DRAWING NUMBER: **P101**

REVISION: **0**

F:\DATA\2003\1141\dwg\Mech\1141 P101.dwg, 09/02/2003 03:01:23 PM, JPB