DOOR SCHEDULE

NO	DIMENSIONS	DOOR TYPE	FIN.	FRAME	FIN.	HARDWARE	REMARKS
01	3'-0" x 6'-8"	FLUSH SOLID CORE WOOD	PTD.	HM	PTD.	A	2, 3

1. THIS DOOR TO REMAIN UNLOCKED WHILE BUILDING IS OCCUPIED.
2. ALL DOOR HARDWARE SHALL HAVE US 26D FINISH.
3. ALL HARDWARE IS TO BE ADA COMPLIANT.
4. ENTRY DOORS SHALL ALL BE KEYED ALIKE AND PER OWNERS DIRECTIONS.

HARDWARE GROUPS

GROUP A: RESTROOM DOORS
(1 1/2 PAIR) HINGES: COMMERCIAL
(1) SILENCER
(1) DOOR STOP: WALL MTD.
(1) LATCHSET: PRIVACY FUNCTION
(1) CLOSER

NOTE: HAND-ACTIVATED DOOR-OPENING HARDWARE SHALL BE CENTERED BETWEEN 30 AND 44 INCHES ABOVE THE FLOOR. LATCHING AND LOCKING DOORS THAT ARE HAND-ACTIVATED AND WHICH ARE IN A PATH OF TRAVEL SHALL BE OPERABLE WITH A SINGLE EFFORT BY LEVER-TYPE HARDWARE, PANIC BARS, PUSH-PULL ACTIVATING BARS, OR OTHER HARDWARE DESIGNED TO PROVIDE PASSAGE WITHOUT REQUIRING THE ABILITY TO GRASP THE OPENING HARDWARE.

DOOR NOTES:

1. THIS PLAN IS ISSUED SO THAT THE CONTRACTOR CAN MAINTAIN FULL COMPLIANCE WITH THE ACCESSIBILITY CODES (ANSI 1117.1) AND THE AMERICAN WITH DISABILITIES ACT FOR WHEELCHAIR MANEUVERABILITY AT DOORS. THIS DETAIL INDICATES PARTIAL REQUIREMENTS OF THE CODE. IT IS ADVISED THAT THE CONTRACTOR OBTAIN A COMPLETE COPY OF THESE CODES FOR REFERENCE.

2. THE DIMENSIONS SHOWN ARE CRITICAL FOR COMPLIANCE WITH THE CODES. IT IS THE CONTRACTOR'S RESPONSIBILITY TO INSURE PROPER CLEARANCES FOR WHEELCHAIR MANEUVERABILITY. IF CONFLICTS OCCUR, BRING TO DESIGNERS ATTENTION IMMEDIATELY.

3. FOR FULL SWING DOORS A MINIMUM 2-10' WIDE DOOR IS REQUIRED FOR CLEARANCE. FOR 90° SWING DOORS A MINIMUM 3'-0" WIDE DOOR IS REQUIRED FOR CLEARANCE.

4. IN ORDER TO ACHIEVE THE REQUIRED 12" OR 18" MINIMUM CLEARANCES AT DOOR AND A MINIMUM PASSAGE WIDTH, THE DOOR FRAME AT HINGE SIDE MAY HAVE TO BE AGAINST THE ADJACENT WALL.

5. THE MAXIMUM EFFORT FOR BOTH INTERIOR AND EXTERIOR DOORS IS 5 POUNDS.

6. FLOOR LEVEL AT DOORS NOT TO BE MORE THAN 1/2 INCH LOWER THAN THE THRESHOLD REQUIREMENTS.

EQUIPMENT SCHEDULE

MARK	QTY.	DESCRIPTION / MFGR	PRODUCT CODE	REMARKS	FURN. BY	INST. BY
		1 STAINLESS STEEL DOUGH SPACER (NO LEGS)	SEE E&S	4" BACKSPLASH LEG ASSEMBLY 22314D		
		2 STAINLESS STEEL DOUGH SPACER (WITH LEGS)	PC 273160	4" BACKSPLASH LEG ASSEMBLY 22314D		
		3 STAINLESS STEEL DOUGH SPACER (NO LEGS)	PC 273161	4" BACKSPLASH LEG ASSEMBLY 22314D		
		4 STAINLESS STEEL DOUGH COUNTER (NO LEGS)	PC 273162	4" BACKSPLASH		
		5 STAINLESS STEEL DOUGH COUNTER W/ LEGS	PC 273163	4" BACKSPLASH	E&S	GC
		6 STAINLESS STEEL DOUGH COUNTER W/ LEGS	SEE E&S	4" BACKSPLASH		
		45 DEGREE ROLL TABLE W/ 4" BACKSPLASH	PC 273167	4" BACKSPLASH		
		UNIVERSAL CORNER STAINLESS STEEL DOUGH COUNTER W/ LEGS	PC 273165	4" BACKSPLASH	E&S	GC
		4 MAKELINE	SEE E&S			
	2	6 MAKELINE LCP (LEFT SIDE COMPRESSOR)	SEE E&S		E&S	GC
		CORNMEAL CATCHER	PC 273021			
		BOFI 3270 KLT TRIPLE STACK CONVEYOR OVENS	SEE E&S	SPLIT BELT DRIVE ONE OVEN	E&S	GC
		EXISTING EXHAUST HOOD SYSTEM	EXISTING			
		PULSE TELEPHONE EQUIPMENT BOX W/ HINGED ACCESS DOORS		PWD W/ WHITE P. LAM		
	2	MENU BOARD - 37"-55" MONITOR 1080p & HDMI COMPATIBLE	SEE POMEROY	RECOMMEND LG 43SE3B OR LG 49SE3B	POMEROY	GC
	1	PIZZA TRACKER - 37"-55" MONITOR 1080p & HDMI COMPATIBLE	SEE POMEROY	WITH HP T620 THIN CLIENT	POMEROY	GC
	2	PULSE TELEPHONE / ORDER STATION - WALL MOUNTED	SEE PULSE	WALL MOUNTED	PULSE	GC
		PULSE TELEPHONE / DRIVER DISPATCH / CUT STATION - WALL MOUNTED	SEE PULSE	ADDL. DATA FOR PRINTER	PULSE	GC
	3	PULSE TELEPHONE / ORDER STATION - POS COUNTER	SEE PULSE	POS COUNTER/ADDL. DATA FOR PRINTER	PULSE	GC
	2	DOUGH / MAKELINE MONITOR - POLE MOUNTED ABOVE	SEE PULSE		PULSE	GC
	1	CALIFORNIA SAFE WITH DIGITAL LOCK/TIME DELAY	EXISTING	20" TALL DUE TO ELEC. & CASH DRAWER	OWNER	GC
	2	METAL CASH DRAWER W/ REMOVABLE TILL	PC 312661	MTL. BRACKET KIT REQ'D - PC 284008	E&S	GC
		30" SINGLE DOOR VSI-COOLER	SEE COKE			
		GDM-41-LD - 47-1/8" x 29-5/8" x 78-5/8"	SEE COKE		COKE	GC
		COKE COOLER GDM15-RETR (RETRO COKE COOLER)	SEE COKE		COKE	GC
		8 CUT TABLE RETROFIT OVERSHELF	SEE E&S		E&S	GC
		60" PLATE STAND W/ (3) 54" HEAT LAMPS (PC320815)	PC 320810			
		2 DRIVERS TABLE	PC 22141D			
		3 DRIVERS TABLE	PC 22140D			
		8 x 12 NOMINAL WALK-IN COOLER BOX W/OUT FLOOR	SEE E&S			
		SEARS KENMORE ALL-IN-ONE WASHER/DRYER	SEE E&S			
		SEARS KENMORE SIDE BY SIDE WASHER	SEE E&S			
		SEARS KENMORE SIDE BY SIDE DRYER	SEE E&S			
		STAINLESS STEEL 3-COMPARTMENT SINK	PC 28102			
		3-COMP. SINK, WASTE LEVER	PC 363050			
		3-COMP. SINK, ECONOMY SPRAYER W/ ADD-ON FAUCET	PC 363011			
		3-COMP. SINK, WALL BRACKET FOR ECONOMY SPRAYER	PC 363012			
		COMPLETE 3-COMP. SINK WALL STORAGE SYSTEM	PC 41956			
		STAINLESS STEEL HANDSINK W/2 WRIST HANDLES & BACKSPLASH	PC 383101			
		LIQUID SOAP DISPENSERS	PC 244006			
		HAND SANITIZER DISPENSER	SEE SCC			
		PAPER TOWEL DISPENSER	BY GC			
		TRASH CAN W/ LID (PC7031)	PC 7030			
		MOLDED STONE MOP SINK	PC 28096			
		WALL-MOUNTED INSTANTANEOUS WATER HEATER				
	4	STAINLESS WORK TABLE	PC 306031			
	5	STAINLESS WORK TABLE	PC 22099			
		18" x 36" OLYMPIC SHELVING	PC 411960	BRUSHED NICKEL IF IN CUSTOMER VIEW		
		18" x 48" OLYMPIC SHELVING	PC 411961	BRUSHED NICKEL IF IN CUSTOMER VIEW		
		18" x 60" OLYMPIC SHELVING	PC 411962	BRUSHED NICKEL IF IN CUSTOMER VIEW		
		18" x 72" OLYMPIC SHELVING	PC 411963	BRUSHED NICKEL IF IN CUSTOMER VIEW		
		24" x 24" OLYMPIC SHELVING	PC 411964	BRUSHED NICKEL IF IN CUSTOMER VIEW		
		24" x 48" OLYMPIC SHELVING	PC 411965	BRUSHED NICKEL IF IN CUSTOMER VIEW		
		24" x 36" OLYMPIC SHELVING	PC 411966	BRUSHED NICKEL IF IN CUSTOMER VIEW		
		24" x 60" OLYMPIC SHELVING	PC 411967	BRUSHED NICKEL IF IN CUSTOMER VIEW		
		20" x 36" HEAVY DUTY DUNNAGE RACK	PC 462452			
		20" x 48" HEAVY DUTY DUNNAGE RACK	PC 462453			
		24" x 36" HEAVY DUTY DUNNAGE RACK	PC 462450			
		24" x 48" HEAVY DUTY DUNNAGE RACK	PC 462451			
		16 COMPARTMENT LOCKER	PC 28610			
		BUILT-IN MANAGERS DESK (WITH A.D.A. KNEE CLEARANCE)	PC 7031			
		MODULAR METAL DROP BOX	PC 8610A	(5) BAYS TO BE ATTACHED TOGETHER		
		COKE FOUNTAIN BEVERAGE DISPENSER W/ ICE MACHINE ABOVE	SEE COKE			
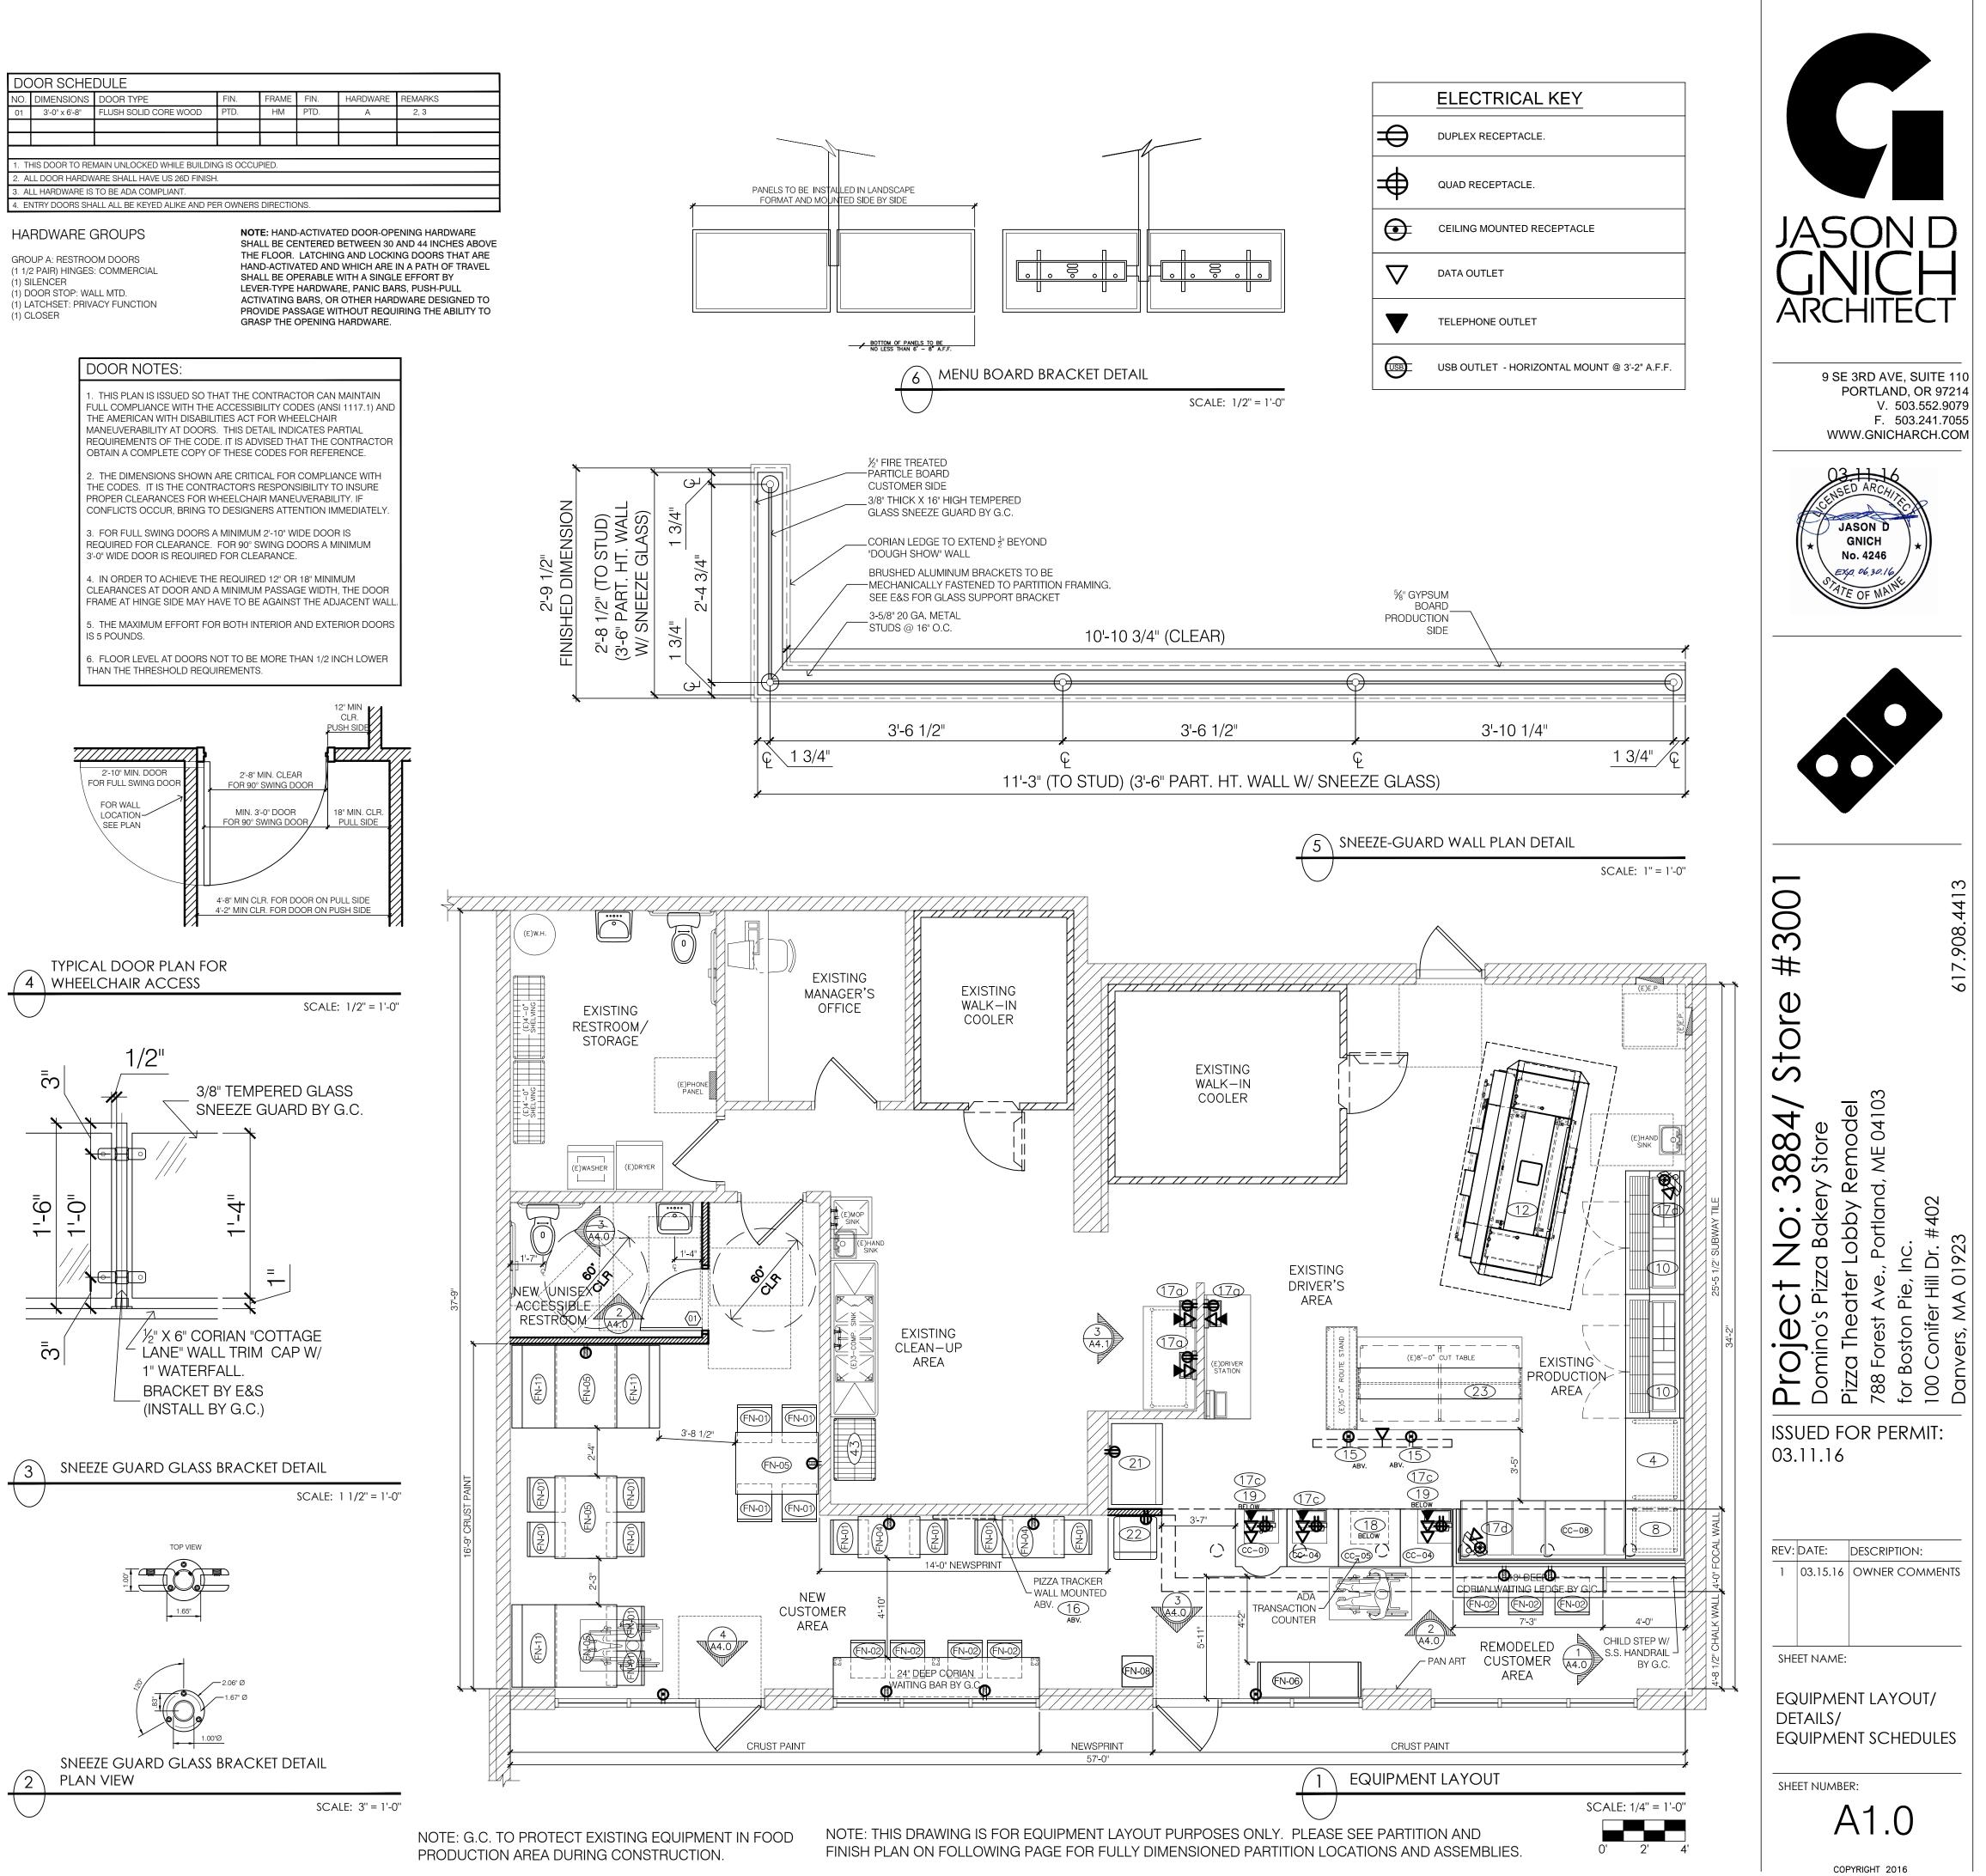
NOTE: ONLY ITEMS WITH QUANTITY LISTED ARE APPLICABLE TO THIS PROJECT.
E&S = DOMINO'S PIZZA EQUIPMENT AND SUPPLY
PULSE = DOMINO'S PIZZA POINT OF SALE SYSTEM

COUNTER CABINET/ SOFFIT SCHEDULE
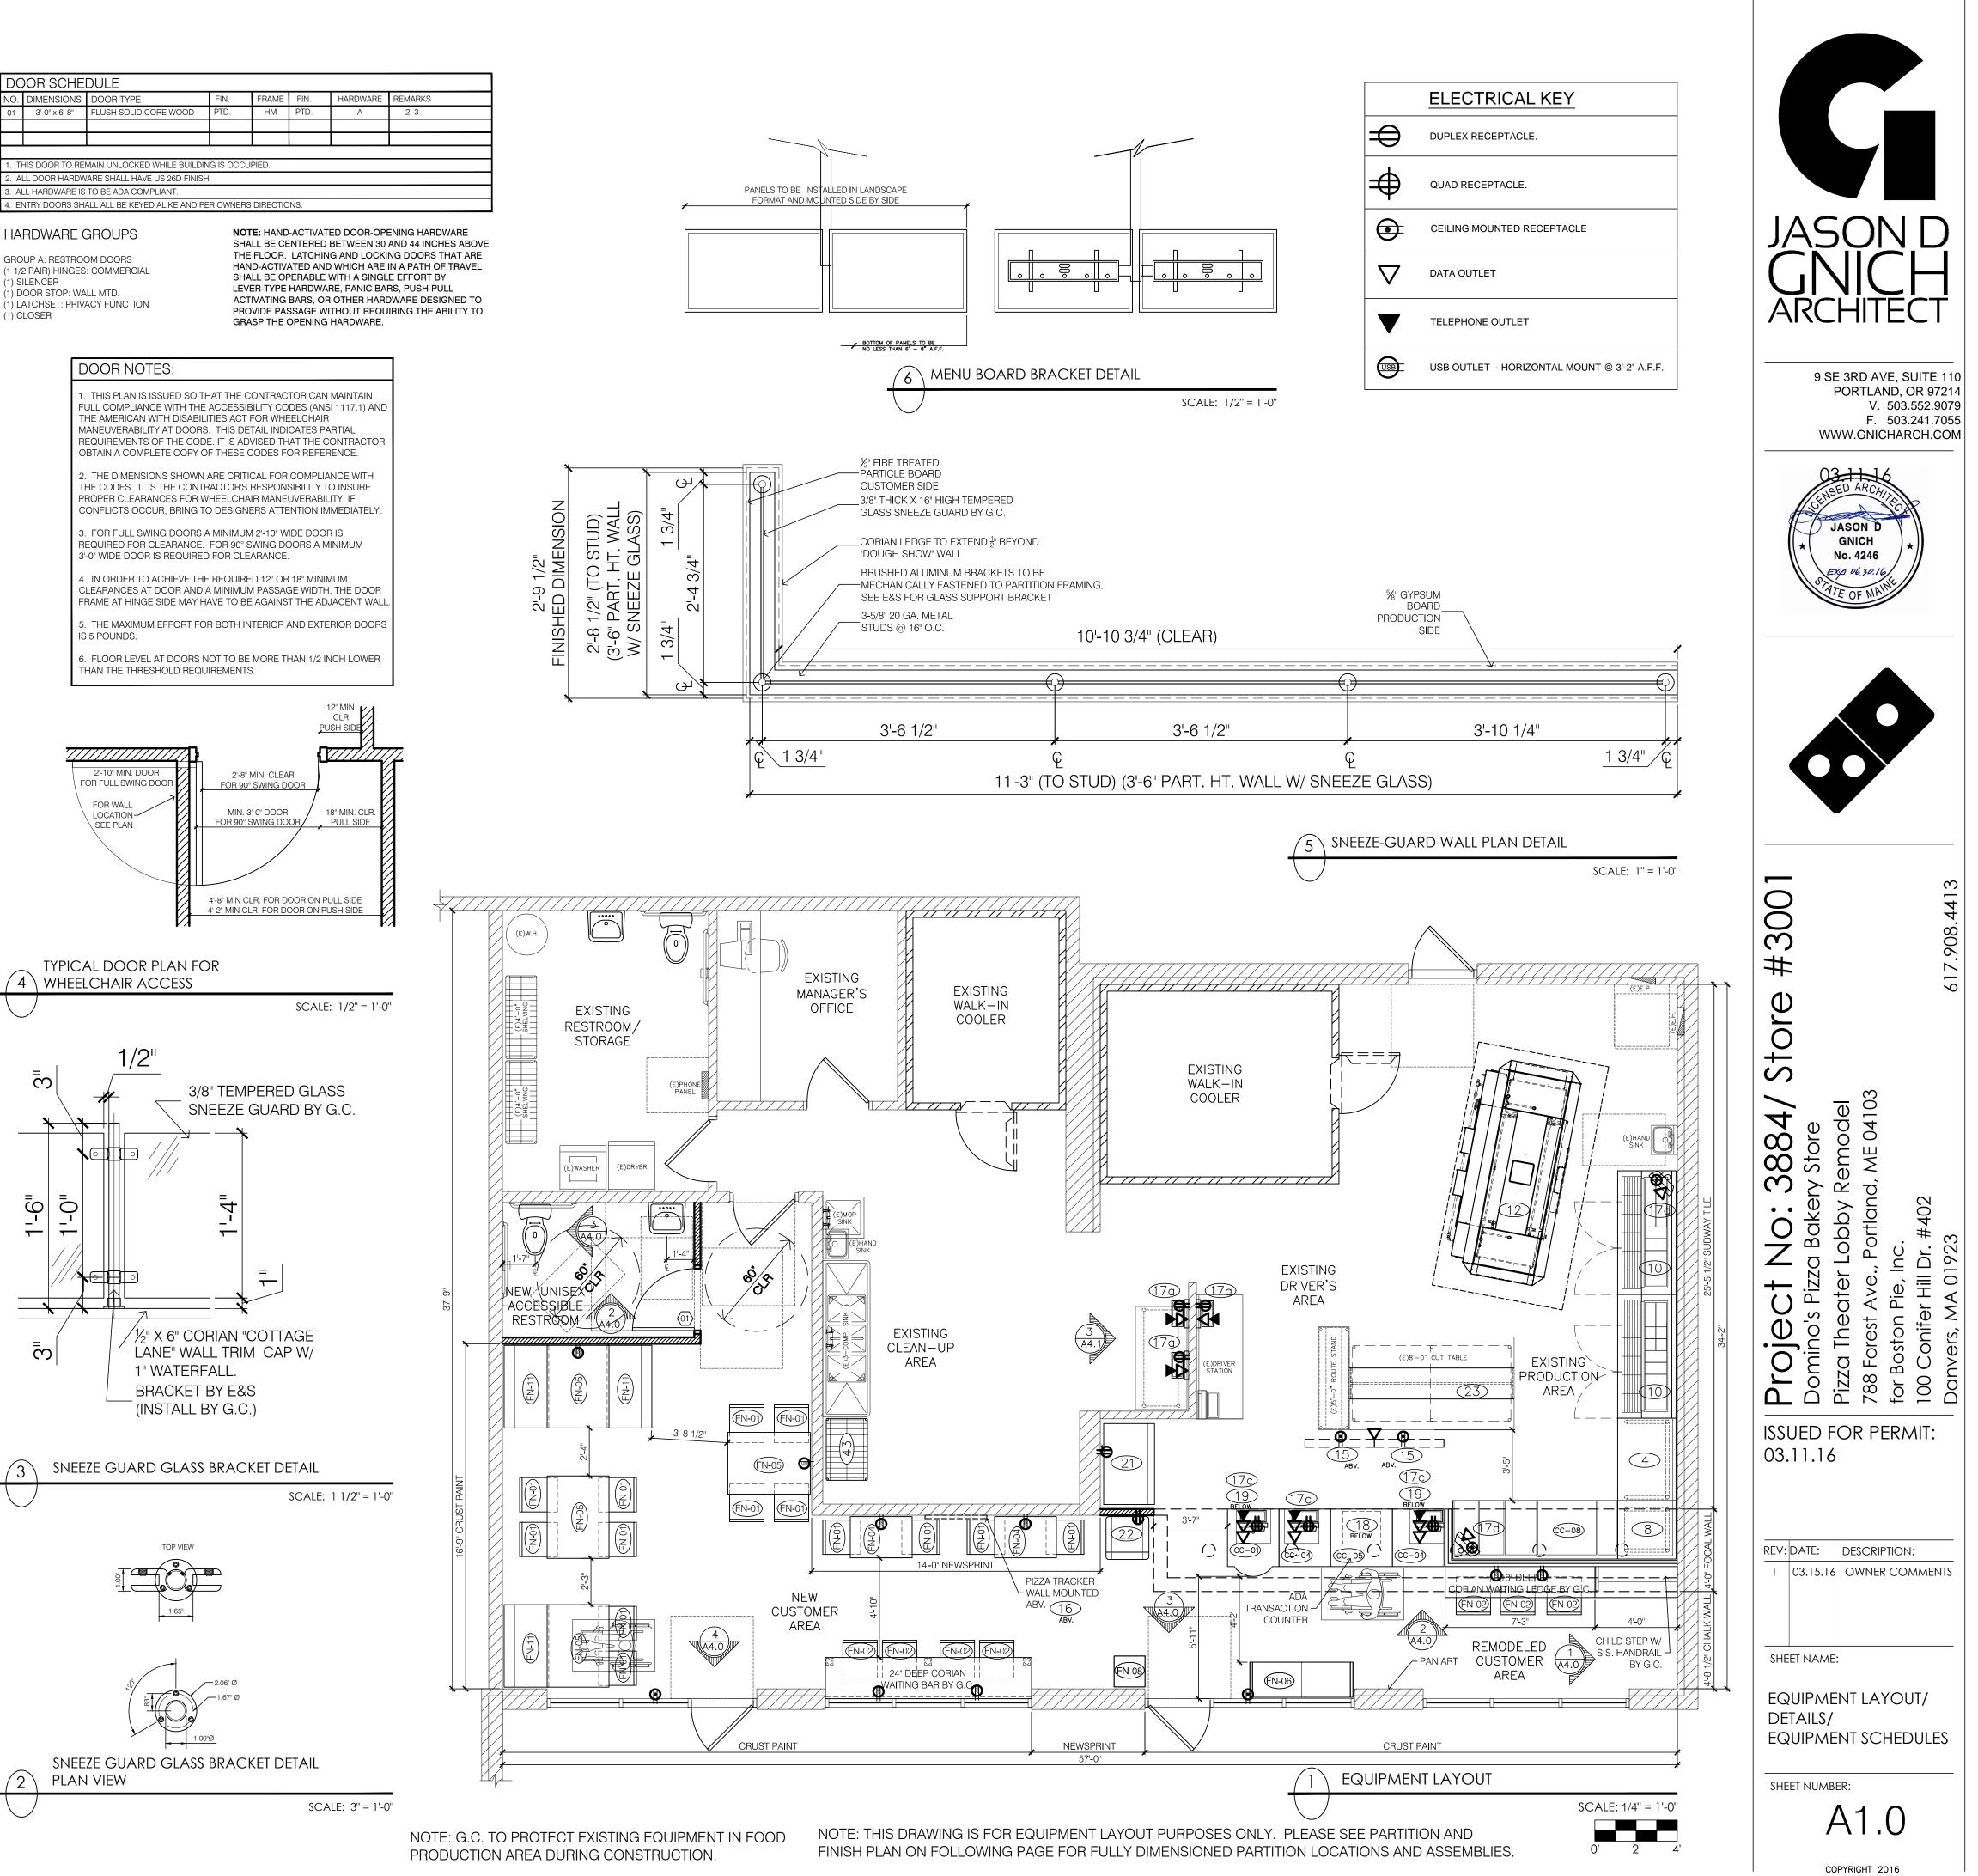
MARK	QTY.	DESCRIPTION	PRODUCT CODE	REMARKS	FURN. BY	INST. BY
CC-01	1	TRANSACTION COUNTER (33.5" DEEP)	PC 273310		E&S	GC
CC-02		18" POS FILLER CABINET (33.5" DEEP)	PC 273306			
CC-03		24" POS FILLER CABINET (33.5" DEEP)	PC 273307			
CC-04	2	30" POS FILLER CABINET (33.5" DEEP)	PC 273308		E&S	GC
CC-05		36" POS FILLER CABINET (33.5" DEEP)	PC 273309		E&S	GC
CC-06		WEDGE CABINET (33.5" DEEP)	PC 273311			
CC-07		HOT HOLD CABINET BASE	PC 273312			
CC-08	1	8' STAINLESS DOUGH TABLE - PIZZA THEATER	PC 273100	4" BACKSPLASH	E&S	GC
CC-09	3	POS MOUNTS	PC 284007		E&S	GC
CC-10	1	7' CUT TABLE - PIZZA THEATER	PC 273117	W/ OVERSHELF (PC 273128)		
CC-11		SOLID STAINLESS BOX SHELF - 3 REQ.	PC 273119	W/ (4) 54" ERECTA POSTS (PC 273166)		
CC-12		BEVERAGE COUNTER	PC 284043/ PC 284042	TRASH ON RIGHT / TRASH ON LEFT		
CC-13		BEVERAGE COUNTER TOP ORGANIZER	SEE E&S			
CC-14		UNIVERSAL SNEEZE GUARD POLE KIT (SET OF 8)	PC 284020	G.C. TO PROVIDE GLASS		
CC-15	2	SNEEZE GUARD POLE END (INDIVIDUAL)	PC 284300	G.C. TO PROVIDE GLASS	E&S	GC
CC-16	3	SNEEZE GUARD POLE CENTER/CORNER (INDIVIDUAL)	PC 284301	G.C. TO PROVIDE GLASS	E&S	GC
CC-17		45" PREFAB MODULAR SOFFIT	PC DOM AA-15 060	PRE-FABRICATED SOFFIT OPTIONAL: SEE E&S FOR SOFFIT ACCESSORIES		
CC-18		48" x 24" x 8" PREFAB MODULAR SOFFIT	PC DOM AA-15 010			
CC-19		48" x 36" x 8" PREFAB MODULAR SOFFIT	PC DOM AA-15 020			
CC-20		48" x 48" x 8" PREFAB MODULAR SOFFIT	PC DOM AA-15 030			
CC-21		48" x 48" x 8" PREFAB MODULAR SOFFIT	PC DOM AA-15 040			
CC-22		48" x 96" x 8" PREFAB MODULAR SOFFIT	PC DOM AA-15 050			
CC-23	2	CORIAN LEDGE SUPPORT COLUMN	SEE E&S	SUPPORT FOR CORIAN WAITING LEDGE	E&S	GC

NOTE: ONLY ITEMS WITH QUANTITY LISTED ARE APPLICABLE TO THIS PROJECT.
NOTE: SOFFIT LAYOUT/ACCESSORIES FOR DESIGN INTENT ONLY. FINAL EQUIPMENT ORDER TO BE BASED ON MANUFACTURER'S SPECIFICATIONS.

FURNITURE SCHEDULE

MARK	QTY.	DESCRIPTION / MFGR	PRODUCT CODE	REMARKS	FURN. BY	INST. BY
FN-01	14	DINING CHAIR (18" SEAT HEIGHT)	PC 318080	DINING ROOM	E&S	GC
FN-02	7	COUNTER STOOL (25" SEAT HEIGHT)	PC 318081	WAITING LEDGE	E&S	GC
FN-03	2	DINING TABLE TOP AND 1 BASE: 36" x 24"	PC 284015/284016	DINING ROOM	E&S	GC
FN-04	3	DINING TABLE TOP AND 2 BASES: 36" x 48"	PC 284017/284018	DINING ROOM	E&S	GC
FN-05	2	BENCH - 3 SEAT	PC 284014	WAITING AREA (60" LONG)		
FN-06		BENCH - 3 SEAT- SECURITY STORE	SEE E&S	SECURITY STORE (61.25" LONG)		
FN-07		INTERIOR TRASH CAN - 36 GALLON 20" X 20" X40"	PC 273030/273031	BASE AND TOP/ TOP ONLY FITS (E) BASE	E&S	GC
FN-08		48" SINGLE BOOTH SECTION	PC 284011	INTERIOR SEATING AREA	E&S	GC
FN-09	3	WALL BOOTH SEATING (SEE PLAN FOR LENGTHS)	PC 284013	INTERIOR SEATING AREA		
FN-10		48" DOUBLE BOOTH SEATING	PC 284012	INTERIOR SEATING AREA		
FN-11		48" TRASH CAN - 55 GALLON	PC 273016	EXTERIOR DINING AREA		
FN-12		30" ROUND OUTDOOR TABLE WITH BASE: SEATS 2	PC 318070/318071	EXTERIOR DINING AREA		
FN-13		36" SQUARE OUTDOOR TABLE WITH BASE: SEATS 4	PC 318072/318073	EXTERIOR DINING AREA		
FN-14		7' RED OUTDOOR TABLE UMBRELLA W/ ADD SMALL LOGO	PC 318043/318044	EXTERIOR DINING AREA		
FN-15		OUTDOOR PLATINUM CHAIR	PC 318074			
FN-16		CHILD STEP	PC 273300	24W x 18D x 12H		
FN-17		HAND RAIL	PC 273301			

NOTE: ONLY ITEMS WITH QUANTITY LISTED ARE APPLICABLE TO THIS PROJECT.

ELECTRICAL KEY

- DUPLEX RECEPTACLE.
- QUAD RECEPTACLE.
- CEILING MOUNTED RECEPTACLE.
- DATA OUTLET
- TELEPHONE OUTLET
- USB OUTLET - HORIZONTAL MOUNT @ 3'-2" A.F.F.

6 MENU BOARD BRACKET DETAIL
SCALE: 1/2" = 1'-0"

PANELS TO BE INSTALLED IN LANDSCAPE FORMAT AND MOUNTED SIDE BY SIDE

BOTTOM OF PANELS TO BE NO LESS THAN 6'-0" A.F.F.

5 SNEEZE-GUARD WALL PLAN DETAIL
SCALE: 1" = 1'-0"

- 1/2" FIRE TREATED PARTICLE BOARD CUSTOMER SIDE
- 3/8" THICK X 16" HIGH TEMPERED GLASS SNEEZE GUARD BY G.C.
- CORIAN LEDGE TO EXTEND 1/2" BEYOND "DOUGH SHOW" WALL
- BRUSHED ALUMINUM BRACKETS TO BE MECHANICALLY FASTENED TO PARTITION FRAMING. SEE E&S FOR GLASS SUPPORT BRACKET
- 3-5/8" 20 GA. METAL STUDS @ 16" O.C.
- 1/2" GYPSUM BOARD PRODUCTION SIDE

FINISHED DIMENSION 2'-9 1/2"
2'-8 1/2" (TO STUD) (3'-6" PART. HT. WALL W/ SNEEZE GLASS)
10'-10 3/4" (CLEAR)
3'-6 1/2" — 3'-6 1/2" — 3'-10 1/4"
11'-3" (TO STUD) (3'-6" PART. HT. WALL W/ SNEEZE GLASS)

4 TYPICAL DOOR PLAN FOR WHEELCHAIR ACCESS
SCALE: 1/2" = 1'-0"

12" MIN. CLR. PUSH SIDE
2'-10" MIN. DOOR FOR FULL SWING DOOR
2'-8" MIN. CLEAR FOR 90° SWING DOOR
FOR WALL LOCATION SEE PLAN
MIN. 3'-0" DOOR FOR 90° SWING DOOR
18" MIN. CLR. PULL SIDE
4'-8" MIN CLR. FOR DOOR ON PULL SIDE
4'-2" MIN CLR. FOR DOOR ON PUSH SIDE

3 SNEEZE GUARD GLASS BRACKET DETAIL
SCALE: 1 1/2" = 1'-0"

3/8" TEMPERED GLASS SNEEZE GUARD BY G.C.
1/2" X 6" CORIAN "COTTAGE LANE" WALL TRIM CAP W/ 1" WATERFALL. BRACKET BY E&S (INSTALL BY G.C.)

2 SNEEZE GUARD GLASS BRACKET DETAIL PLAN VIEW
SCALE: 3" = 1'-0"

TOP VIEW

1 EQUIPMENT LAYOUT
SCALE: 1/4" = 1'-0"

EXISTING RESTROOM/ STORAGE
EXISTING MANAGER'S OFFICE
EXISTING WALK-IN COOLER
EXISTING WALK-IN COOLER
EXISTING PRODUCTION AREA
EXISTING DRIVER'S AREA
NEW/ UNISEX ACCESSIBLE RESTROOM
EXISTING CLEAN-UP AREA
NEW CUSTOMER AREA
REMODELED CUSTOMER AREA
ADA TRANSACTION COUNTER
PIZZA TRACKER WALL MOUNTED ABV.
CHILD STEP W/ S.S. HANDRAIL BY G.C.

NOTE: G.C. TO PROTECT EXISTING EQUIPMENT IN FOOD PRODUCTION AREA DURING CONSTRUCTION.

NOTE: THIS DRAWING IS FOR EQUIPMENT LAYOUT PURPOSES ONLY. PLEASE SEE PARTITION AND FINISH PLAN ON FOLLOWING PAGE FOR FULLY DIMENSIONED PARTITION LOCATIONS AND ASSEMBLIES.

JASON D GNICH ARCHITECT

9 SE 3RD AVE, SUITE 110
PORTLAND, OR 97214
V. 503.552.9079
F. 503.241.7055
WWW.GNICHARCH.COM

LICENSED ARCHITECT
JASON D GNICH
No. 4246
STATE OF MAINE

617.908.4413

Project No: 3884/ Store #3001
Domino's Pizza Bakery Store
Pizza Theater Lobby Remodel
788 Forest Ave., Portland, ME 04103
for Boston Pie, Inc.
100 Conifer Hill Dr. #402
Danvers, MA 01923

ISSUED FOR PERMIT:
03.11.16

REV:	DATE:	DESCRIPTION:
1	03.15.16	OWNER COMMENTS

SHEET NAME:
EQUIPMENT LAYOUT/ DETAILS/ EQUIPMENT SCHEDULES

SHEET NUMBER:
A1.0

COPYRIGHT 2016