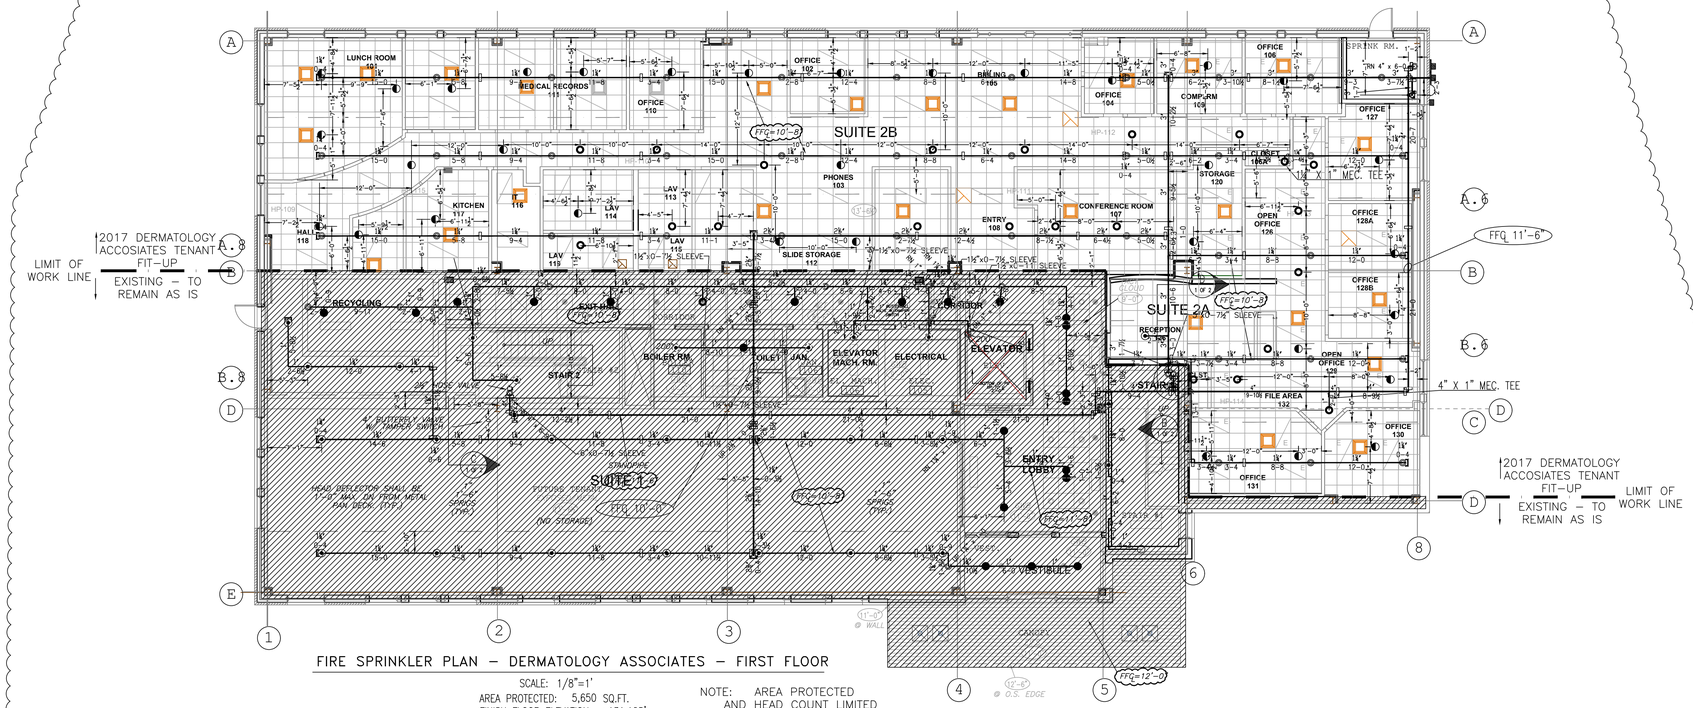

FIRE SPRINKLER PLAN – DERMATOLOGY ASSOCIATES – FIRST FLOOR

SCALE: 1/8"=1'
AREA PROTECTED: 5,650 SQ.FT.
FINISH FLOOR ELEVATION : 131.125'
COLOR CODE: WHITE

NOTE: AREA PROTECTED AND HEAD COUNT LIMITED TO AREA OF WORK LINE

Sprinkler Head Schedule					
Symbol	Count	Thread	K-Factor	Description	Note
◐	33	1/2"	5.6	EXISTING CONCEALED QR HEAD	on Drop
○	22	1/2"	5.6	NEW NEW RELIABLE G5-56 CONCEALER WITH WHITE COVER 212° QR 1/2" SIN# RA3415	on Drop
55 = Total Number of Heads This Floor					

06/22/17 ⚠1 1-05616-SP-17 2017 DERMATOLOGY ASSOCIATES TENANT FIT-UP – FIRST FLOOR

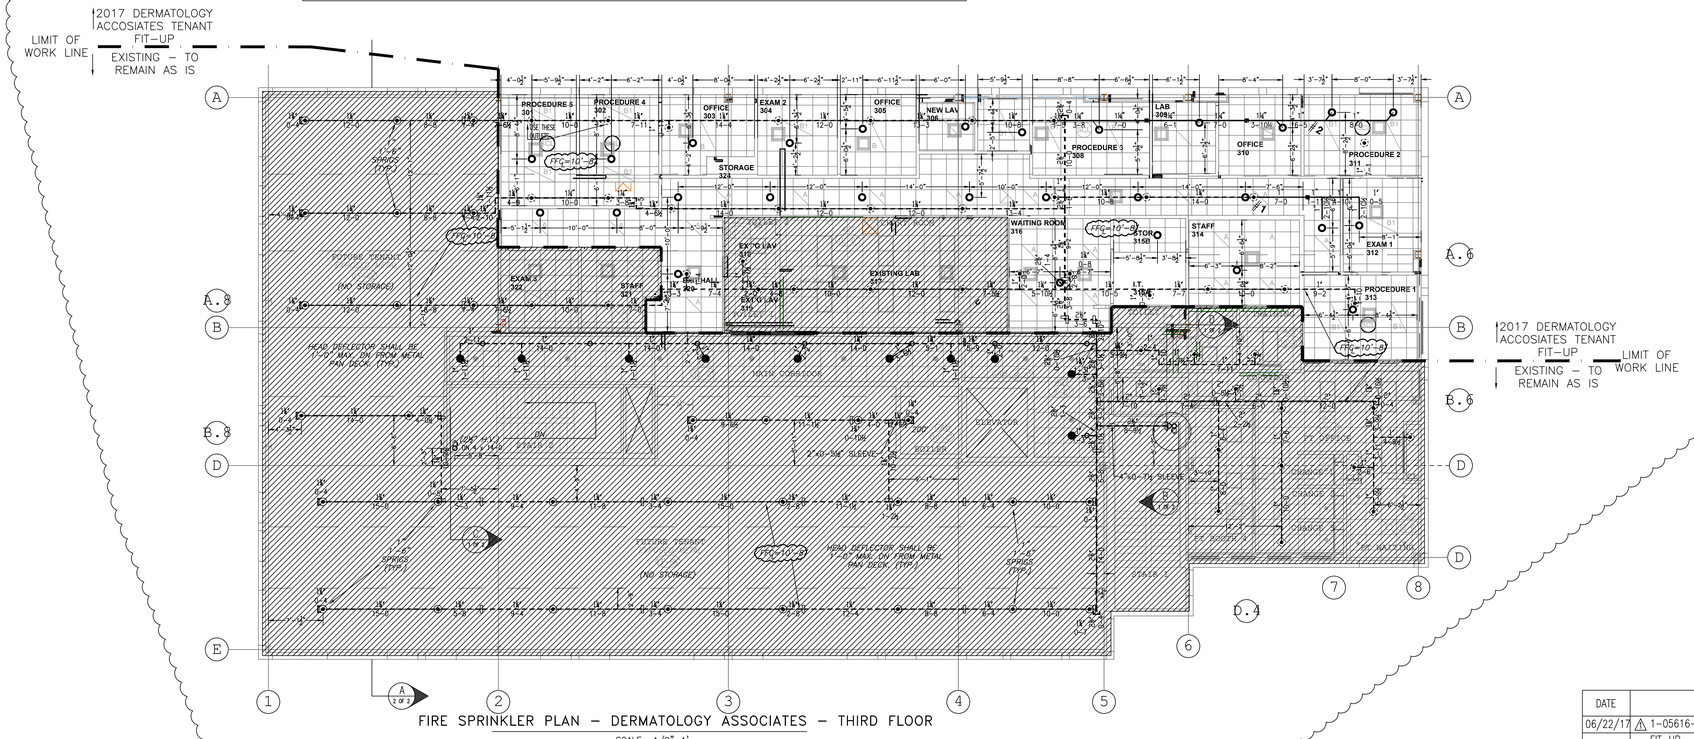

FIRE SPRINKLER PLAN – DERMATOLOGY ASSOCIATES – THIRD FLOOR

SCALE: 1/8"=1'
AREA PROTECTED: 10,530 SQ.FT.
FINISH FLOOR ELEVATION : 159.125'
COLOR CODE: RED

Sprinkler Head Schedule					
Symbol	Count	Thread	K-Factor	Description	Note
○	29	1/2"	5.6	NEW NEW RELIABLE G5-56 CONCEALER WITH WHITE COVER 212° QR 1/2" SIN# RA3415	on Drop
29 = Total Number of Heads This Floor					

0 1" 2" 3"
0 8' 16' 24'
1/8"=1'-0" GRAPHIC SCALE

DATE	REVISIONS
06/22/17	⚠1 1-05616-SP-17 2017 DERMATOLOGY ASSOCIATES TENANT FIT-UP

REQUIRED APPROVALS
OWNER / ARCHITECT
STATE FIRE MARSHAL
PORTLAND FIRE DEPARTMENT

DRAWN BY T. PRAY/DRS
NICET LEVEL III CERT.# 100854
CHECKED BY WAF
NICET LEVEL III CERT.# 095574
CONTRACTOR LICENSE # 101
CONTRACTOR RMS # 368

50 SEWALL STREET
OFFICE BLDG
SEWALL ST. PORTLAND, ME. 04104

CONTRACT WITH: LEDGEWOOD INC.

EASTERN FIRE PROTECTION
AUBURN/LEWISTON INDUSTRIAL AIRPARK, AUBURN, MAINE 04210

FIRE SPRINKLER PLANS & DETAILS
DWG. NO. 1 OF 2
JOB NUMBER AU-3717-05
SCALE AS NOTED
DATE 11/30/05