




1 A2.01 NORTH ELEVATION
3/32" = 1'-0"

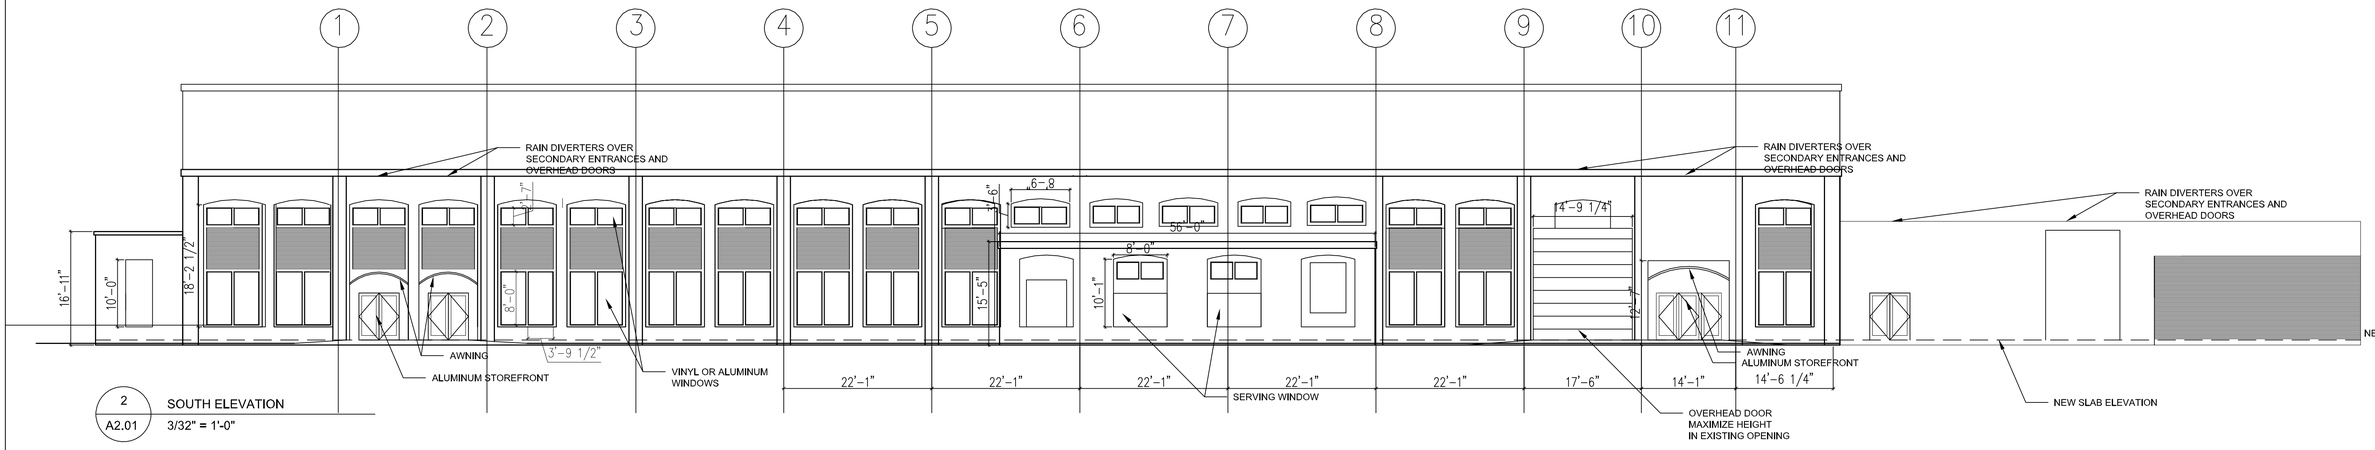

2 A2.01 SOUTH ELEVATION
3/32" = 1'-0"

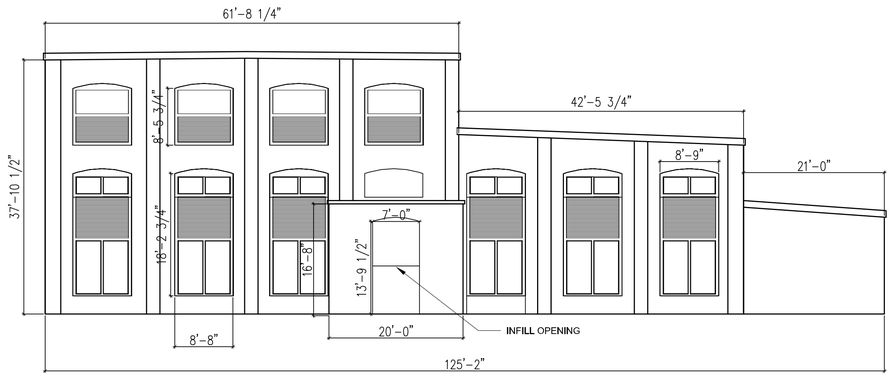

3 A2.01 WEST ELEVATION
3/32" = 1'-0"

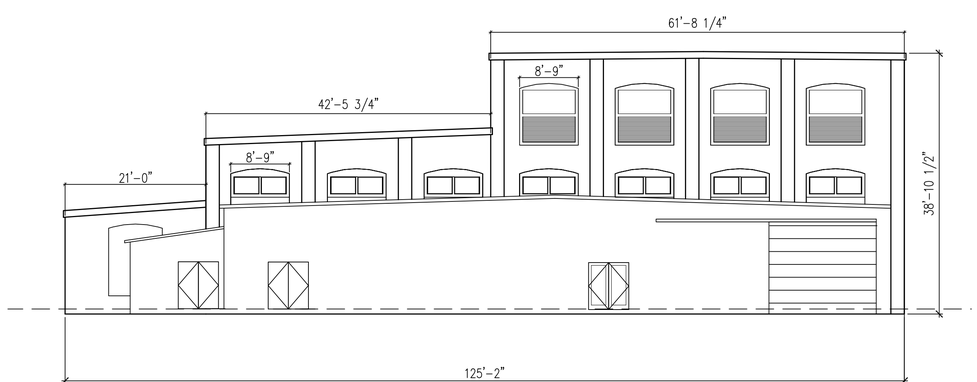

3 A2.01 EAST ELEVATION
3/32" = 1'-0"

REGISTERED ARCHITECT
WILLIAM KENNETH HOPKINS
No. 1030
STATE OF MAINE
Date: 11/22/16
Reviewed for Code Compliance
Inspections Division
City of Portland, Maine

Prepared For:

Consultant:

Architect:
ARCHETYPE
48 Union Wharf Portland, Maine 04101
(207) 772-6022 Fax (207) 772-4056

Project:
THOMPSON'S POINT-BRICK SOUTH
THOMPSON'S POINT, PORTLAND ME

Revisions:

Scale: 3/32" = 1'-0"

Date: 8-5-2016

ELEVATIONS

A2.01