

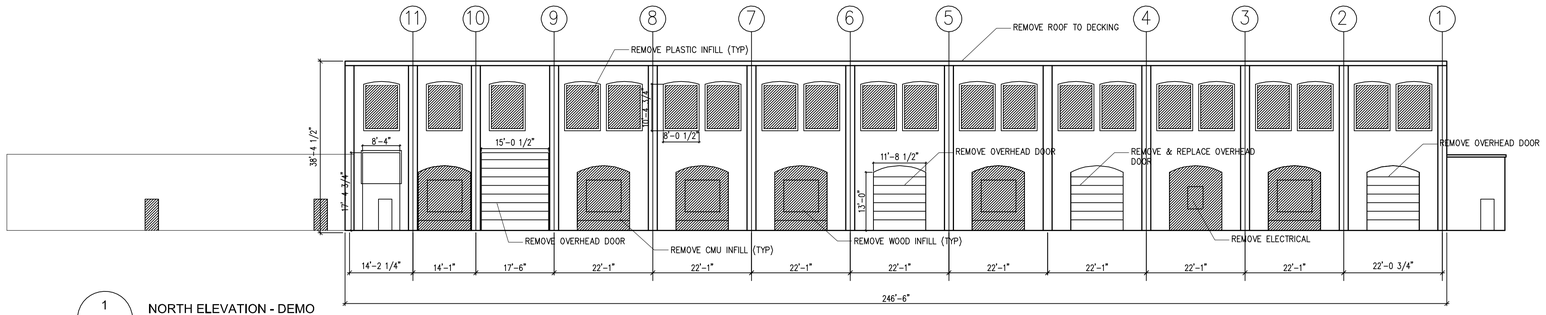



1 AD2.01 NORTH ELEVATION - DEMO
1/16" = 1'-0"

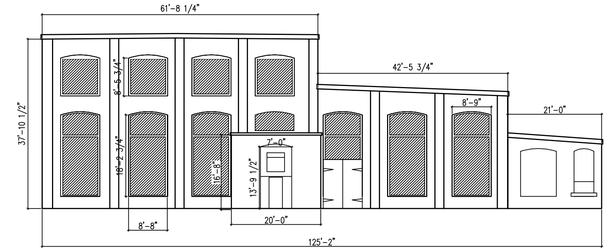


2 AD2.01 EAST ELEVATION - DEMO
3/32" = 1'-0"

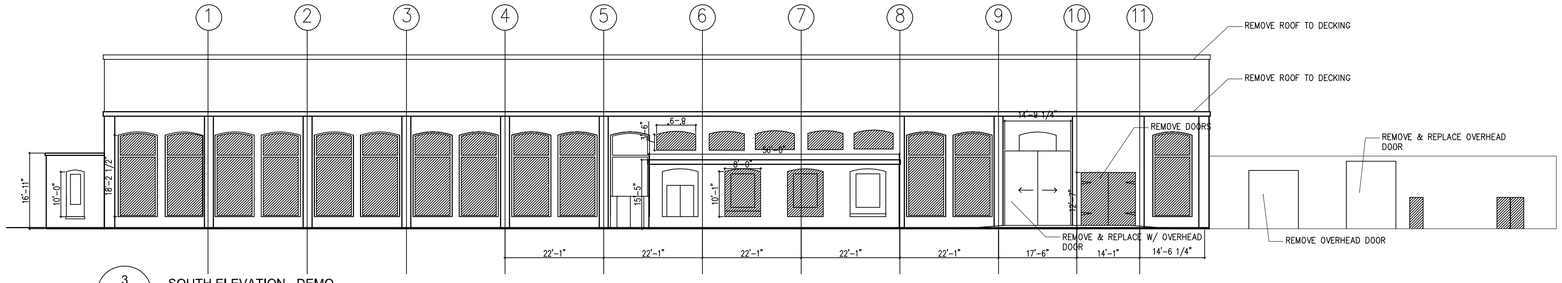

3 AD2.01 SOUTH ELEVATION - DEMO
1/16" = 1'-0"

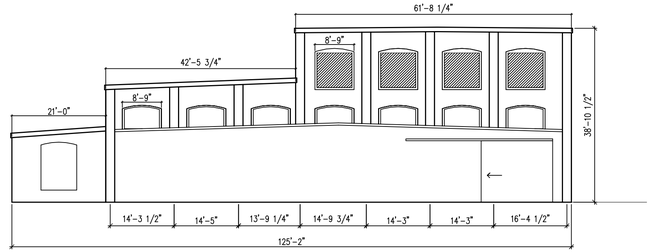

4 AD2.01 EAST ELEVATION - DEMO
3/32" = 1'-0"

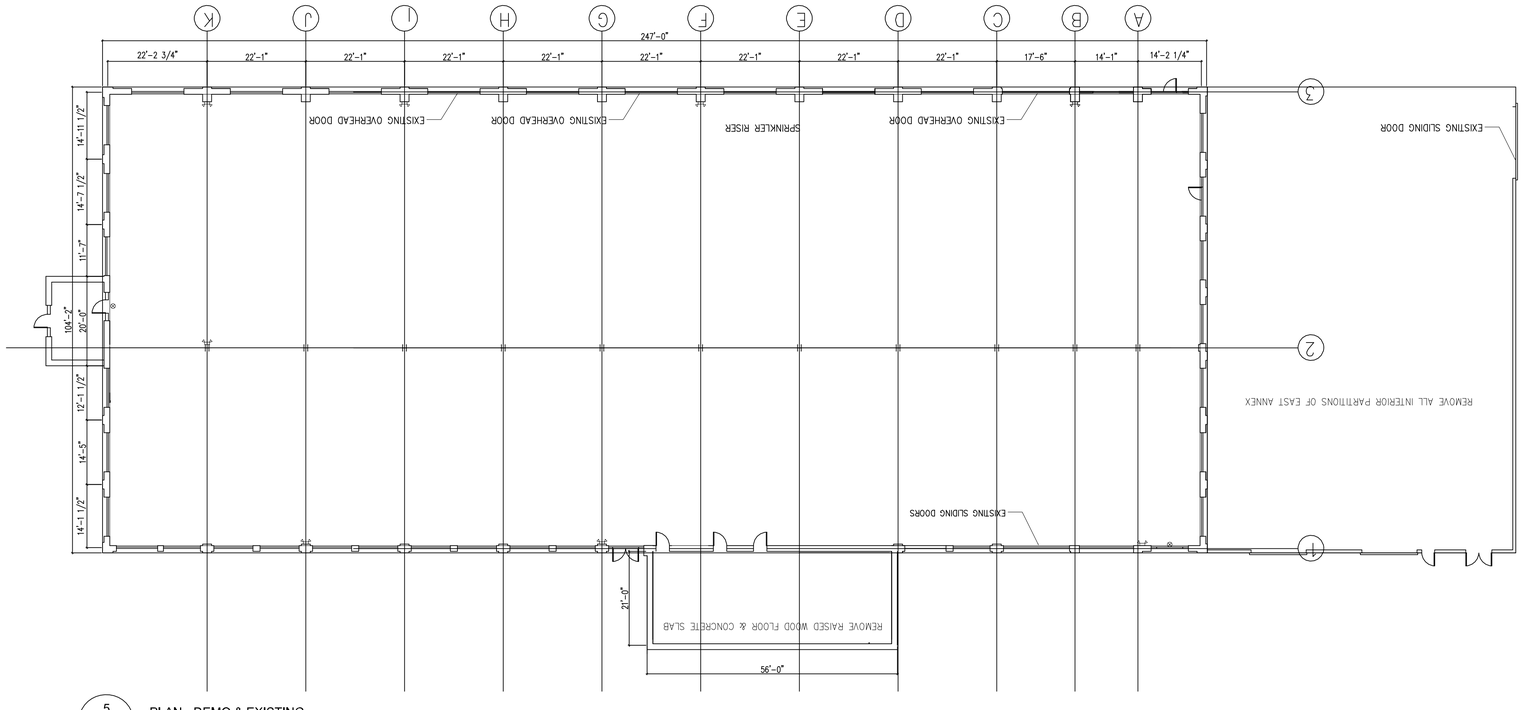

5 AD2.01 PLAN - DEMO & EXISTING
1/16" = 1'-0"

REGISTERED ARCHITECT
WILLIAM KENNETH HOPKINS
No. 1030
STATE OF MAINE
Date: 11/22/16

Reviewed for Code Compliance
Inspections Division
City of Portland, Maine

Prepared For:

Consultant:

Architect:
ARCHETYPE
48 Union Wharf Portland, Maine 04101
(207) 772-6022 Fax (207) 772-4056

Project:
THOMPSON'S POINT-
BRICK SOUTH
THOMPSON'S POINT,
PORTLAND ME

Revisions:

Date:
8-4-2016

Scale:
1/16" = 1'-0"

EXISTING & DEMO
PLAN & ELEVATIONS

AD1.01