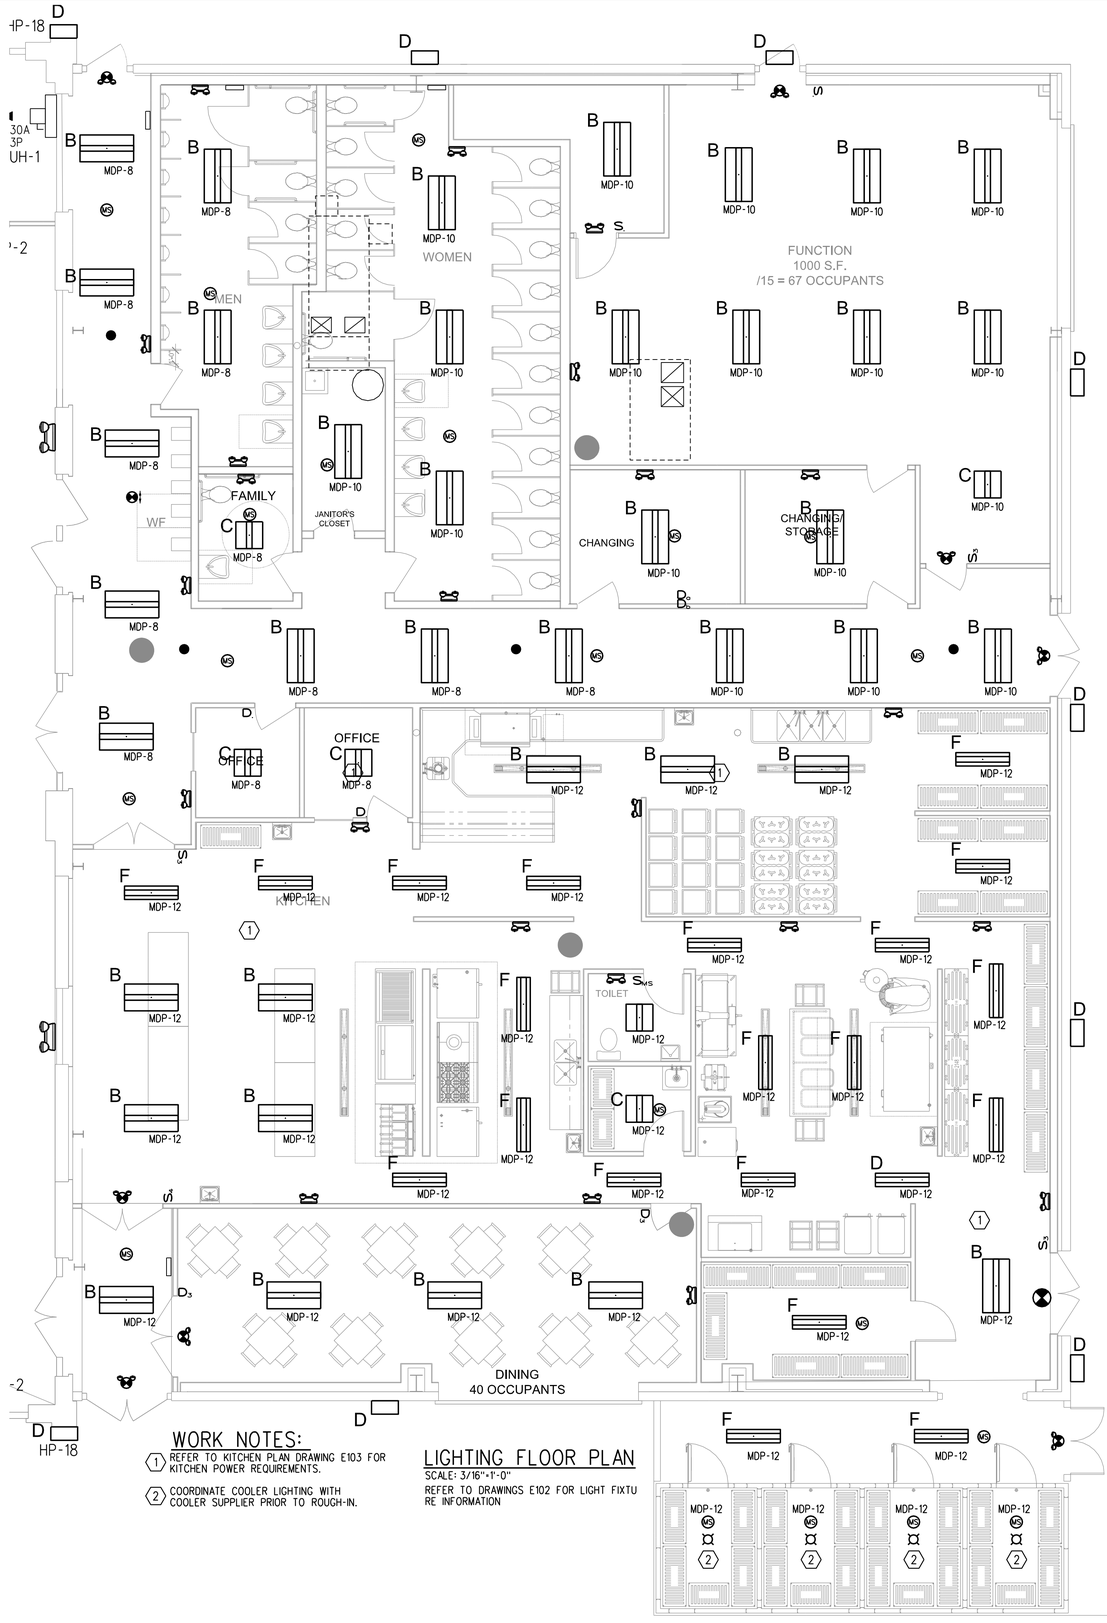



WORK NOTES:

1. REFER TO KITCHEN PLAN DRAWING E103 FOR KITCHEN POWER REQUIREMENTS.
2. COORDINATE COOLER LIGHTING WITH COOLER SUPPLIER PRIOR TO ROUGH-IN.

LIGHTING FLOOR PLAN

SCALE: 3/16"=1'-0"

REFER TO DRAWINGS E102 FOR LIGHT FIXTURE INFORMATION

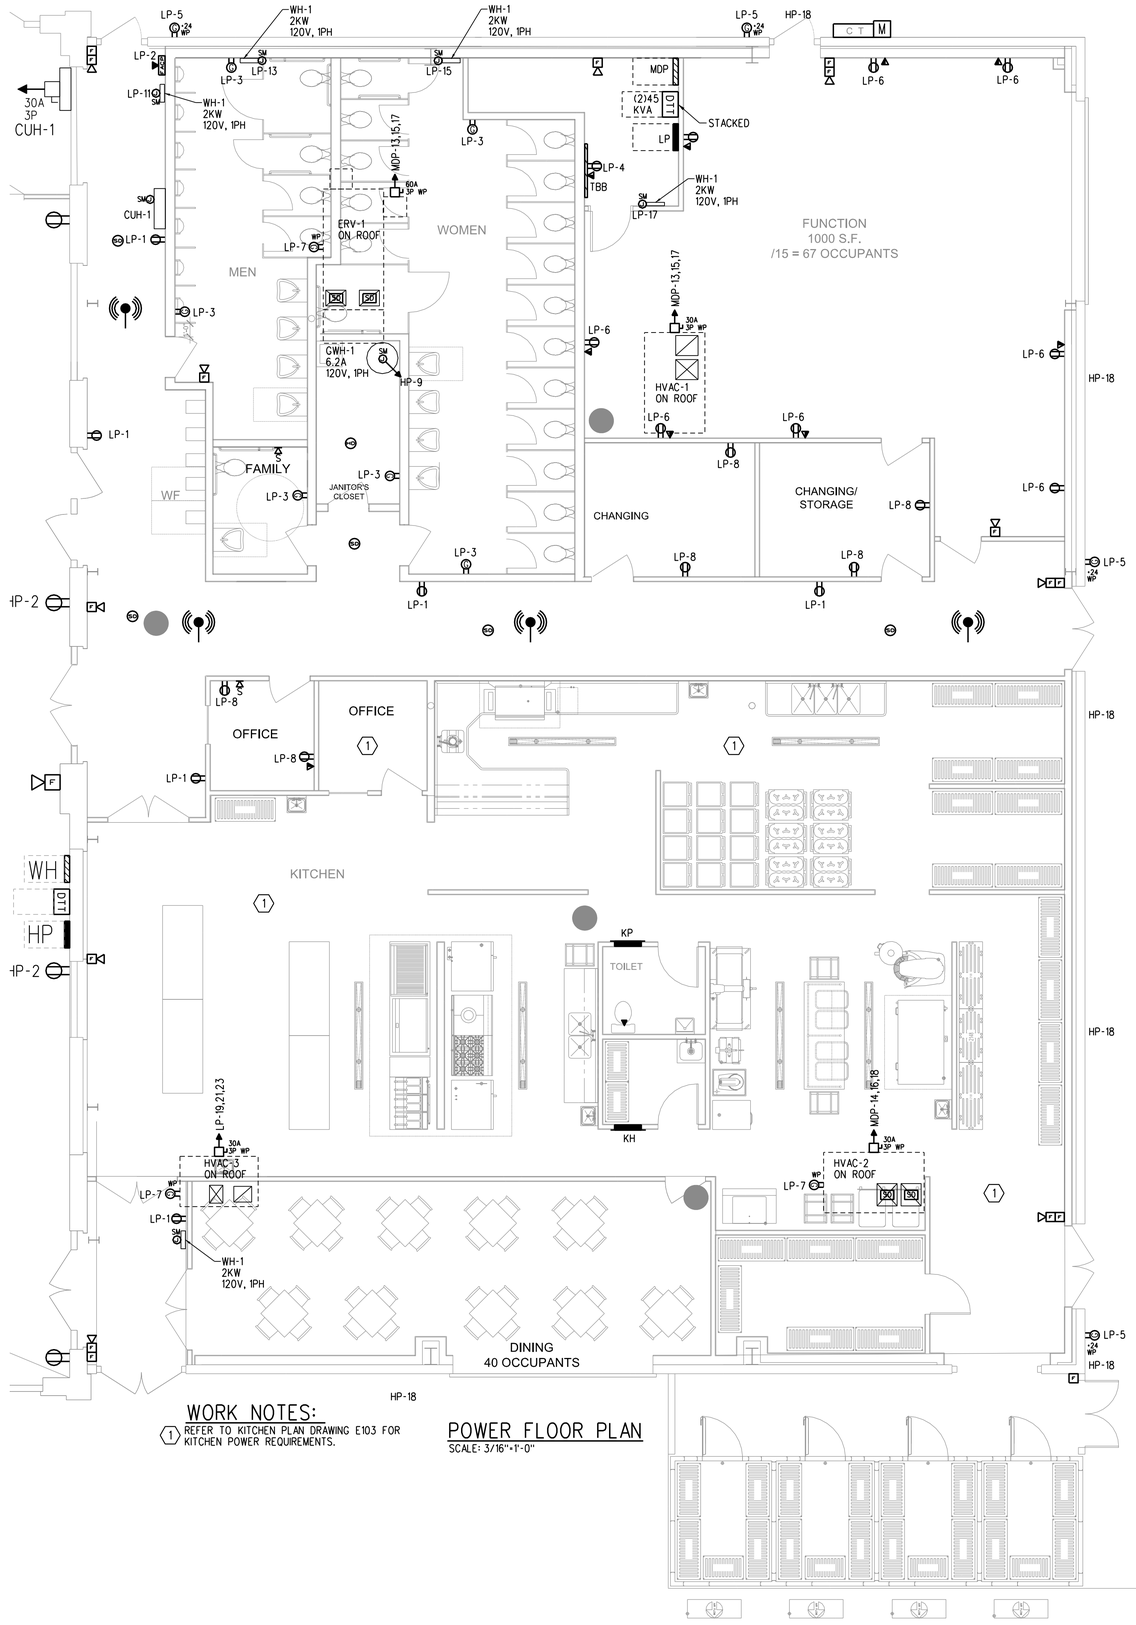

WORK NOTES:

1. REFER TO KITCHEN PLAN DRAWING E103 FOR KITCHEN POWER REQUIREMENTS.

POWER FLOOR PLAN

SCALE: 3/16"=1'-0"

STATE OF MAINE — BOARD OF CODE REVIEW — APPROVED — Reviewed for Code Compliance — Maine Uniform Building & Energy Code — Date: 11/22/16

Prepared For:

Consultant:

BENNETT ENGINEERING
MECHANICAL • ELECTRICAL
(207) 865-9475

Architect:

ARCHETYPE
48 Union Wharf Portland, Maine 04101
(207) 772-6022 Fax (207) 772-4056

Project:

THOMPSON'S POINT-BRICK SOUTH
THOMPSON'S POINT, PORTLAND ME

Revisions:

1	08/04/2016	ISSUED FOR PERMIT

Scale: AS NOTED

Date: 08-04-2016

KITCHEN PARTIAL PLAN,

E101