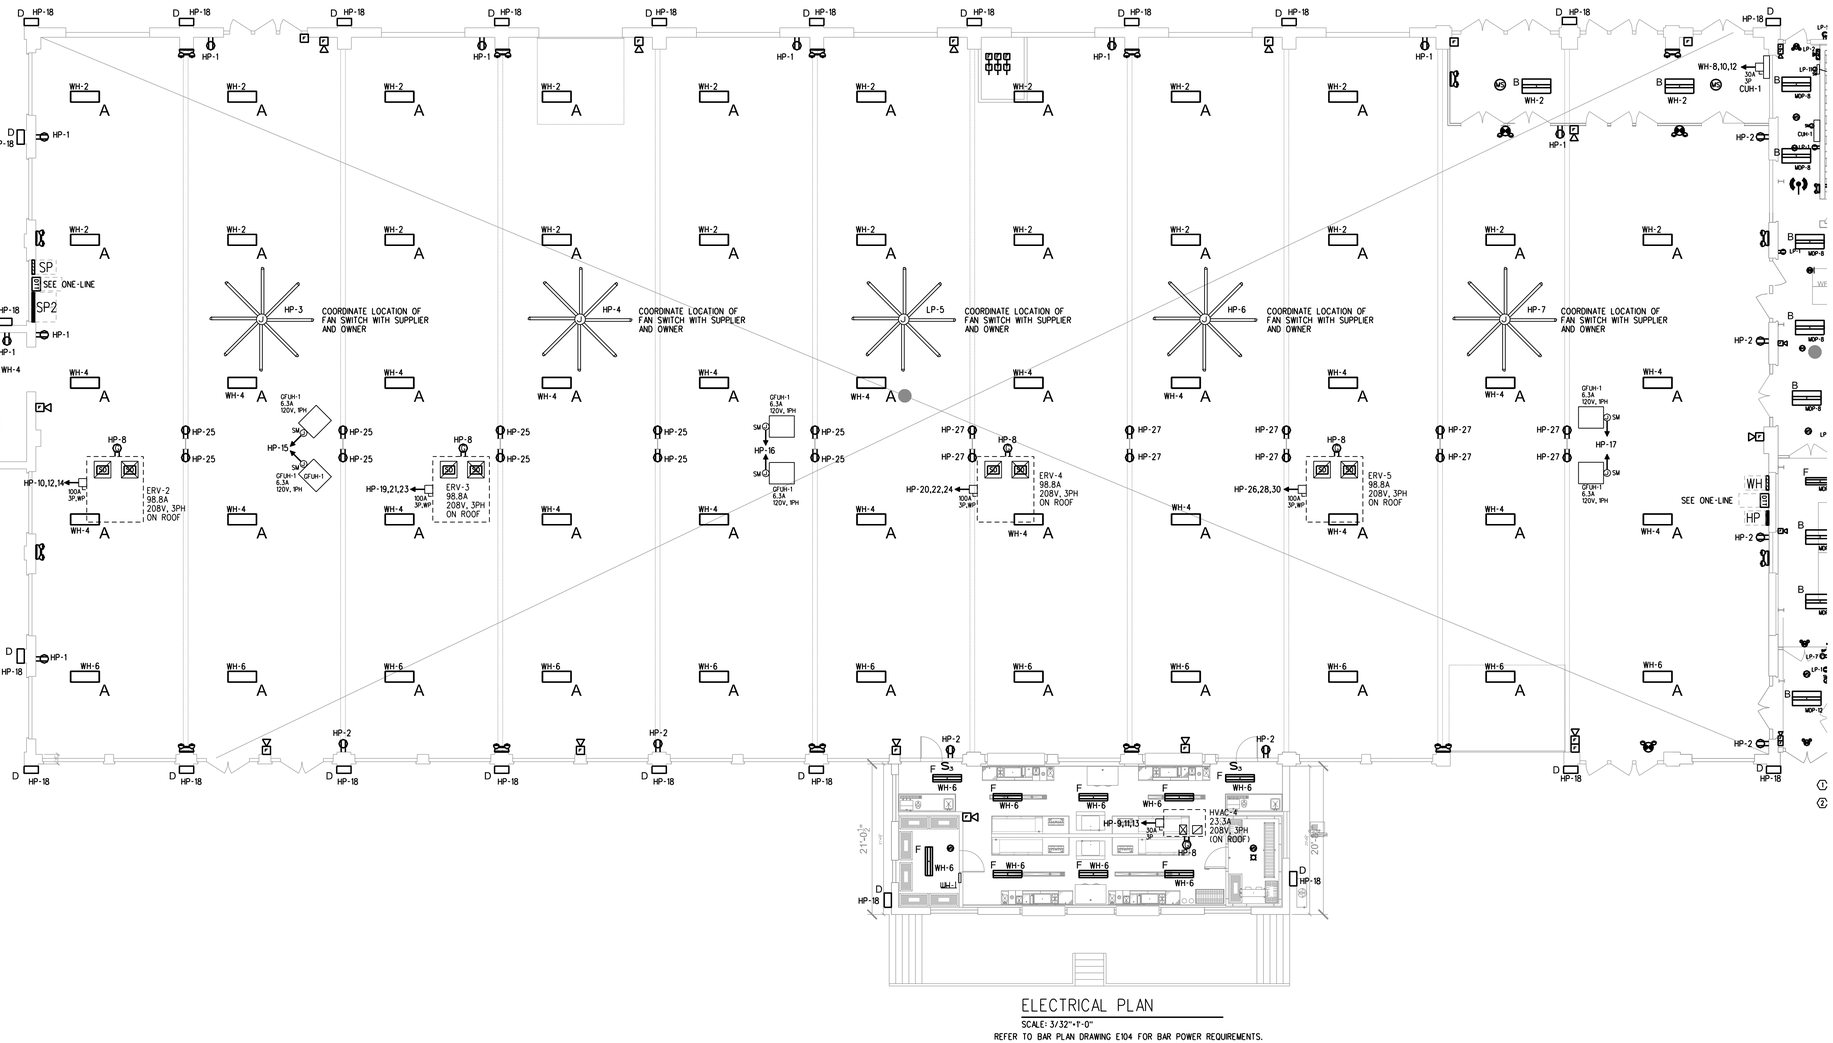


ELECTRICAL PLAN

SCALE: 3/32"=1'-0"

REFER TO BAR PLAN DRAWING E104 FOR BAR POWER REQUIREMENTS.

LIGHT FIXTURE SCHEDULE

TYPE	MANUFACTURER AND MODEL NUMBER	LAMP INFO	REMARKS
A	LITHONIA IBH 18LM L/LENS MD MVOLT OZ10 35K 80CRI GLR LAOZU	146W, LED, 3500K	MOUNT TO BOTTOM OF STEEL, CONFIRM PRIOR TO ROUGH-IN
B	LITHONIA 2ALLS4 30L EZ1 LP835 GLR	25W, LED, 3500K	SURFACE MOUNTED GENERAL USE 2x4
C	LITHONIA 2ALLS2 33L EZ1 LP835 GLR	29W, LED, 3500K	SURFACE MOUNTED 2x2
D	LITHONIA 0LWX1 LED 40W 40K PE	40W, LED, 4000K	EXTERIOR SURFACE MOUTED, CONFIRM MOUNTING HEIGHT
E	LITHONIA LHQM LED R HO SD	LED	EXIT SIGN WITH DUAL LED LAMPS
E1	LITHONIA LHQM LED R HO RO SD	LED	EXIT SIGN WITHOUT LED LAMPS
E2	LITHONIA No ELM2 LED HO SD	LED	EMERGENCY LIGHT WITH DUAL HEADS
E3	LITHONIA ELA T QWP L0304 SD	LED	DUAL HEAD REMOTE EMERGENCY LIGHT WATERPROOF
F	LITHONIA ALLS4 30L EZ1 LP835 GLR	30W, LED, 3500K	SURFACE MOUNTED 1x4

NOTES:
1. NON LED FIXTURES SHALL BE ENERGY STAR RATED OR HAVE HIGH PERFORMANCE BALLASTS AND LAMPS TO MEET STATE EFFICIENCY CRITERIA.
2. CONTRACTOR SHALL APPLY FOR ALL STATE EFFICIENCY INSENTIVES ON OWNERS BEHALF.

STATE OF MAINE DEPARTMENT OF PROFESSIONAL AND FINANCIAL REGULATION BOARD OF BOILER RULES — Reviewed for Code Compliance — Inspection Division — Date: 11/22/16

Prepared For:

Consultant:
BENNETT ENGINEERING
MECHANICAL • ELECTRICAL
(207) 865-9475

Architect:
ARCHETYPE
48 Union Wharf Portland, Maine 04101
(207) 772-6022 Fax (207) 772-4056

Project:
THOMPSON'S POINT-BRICK SOUTH
THOMPSON'S POINT, PORTLAND ME

Revisions:
1 | 08/04/2016 | ISSUED FOR PERMIT

Scale: AS NOTED

Date: 08-04-2016

WAREHOUSE PARTIAL PLAN

E102