
COPYRIGHT: Reuse or reproduction of the contents of this document is not permitted without written permission of Structural Integrity Consulting Engineers Inc.

KEY PLAN
N.T.S.

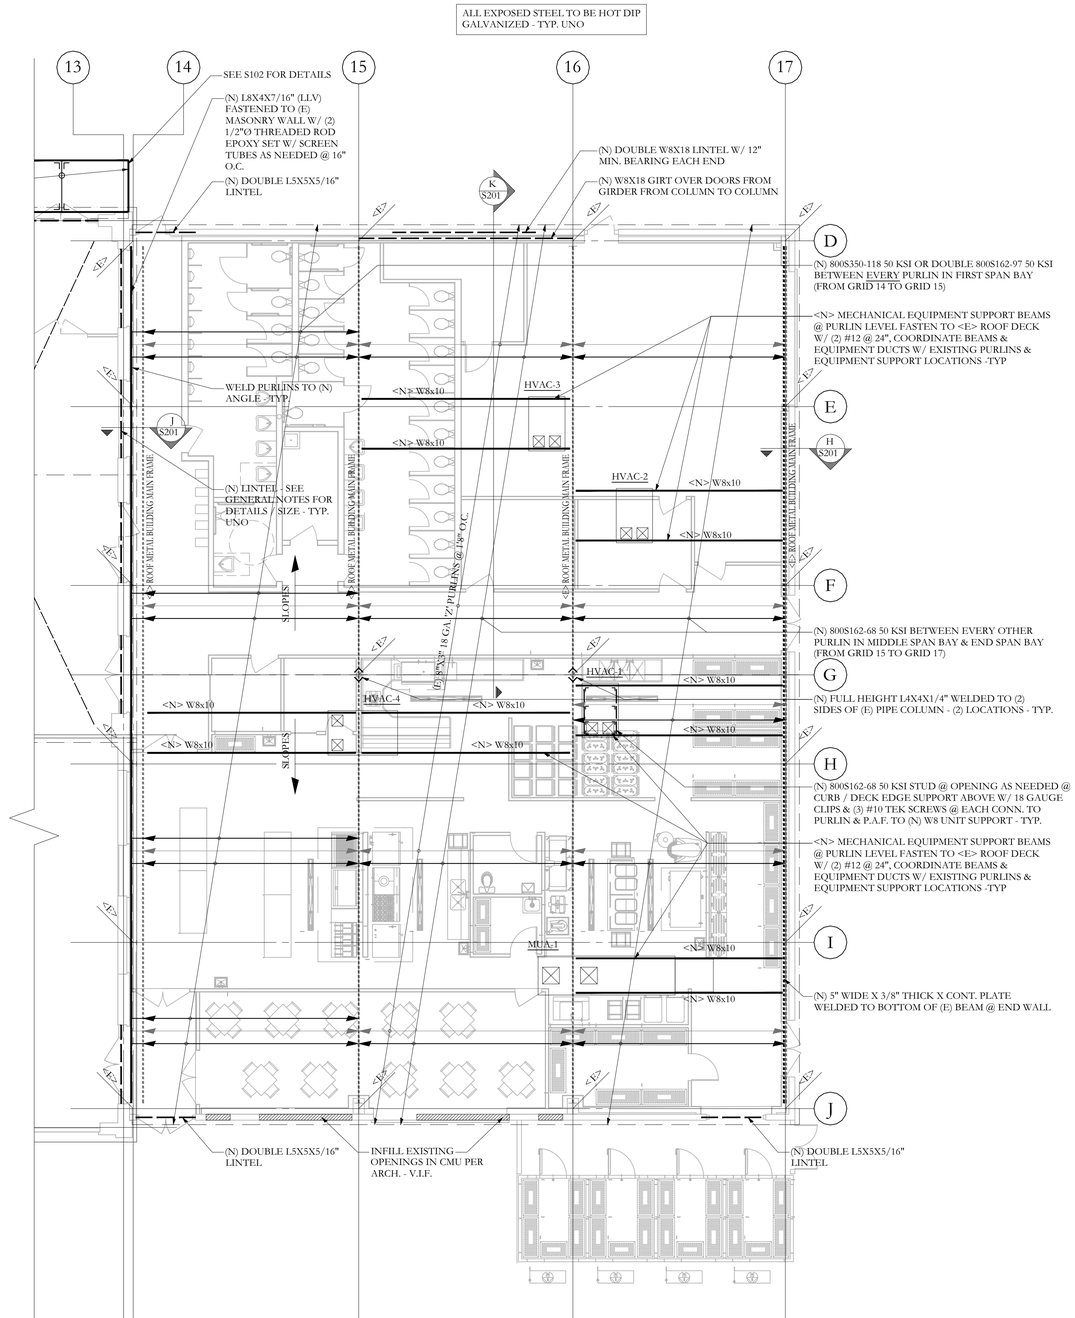

FRAMING PLAN SYMBOLS KEY	
	JOIST BEARING
	CONTINUOUS JOIST WITH INTERMEDIATE BEARING
	FLUSH FRAMED JOIST BEARING WITH HANGER
<E>	EXISTING FRAMING MEMBER
<N>	NEW FRAMING MEMBER
	FLUSH BEAM
	DROPPED BEAM

ROOF FRAMING/ REINFORCING PLAN

SCALE 1/8"=1'-0"

1. SEE S100 FOR GENERAL STRUCTURAL NOTES
2. ALL EXPOSED STEEL TO BE HOT DIP GALVANIZED - TYP. UNO
3. ALL STEEL TO HAVE (1) COAT OF SHOP PRIMER UNO.

STATE OF MAINE
AARON C. JONES
No. 10958
LICENSED PROFESSIONAL ENGINEER
July 27th, 2016

Reviewed for Code Compliance
Inspections Division
Portland, Maine
Date: 11/22/16

77 Oak Street
Portland, ME, 04101
p. 207-774-4614
f. 866-795-7835
www.structuralinteg.com

BUILD WITH CONFIDENCE
© 2016 Structural Integrity Consulting Engineers, Inc.

Structural Integrity Consulting Engineers

PROJECT NO. **15-0222**
PROJECT NAME **BRICK SOUTH, THOMPSON'S POINT**
Portland, Maine

DRAWN BY **JCS**
SHEET TITLE **ROOF REINFORCING PLAN**

ISSUE DATE **07/27/2016**
SHEET SCALE **3/32"=1'-0"**

S103