1/16"=1' 5 0 10 20 30 40ft 1/8"=1' 5 0 5 10 15 20ft 1/4"=1' 2 0 2 4 6 8 10ft 1/2"=1' 1 0 1 2 3 4 5ft 3/4"=1' 1 0 1 2 3ft 1"=1' 1 0 1 2ft 1 1/2"=1' 0 1 2ft 3"=1' 0 1ft

If this sheet is less than 30"x42" in size, it has been reduced. Graphic scales must be adjusted accordingly.

NOTES:

1. SEE SHEET C1-1 FOR GENERAL NOTES AND LEGEND.
2. SEE ARCHITECTURAL DRAWINGS FOR BUILDING LAYOUT INFORMATION.
3. TRAFFIC ISLANDS SHALL BE VERTICAL GRANITE CURB UNLESS OTHERWISE NOTED.
4. ALL DISTURBED AREAS SHALL RECEIVE 4" TOPSOIL, SEED & MULCH UNLESS OTHERWISE INDICATED ON PLANS.
5. REFER TO LANDSCAPING PLAN SHEET C7-1 FOR PLANTING LAYOUT.
6. NEW CONCRETE ISLANDS EXTENTS AS NECESSARY TO INCLUDE THREE LOOP DETECTORS IN A CONFIGURATION TO BE COORDINATED WITH THE JETPORT.

10' 0 10' 20'
SCALE: 1" = 10'

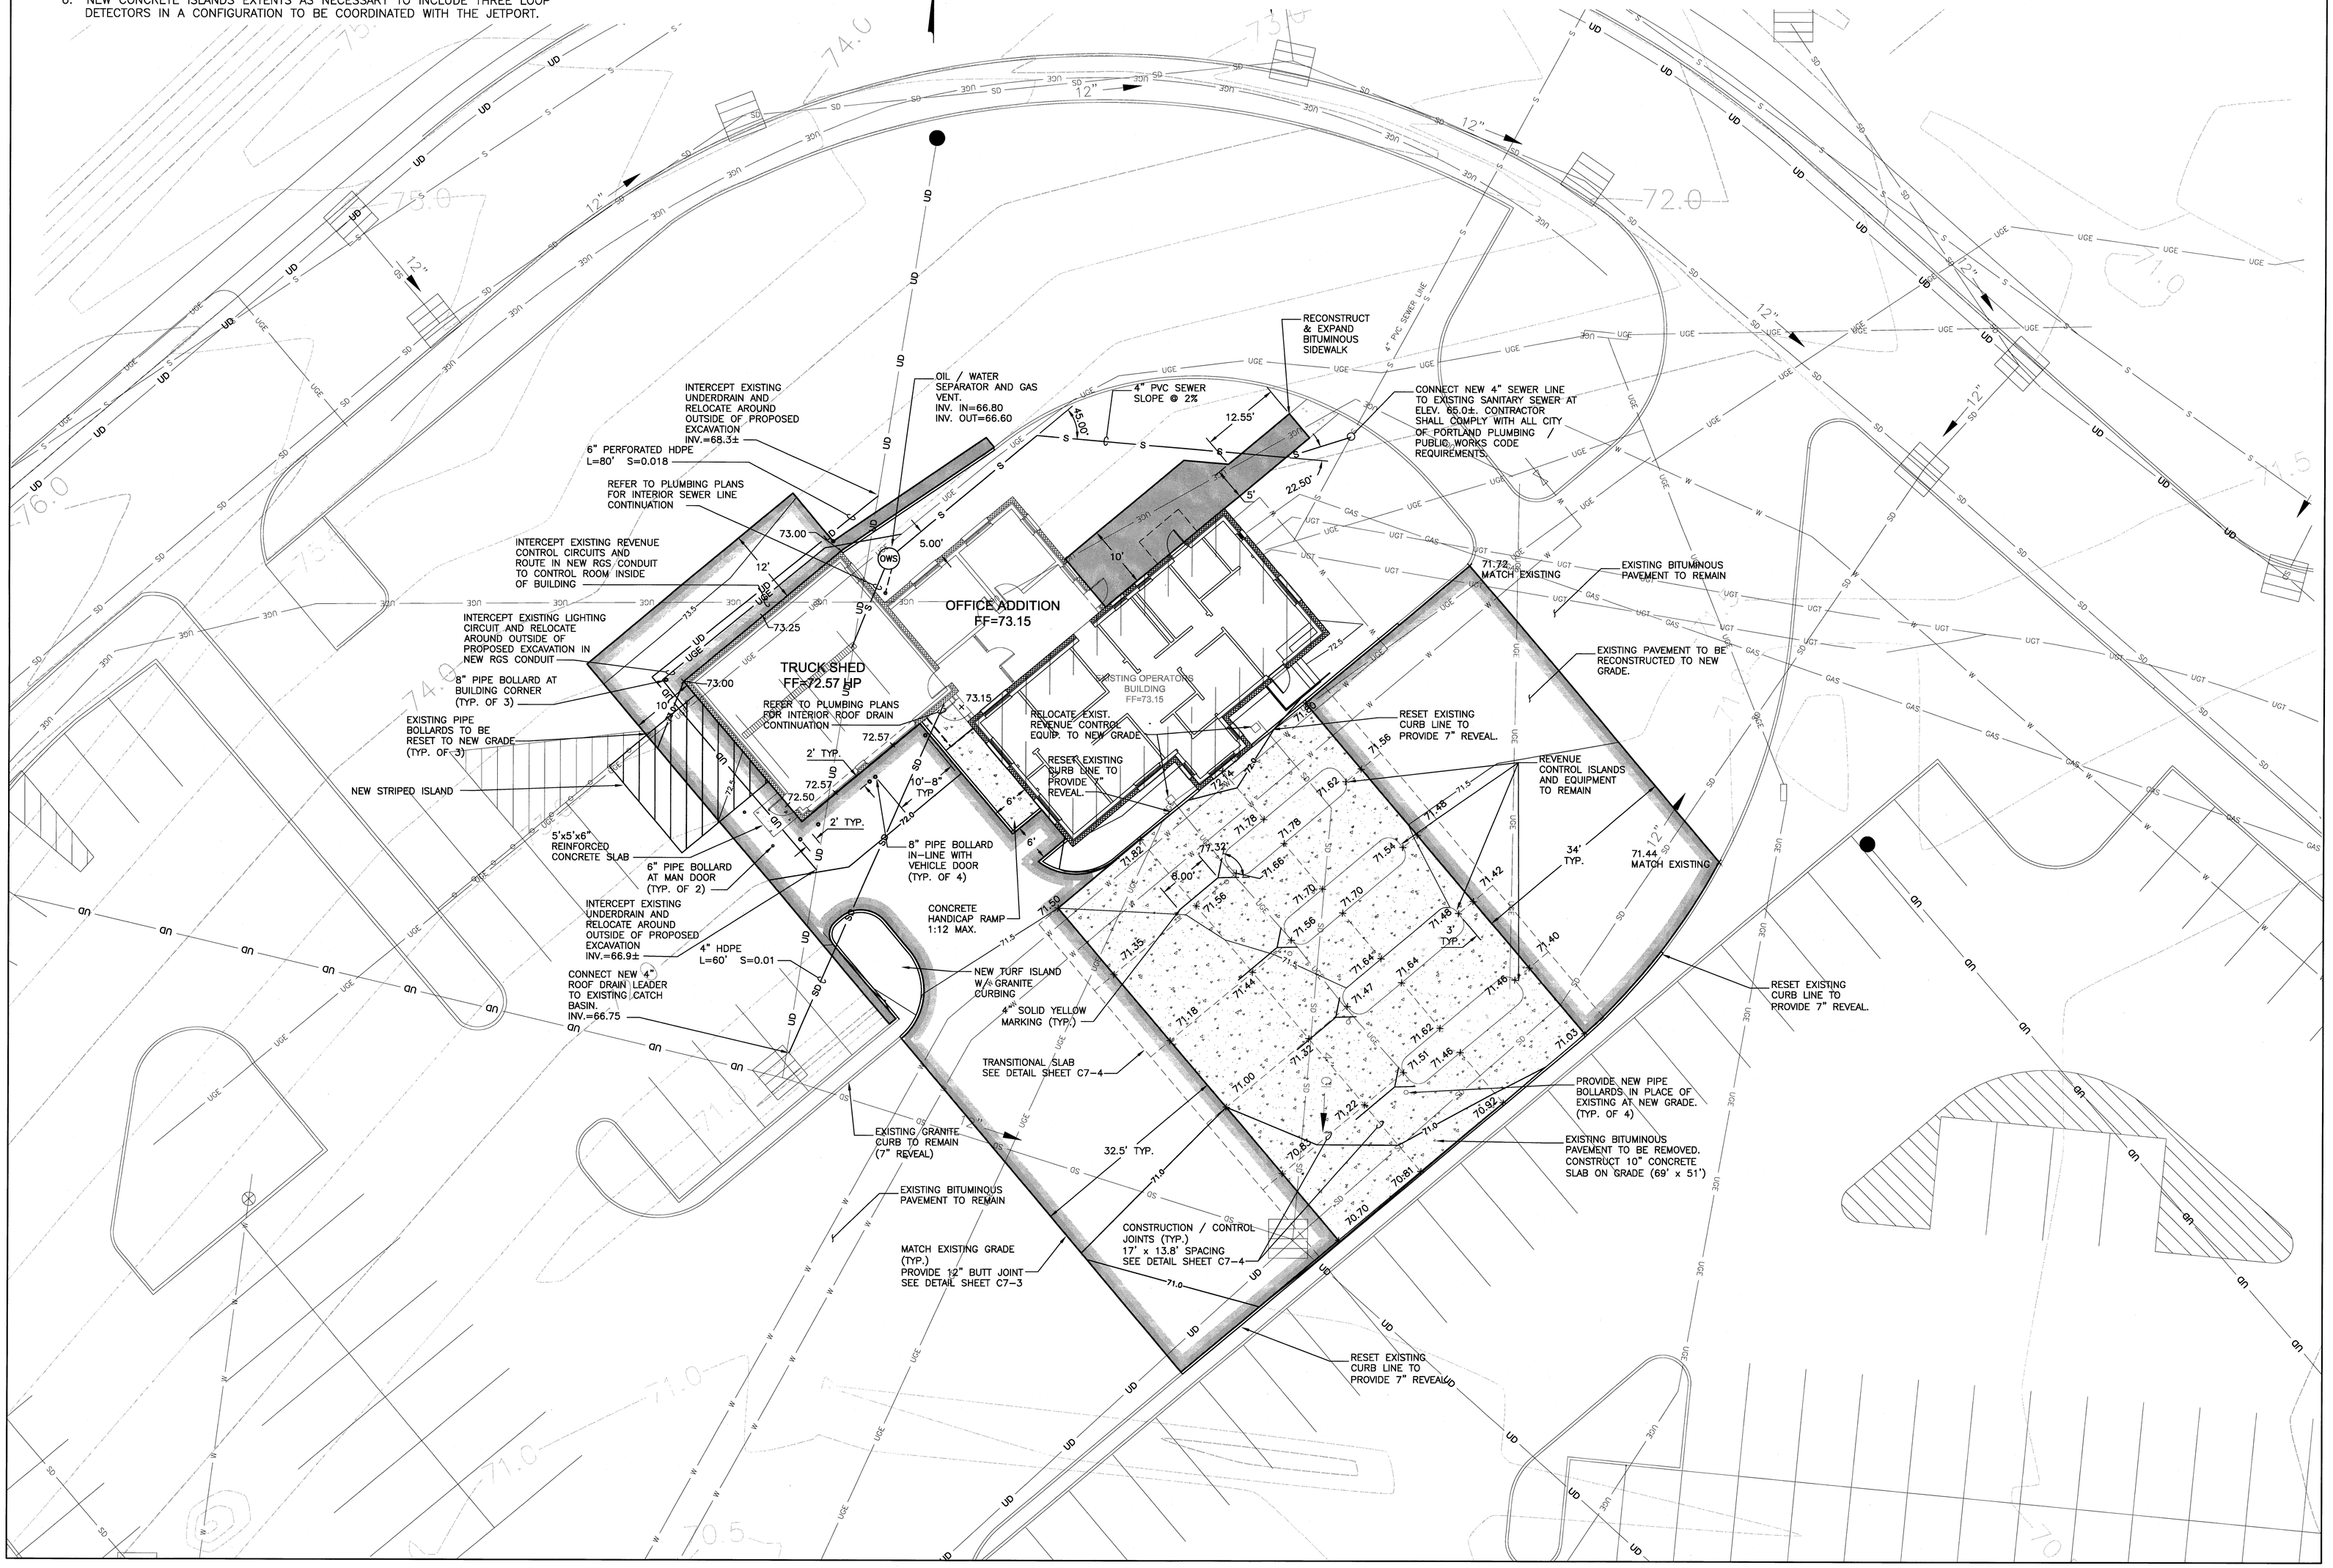

DOMENECH HICKS & KROCKMALNIC ARCHITECTS
155 Massachusetts Ave.
Boston, MA 02115
617-267-6408
Fax 617-267-1990

Stantec
Stantec Consulting Services Inc.
22 Free Street, Suite 205
Portland, ME U.S.A.
04101-3900
Tel. 207.775.3211
Fax. 207.775.6434
www.stantec.com

CONFORMED SET FOR FIELD USE

CITY OF PORTLAND
PORTLAND, MAINE

DEPARTMENT OF WATERFRONT AND TRANSPORTATION

PWM

PORTLAND INTERNATIONAL JETPORT

PHASE II
PARKING GARAGE

1001 WESTBROOK ST.,
PORTLAND, MAINE

No.	Date	Revision

Title
SITE PLAN OPERATORS BUILDING

Scale 1"=10'

STATE OF MAINE JAMES E. MCLAUGHLIN No. 5041 LICENSED PROFESSIONAL ENGINEER

File Name SHEET C4-2
Drawn By DPN
Checked By JEM
Job No. 8105091.01
Date 2/25/08

Drawing No.
C4-2