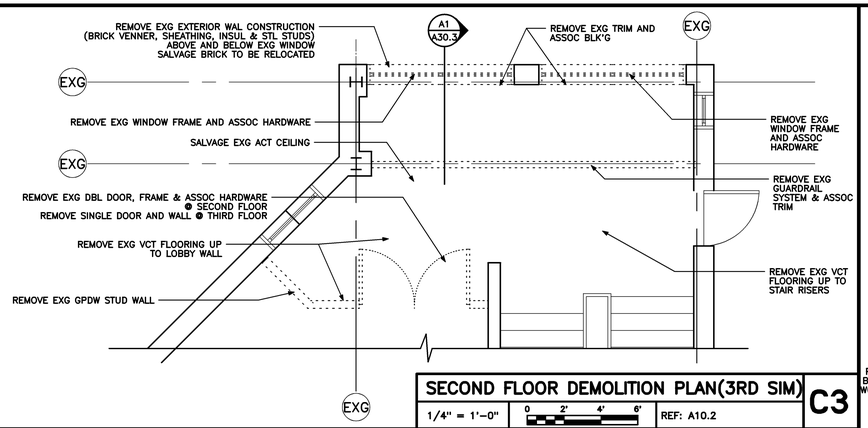

SECOND FLOOR DEMOLITION PLAN(3RD SIM) — C3

1/4" = 1'-0" | 0 2' 4' 6' | REF: A10.2

FIRST FLOOR DEMOLITION PLAN — B3

1/4" = 1'-0" | 0 2' 4' 6' | REF: A101.

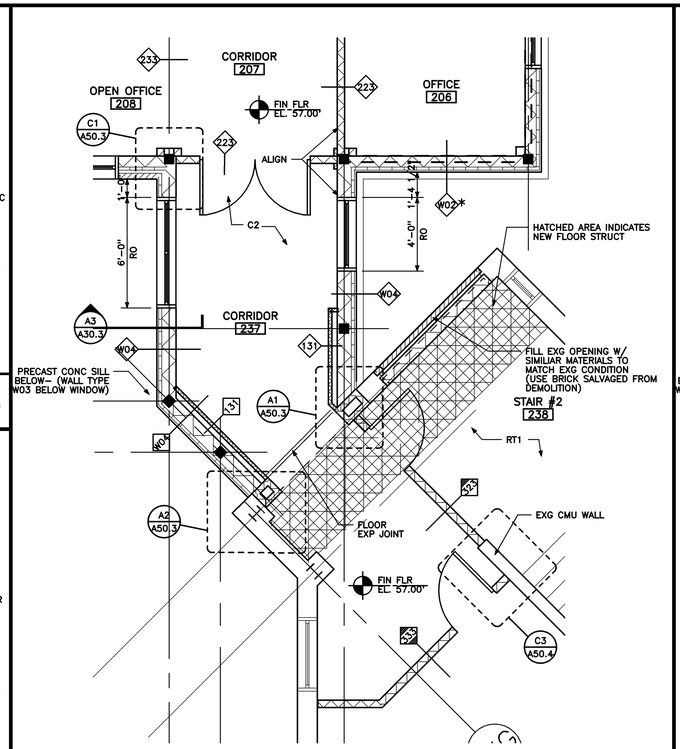

ENLARGED SECOND FLOOR PLAN — B2

1/4" = 1'-0" | 0 2' 4' 6' | REF: A10.2

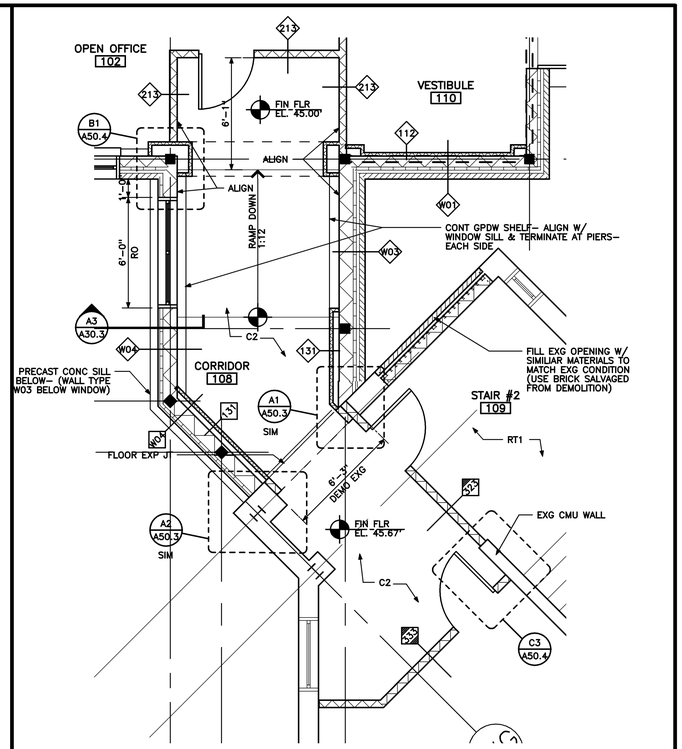

ENLARGED FIRST FLOOR PLAN — B1

1/4" = 1'-0" | 0 2' 4' 6' | REF: A10.1

NOT USED — A2

1/4" = 1'-0" | 0 2' 4' 6' | REF: NA

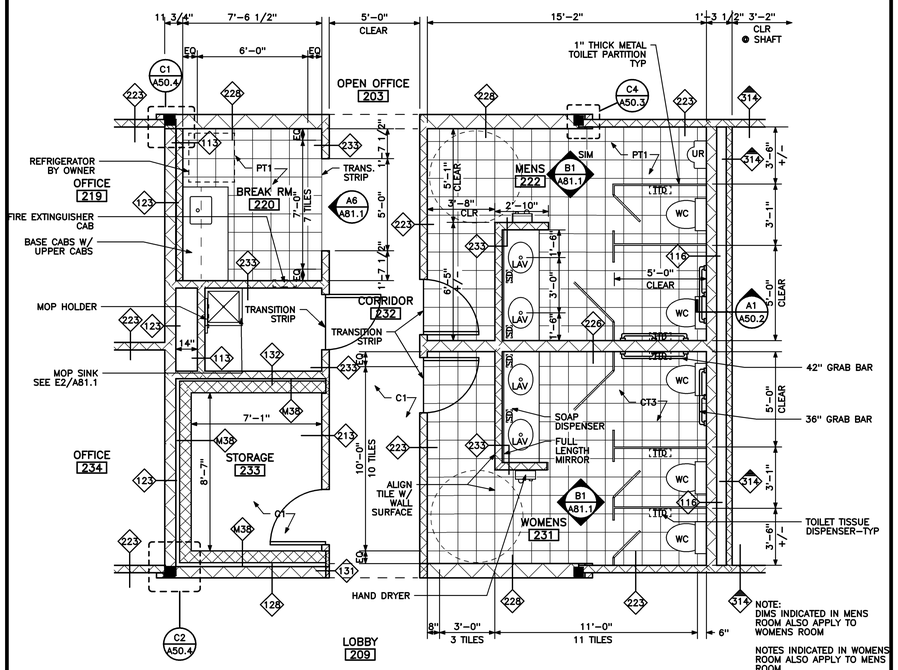

LEGEND
TTD TOILET TISSUE DISPENSER
SD: SOAP DISPENSER

ENLARGED SECOND FLOOR PLAN (3RD SIM) — A1

1/4" = 1'-0" | 0 2' 4' 6' | REF: A10.2

Architects + Engineers
HARRIMAN ASSOCIATES
One Auburn Business Park
Auburn, Maine 04210
207.784.5100 tel
207.782.3017 fax
www.harriman.com
Building communities since 1970
© 2006

Project Title
WOODARD & CURRAN OFFICE ADDITION
PORTLAND, MAINE

HA Project No. 05178

Key Plan

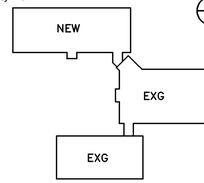

Mark	Date	Description
–	05–15–06	ISSUED FOR CONSTRUCTION
–	03–14–06	FINAL REVIEW

Issue Dates

Drawing Status

Drawing Title
ENLARGED FLOOR PLANS

PA / PE: JMB | Drawn By: MCM

Drawing Number
A11.1

PLOT DATE: May 19 2006 08:22:59 for /h/comp/05178/a175_1.ctb/_a-plan.stt by mcmac