DOOR AND FRAME SCHEDULE

AREA	No.	DOOR SIZE W	SIZE H	SIZE T	MAT	TYPE	GLASS	LOUVER W	LOUVER H	FRAME MAT	FRAME TYPE	DETAILS HEAD	DETAILS JAMB	DETAILS SILL	FIRE RATING	HDW SET	REMARKS
	301	3'-0"	7'-0"	1 3/4"	WD	LG	TEMP	–	–	HM	1	A1	B1	–	–	–	
	302	3'-0"	7'-0"	1 3/4"	WD	V	TEMP	–	–	HM	2	A4	B4	–	1 HR	–	CARD ACCESS
	304	3'-0"	7'-0"	1 3/4"	WD	LG	TEMP	–	–	HM	1	A1	B1	–	–	–	
	305	3'-0"	7'-0"	1 3/4"	WD	LG	TEMP	–	–	HM	1	A1	B1	–	–	–	
	305A	3'-0"	7'-0"	1 3/4"	WD	LG	TEMP	–	–	HM	1	A1	B1	–	–	–	
	306	3'-0"	7'-0"	1 3/4"	WD	LG	TEMP	–	–	HM	3	A1	B1	–	–	–	
	309	3'-0"	7'-0"	1 3/4"	WD	LG	TEMP	–	–	HM	1	A1	B1	–	–	–	
	310	3'-0"	7'-0"	1 3/4"	WD	LG	TEMP	–	–	HM	3	A1	B1	–	–	–	
	311	3'-0"	7'-0"	1 3/4"	WD	LG	TEMP	–	–	HM	3	A1	B1	–	–	–	
	313	3'-0"	7'-0"	1 3/4"	WD	LG	TEMP	–	–	HM	1	A1	B1	–	–	–	
	313A	3'-0"	7'-0"	1 3/4"	WD	LG	TEMP	–	–	HM	1	A1	B1	–	–	–	
	314	3'-0"	7'-0"	1 3/4"	WD	LG	TEMP	–	–	HM	3	A1	B1	–	–	–	
	315	3'-0"	7'-0"	1 3/4"	WD	LG	TEMP	–	–	HM	3	A1	B1	–	–	–	
	316	3'-0"	7'-0"	1 3/4"	WD	LG	TEMP	–	–	HM	3	A1	B1	–	–	–	
	318	3'-0"	7'-0"	1 3/4"	WD	F	–	–	–	HM	1	A1	B1	–	–	–	
	319	3'-0"	7'-0"	1 3/4"	WD	F	–	–	–	HM	1	A1	B1	–	–	–	
	320	3'-0"	7'-0"	1 3/4"	WD	F	–	–	–	HM	1	A1	B1	–	3/4 HR	–	
	321	3'-0"	7'-0"	1 3/4"	WD	LG	TEMP	–	–	HM	3	A1	B1	–	–	–	
	322	3'-0"	7'-0"	1 3/4"	WD	LG	TEMP	–	–	HM	3	A1	B1	–	–	–	
	324	3'-0"	7'-0"	1 3/4"	WD	LG	TEMP	–	–	HM	3	A1	B1	–	–	–	
	325	3'-0"	7'-0"	1 3/4"	WD	LG	TEMP	–	–	HM	3	A1	B1	–	–	–	
	326	3'-0"	7'-0"	1 3/4"	WD	F	–	–	–	HM	1	A1	B1	–	–	–	
	327	3'-0"	7'-0"	1 3/4"	HM	F	–	–	–	HM	1	A1	B1	–	3/4 HR	–	
	328	3'-0"	7'-0"	1 3/4"	WD	F	–	–	–	HM	1	A1	B1	–	–	–	
	330	3'-0"	7'-0"	1 3/4"	WD	F	–	–	–	HM	1	A1	B1	–	–	–	
	331	3'-0"	7'-0"	1 3/4"	WD	LG	TEMP	–	–	HM	3	A1	B1	–	–	–	
	332	3'-0"	7'-0"	1 3/4"	WD	LG	TEMP	–	–	HM	3	A1	B1	–	–	–	
	333	3'-0"	7'-0"	1 3/4"	WD	LG	TEMP	–	–	HM	3	A1	B1	–	–	–	
	334	(2)3'-0"	7'-0"	1 3/4"	WD	F	–	–	–	HM	1	A1	B1	–	–	–	MAG HOLD OPEN HARDWARE MULLION
	334A	3'-0"	7'-0"	1 3/4"	WD	V	TEMP	–	–	HM	1	A1	B1	–	1 HR	–	CARD ACCESS
	334B	3'-0"	7'-0"	1 3/4"	WD	F	–	–	–	HM	1	A2	B2	–	1 1/2 HR		HOLD OPEN

DOOR AND FRAME SCHEDULE

AREA	No.	DOOR SIZE W	SIZE H	SIZE T	MAT	TYPE	GLASS	LOUVER W	LOUVER H	FRAME MAT	FRAME TYPE	DETAILS HEAD	DETAILS JAMB	DETAILS SILL	FIRE RATING	HDW SET	REMARKS
	101	3'-0"	7'-0"	1 3/4"	WD	V	TEMP	–	–	HM	2	A3	B3	–	1 HR	–	
	101A	3'-0"	7'-0"	1 3/4"	HM INS	F	–	–	–	HM	2	A5	B5	C5	–	–	WEATHERSTRIP
	102	3'-0"	7'-0"	1 3/4"	WD	F	–	–	–	HM	1	A1	B1	–	–	–	
	103	3'-0"	7'-0"	1 3/4"	WD	F	–	–	–	HM	1	A1	B1	–	–	–	
	104	3'-0"	7'-0"	1 3/4"	WD	F	–	–	–	HM	1	A1	B1	–	3/4 HR	–	
	105	3'-0"	7'-0"	1 3/4"	HM	F	–	–	–	HM	1	A1	B1	–	3/4 HR	–	
	106	3'-0"	7'-0"	1 3/4"	HM	F	–	–	–	HM	1	A1	B1	–	3/4 HR	–	
	106A	3'-0"	7'-0"	1 3/4"	HM INS	F	–	–	–	HM	2	A5	B5	D5	–	–	WEATHERSTRIP
	107	3'-0"	7'-0"	1 3/4"	HM INS	F	–	–	–	HM	2	A5	A5	D5	–	–	WEATHERSTRIP
	108	3'-0"	7'-0"	1 3/4"	WD	V	TEMP	–	–	HM	1	A1	B1	–	1 HR	–	CARD ACCESS
	108A	3'-0"	7'-0"	1 3/4"	WD	V	TEMP	–	–	HM	1	A2	B2	–	1 1/2		HOLD OPEN
	110	3'-0"	7'-0"	1 3/4"	WD	V	TEMP	–	–	HM	1	A1	B1	–			
	110A	3'-0"	7'-0"	1 3/4"	HM INS	F	–	–	–	HM	2	A5	B5	C5			WEATHERSTRIP
	201	3'-0"	7'-0"	1 3/4"	WD	LG	TEMP	–	–	HM	1	A1	B1	–	–	–	
	202	3'-0"	7'-0"	1 3/4"	WD	V	TEMP	–	–	HM	2	A4	B4	–	1 HR	–	CARD ACCESS
	204	3'-0"	7'-0"	1 3/4"	WD	LG	TEMP	–	–	HM	1	A1	B1	–	–	–	
	205	(2)3'-0"	7'-0"	1 3/4"	WD	F	–	–	–	HM	1	A1	B1	–	–	–	LEFT DOOR LEAF OPERABLE RIGHT DR LEAF W/ FL BOLTS
	206	3'-0"	7'-0"	1 3/4"	WD	LG	TEMP	–	–	HM	3	A1	B1	–	–	–	
	212	3'-0"	7'-0"	1 3/4"	WD	LG	TEMP	–	–	HM	1	A1	B1	–	–	–	
	213	3'-0"	7'-0"	1 3/4"	WD	LG	TEMP	–	–	HM	3	A1	B1	–	–	–	
	214	3'-0"	7'-0"	1 3/4"	WD	LG	TEMP	–	–	HM	3	A1	B1	–	–	–	
	216	3'-0"	7'-0"	1 3/4"	WD	LG	TEMP	–	–	HM	1	A1	B1	–	–	–	
	216A	3'-0"	7'-0"	1 3/4"	WD	LG	TEMP	–	–	HM	1	A1	B1	–	–	–	
	217	3'-0"	7'-0"	1 3/4"	WD	LG	TEMP	–	–	HM	3	A1	B1	–	–	–	
	218	3'-0"	7'-0"	1 3/4"	WD	LG	TEMP	–	–	HM	3	A1	B1	–	–	–	
	219	3'-0"	7'-0"	1 3/4"	WD	LG	TEMP	–	–	HM	3	A1	B1	–	–	–	
	221	3'-0"	7'-0"	1 3/4"	WD	F	–	–	–	HM	1	A1	B1	–	–	–	
	222	3'-0"	7'-0"	1 3/4"	WD	F	–	–	–	HM	1	A1	B1	–	–	–	
	223	3'-0"	7'-0"	1 3/4"	WD	F	–	–	–	HM	1	A1	B1	–	3/4 HR	–	
	224	3'-0"	7'-0"	1 3/4"	WD	LG	TEMP	–	–	HM	3	A1	B1	–	–	–	
	225	3'-0"	7'-0"	1 3/4"	WD	LG	TEMP	–	–	HM	3	A1	B1	–	–	–	
	227	3'-0"	7'-0"	1 3/4"	WD	LG	TEMP	–	–	HM	3	A1	B1	–	–	–	
	228	3'-0"	7'-0"	1 3/4"	WD	LG	TEMP	–	–	HM	3	A1	B1	–	–	–	
	229	3'-0"	7'-0"	1 3/4"	WD	F	–	–	–	HM	1	A1	B1	–	–	–	
	230	3'-0"	7'-0"	1 3/4"	HM	F	–	–	–	HM	1	A1	B1	–	3/4 HR	–	
	231	3'-0"	7'-0"	1 3/4"	WD	F	–	–	–	HM	1	A1	B1	–	–	–	
	233	3'-0"	7'-0"	1 3/4"	WD	F	–	–	–	HM	1	A1	B1	–	–	–	
	234	3'-0"	7'-0"	1 3/4"	WD	LG	TEMP	–	–	HM	3	A1	B1	–	–	–	
	235	3'-0"	7'-0"	1 3/4"	WD	LG	TEMP	–	–	HM	3	A1	B1	–	–	–	
	236	3'-0"	7'-0"	1 3/4"	WD	LG	TEMP	–	–	HM	3	A1	B1	–	–	–	
	237	(2)3'-0"	7'-0"	1 3/4"	WD	F	–	–	–	HM	1	A1	B1	–		–	MAG HOLD OPEN HARDWARE MULLION
	237A	3'-0"	7'-0"	1 3/4"	WD	V	TEMP	–	–	HM	1	A1	B1	–	1 HR	–	CARD ACCESS
	237B	3'-0"	7'-0"	1 3/4"	WD	F	–	–	–	HM	1	A2	B2	–	1 1/2 HR		HOLD OPEN

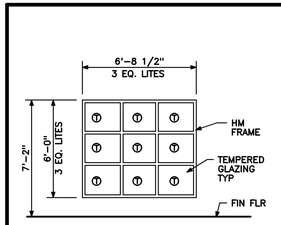

BORROWED LITE 1

1/4" = 1'-0"

A3

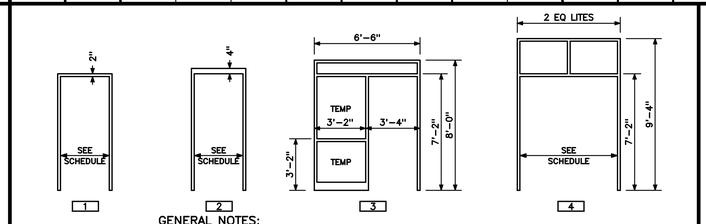

GENERAL NOTES:

1.) FRAME HEADS SHALL BE 2" UNLESS NOTED OTHERWISE

2.) JAMBS AND MULLIONS SHALL BE 2" UNLESS NOTED OTHERWISE

3.) BASES OF SIDELITES SHALL BE 6" UNLESS NOTED OTHERWISE

FRAME TYPES

1/4" = 1'-0" REF: NA

A2

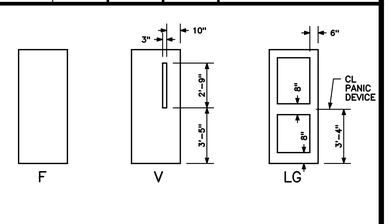

DOOR TYPES

1/4" = 1'-0" REF: NA

A1

Architects + Engineers

HARRIMAN ASSOCIATES

One Auburn Business Park
Auburn, Maine 04210

207.784.5100 tel
207.782.3017 fax
www.harriman.com

Building communities since 1870

© 2006

Project Title

WOODARD & CURRAN OFFICE ADDITION

PORTLAND, MAINE

HA Project No. **05178**

Key Plan

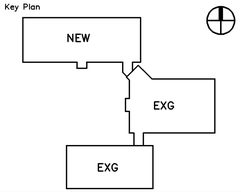

NOTE:

SEE A82.1 FOR DOOR DETAILS

SEE D4/A82.1 FOR TYPICAL DOOR FRAME LOCATIONS

Mark	Date	Description
–	05-15-06	ISSUED FOR CONSTRUCTION
–	03-14-06	FINAL REVIEW

Issue Dates

Drawing Status

Drawing Title

DOOR SCHEDULE

PA / PE: **JMB** Drawn By: **MCM**

Drawing Number

A60.1

PLOT DATE: May 4 2006 13:15:12 for /h/corp/05178/a60_1.db/_a-schd.sht by mcmcc