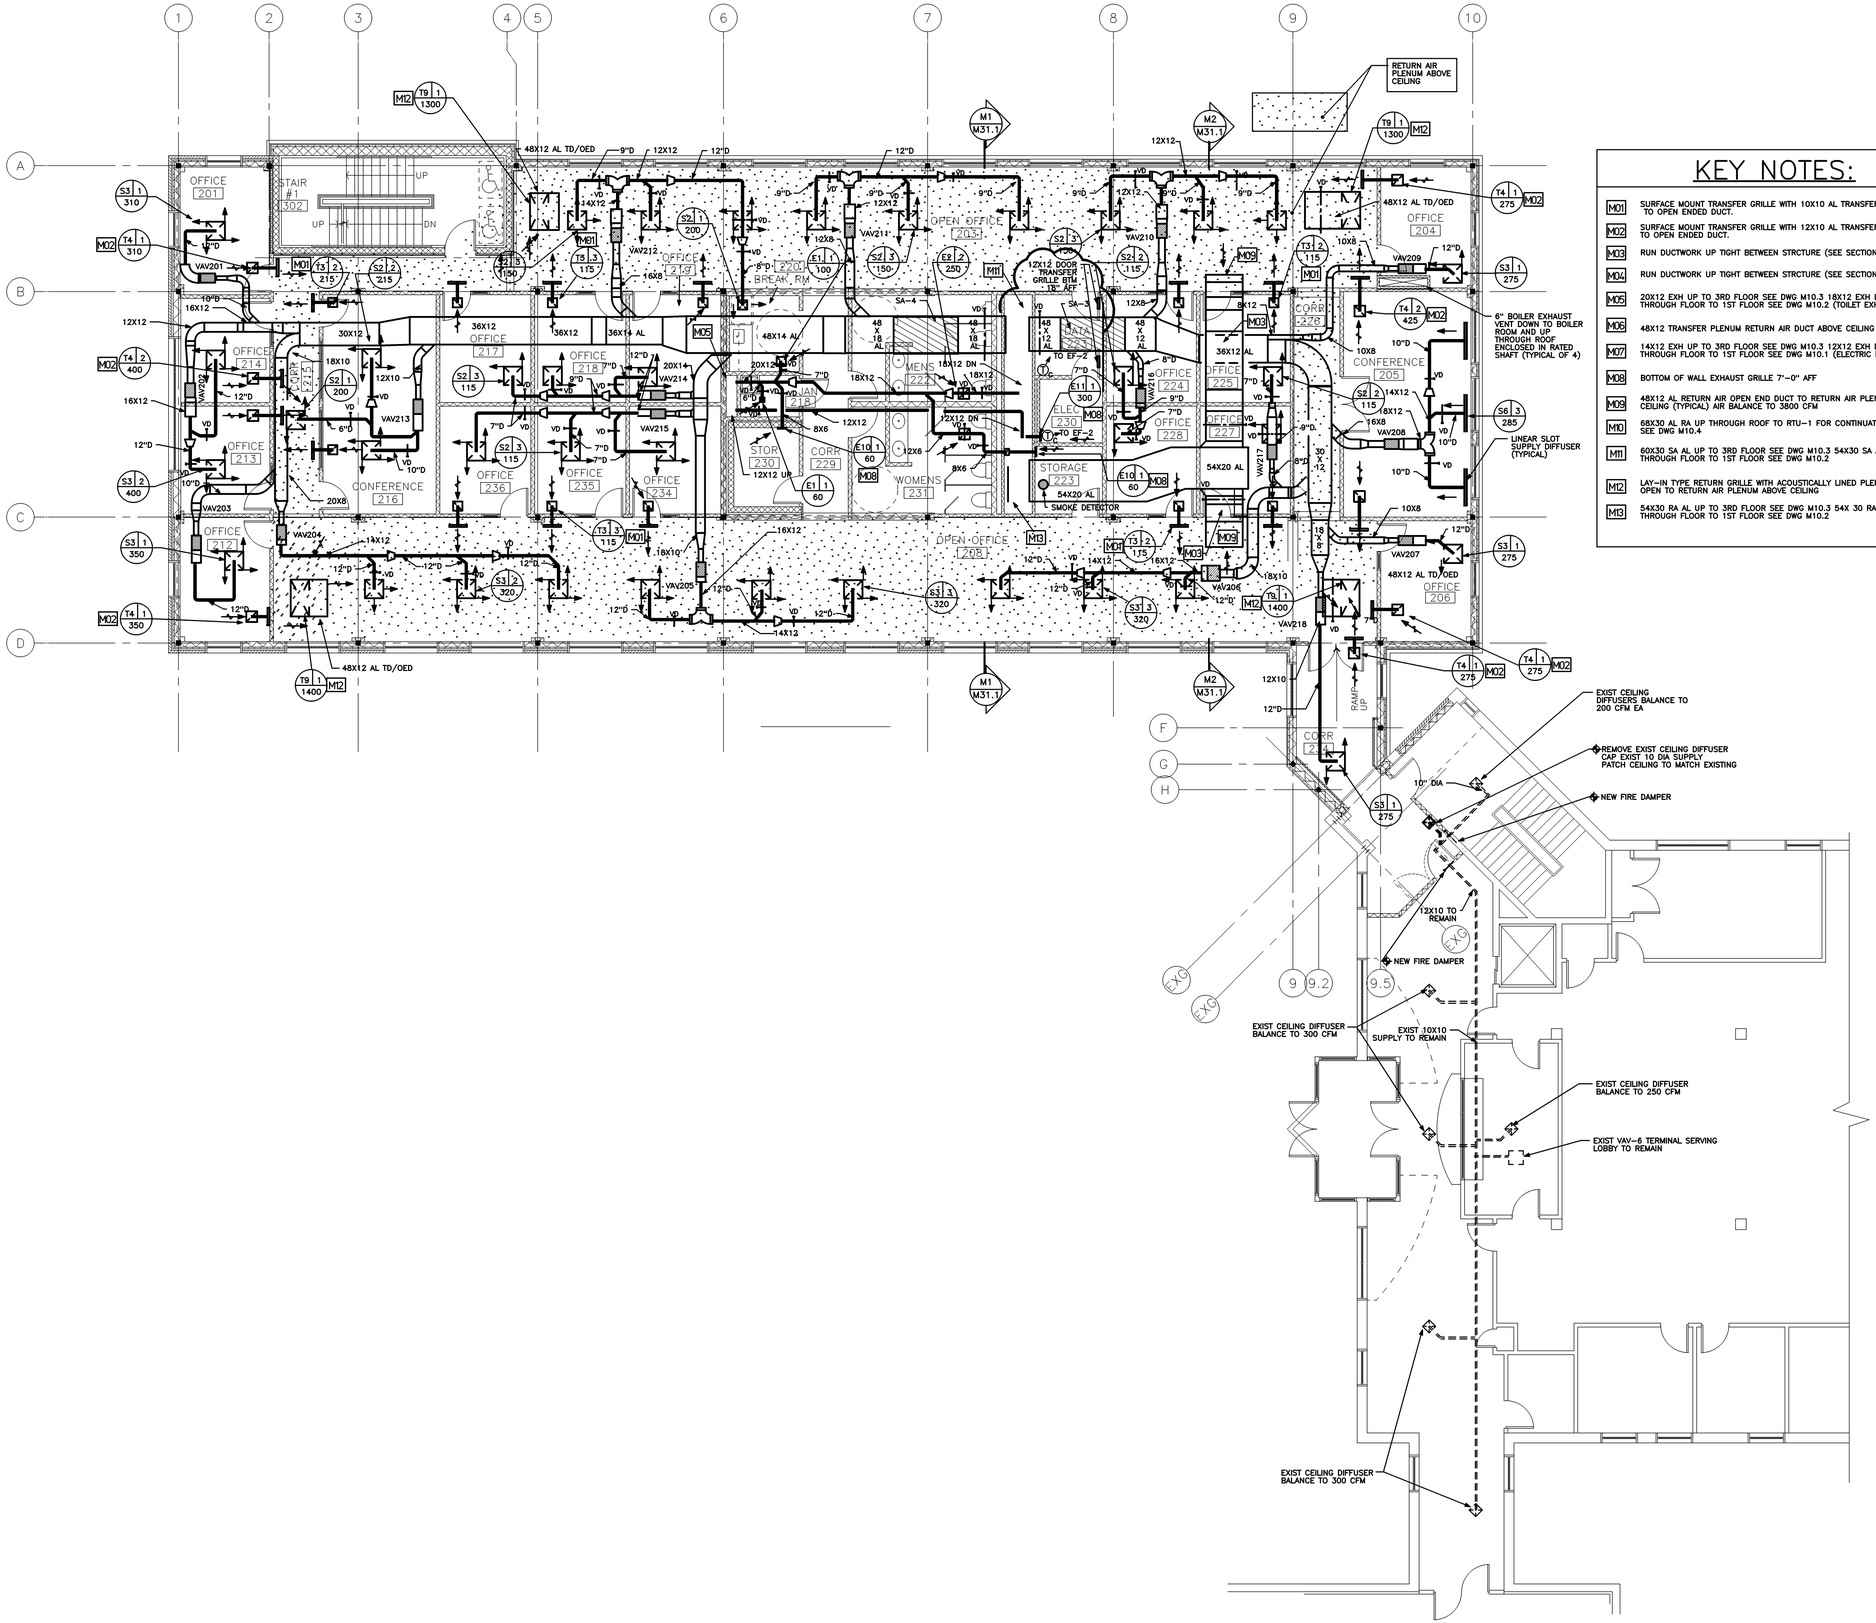

Architects + Engineers

HARRIMAN ASSOCIATES

One Auburn Business Park
Auburn, Maine 04210

207.784.5100 tel
207.783.3017 fax
www.harriman.com

Building communities since 1870

© 2006

Project Title

WOODARD & CURRAN OFFICE ADDITION

PORTLAND, MAINE

HA Project No.	05178

Key Plan

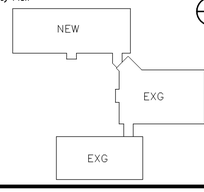

Mark	Date	Description
–	05–15–06	ISSUED FOR CONSTRUCTION
–	03–14–06	FINAL REVIEW
–	02–03–06	DD REVIEW

Issue Dates

Drawing Status

Drawing Title

SECOND FLOOR PLAN DUCTWORK

PA / PE: CG	Drawn By: REM

Drawing Number

M10.2