
Reviewed for Code Compliance
Inspections Division
City of Portland, Maine
Date: 10/20/14

LEGEND	
LIGHTS	
PROPOSED WALL	
EXISTING WALL	
VENT	
SPRINKLER	⊗
FIRE SENSOR	○

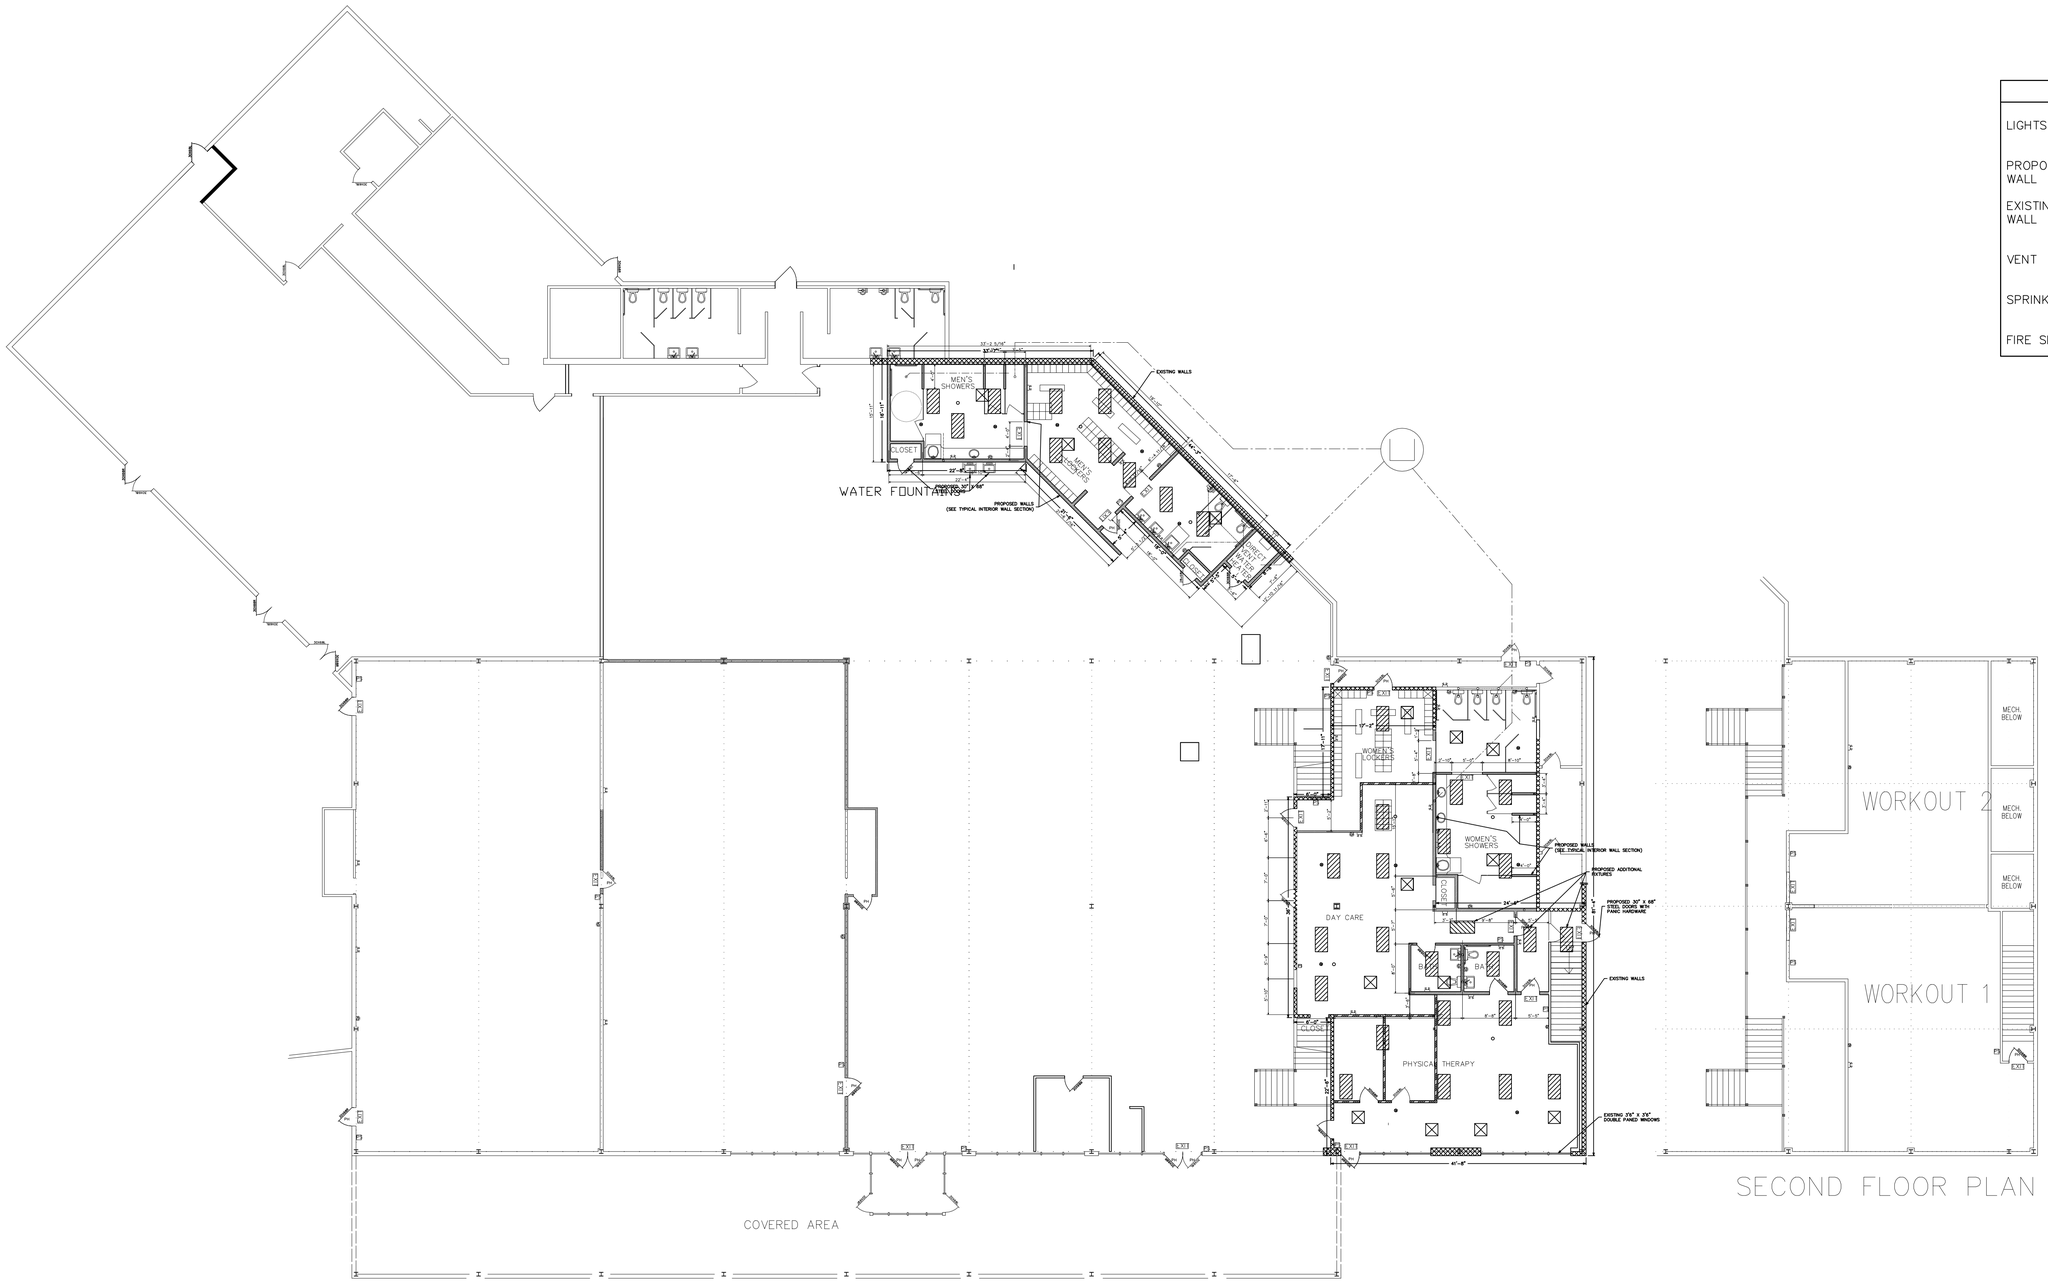

FIRST FLOOR PLAN

SECOND FLOOR PLAN

GRAPHIC SCALE
50 0 50 100 150 (FEET)

NO.	DESCRIPTION	DATE
	REVISIONS	

REFLECTIVE CEILING PLAN
PORTLAND SPORTS CENTER
WARREN AVENUE PORTLAND, MAINE

FOR: JIM GRATTELO
PORTLAND SPORTS REALTY, LLC
550 WARREN AVE
PORTLAND, MAINE 04103

ATTAR ENGINEERING, INC.
CIVIL ◆ STRUCTURAL MARINE
1284 STATE ROAD – ELIOT, MAINE 03903
PHONE: (207)439–6023 FAX: (207)439–2128

SCALE:	APPROVED BY:	DRAWN BY:
1" = 50'		STB
DATE: 8/26/14		REVISION : DATE – : –
JOB NO: C068–14	CAD FILE: DOME_CEILING	SHEET 1