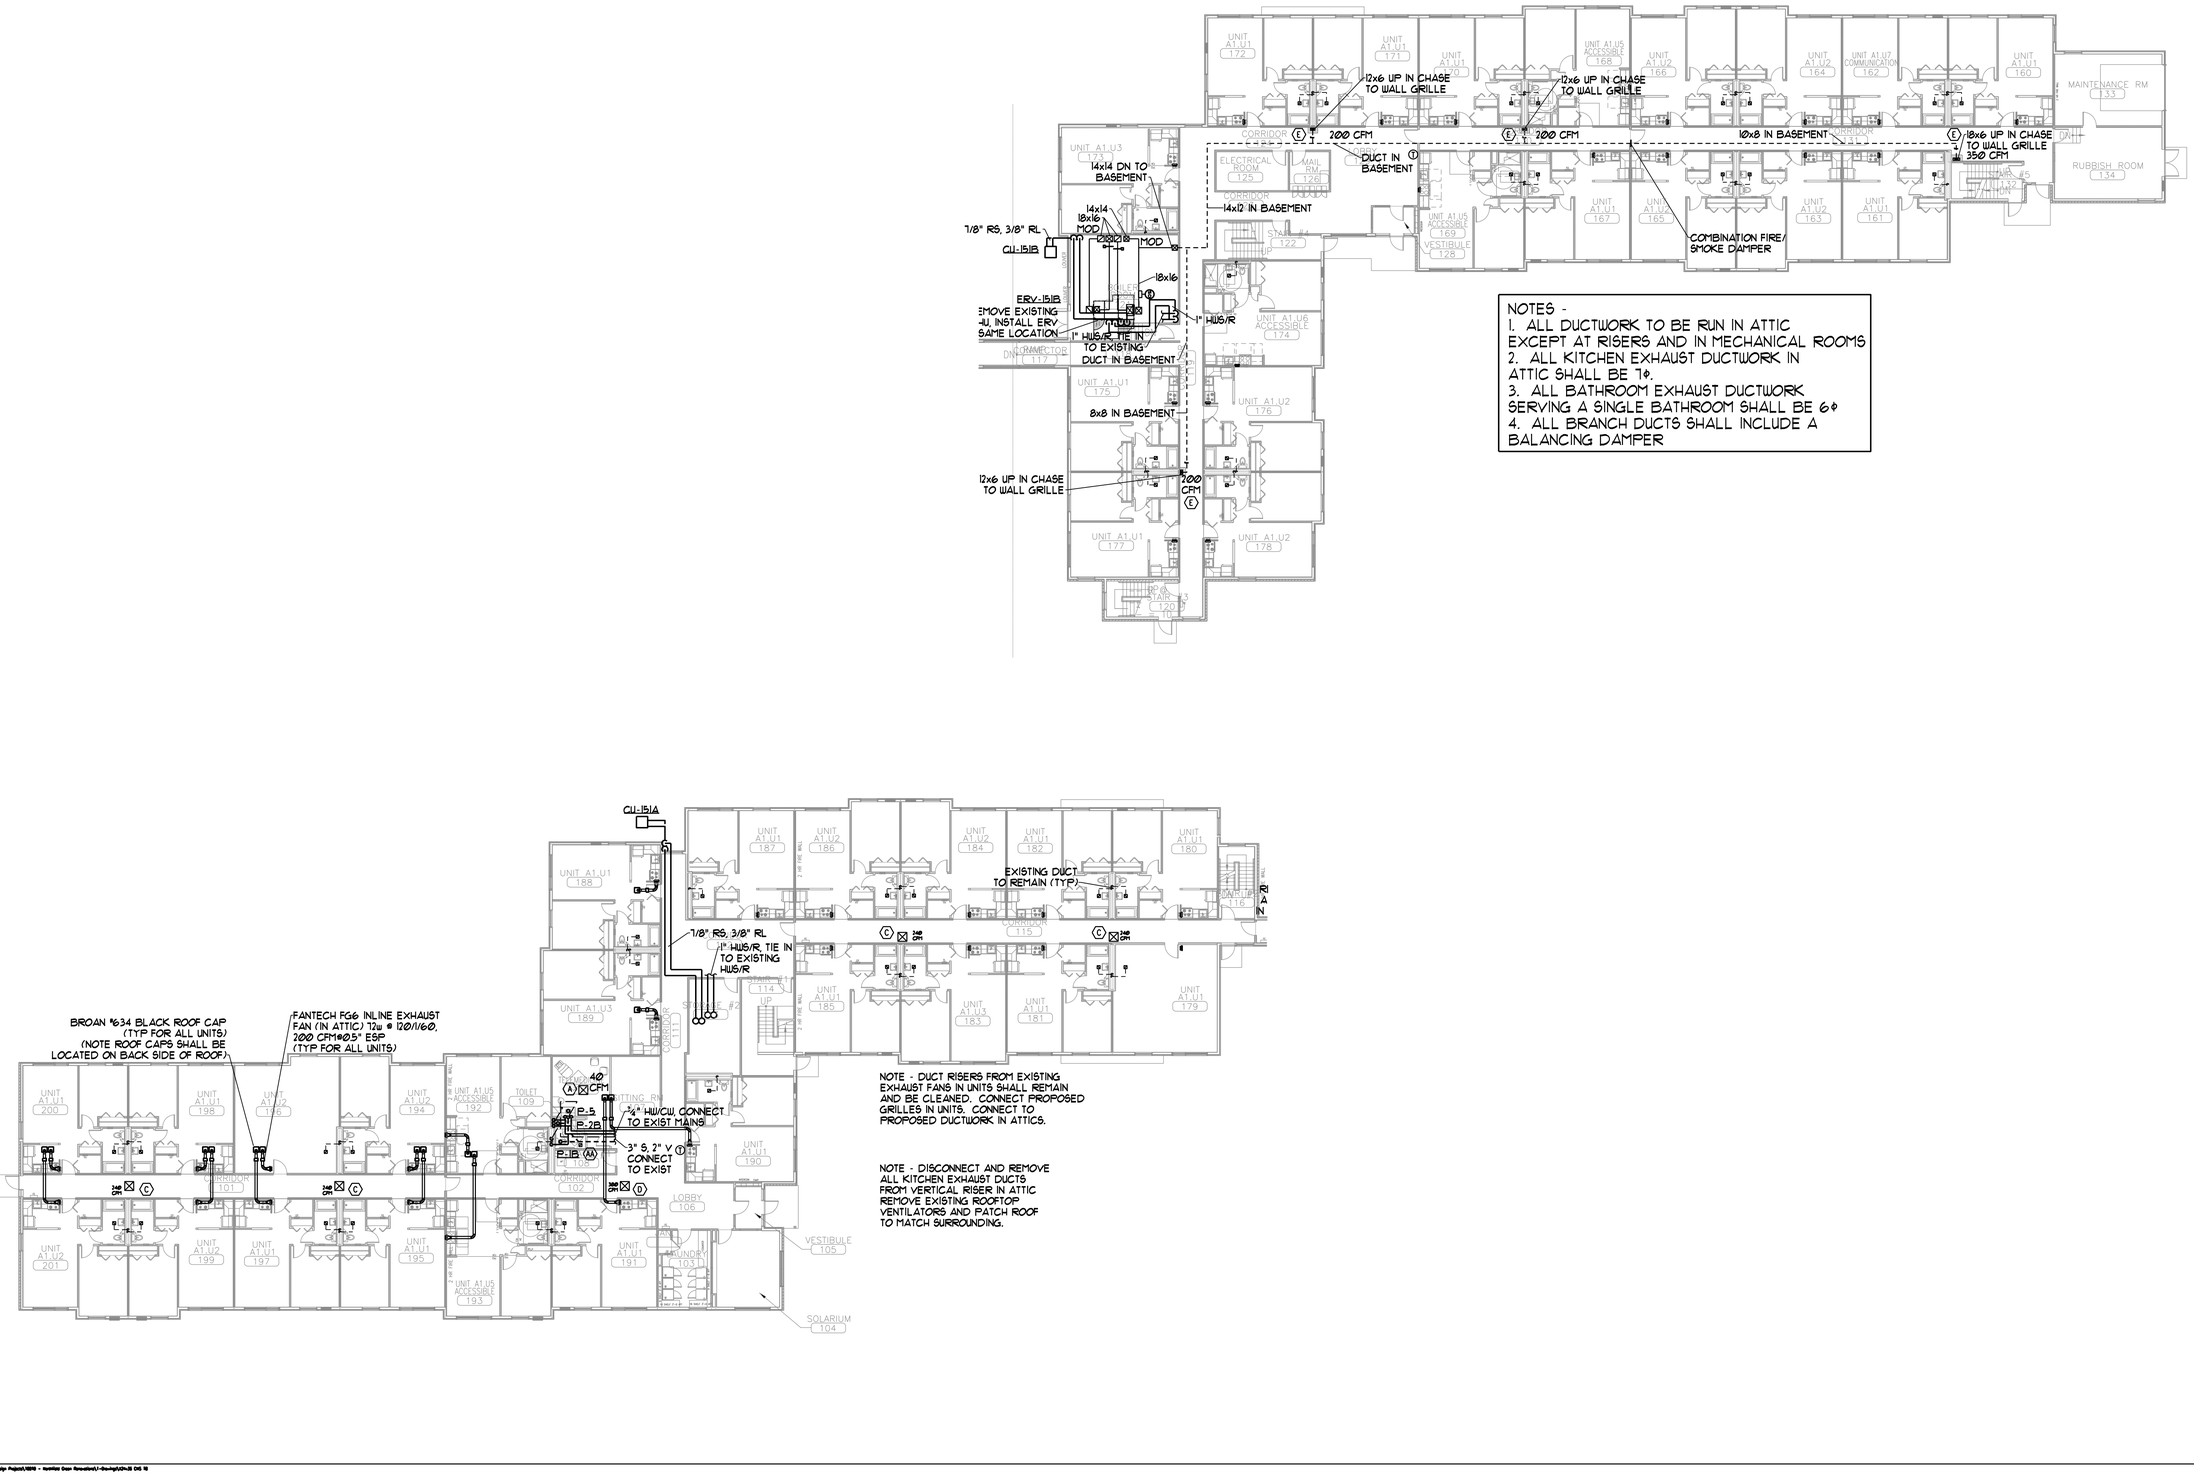

CWS ARCHITECTS
ARCHITECTURE | INTERIOR DESIGN

434 Cumberland Avenue Portland ME 04101
OFFICE: 207 774 4441 CWSARCH.COM

DESIGNER

BENNETT ENGINEERING
MECHANICAL • ELECTRICAL
(207) 865-9475

OWNER

NORTHFIELD GREEN HOUSING PARTNERS LP.
307 CUMBERLAND AVE
PORTLAND, MAINE 04101

PROJECT

NORTHFIELD GREEN
ALLEN AVENUE
PORTLAND, MAINE 04101

DRAWING

BUILDING 151 FIRST FLOOR VENTILATION PLAN

CWS PROJECT NUMBER: 16.010

REVISIONS

PROGRESS PRINT NOT FOR CONSTRUCTION

DRAWING NUMBER

M1.21

SCALE: 1/16" = 1'-0"

DATE: 11/21/2017

100% SUBMISSION

M:\2016 Design Projects\16010 - Northfield Green Renovations\1-Drawings\Dwgs\16010 CWS 18