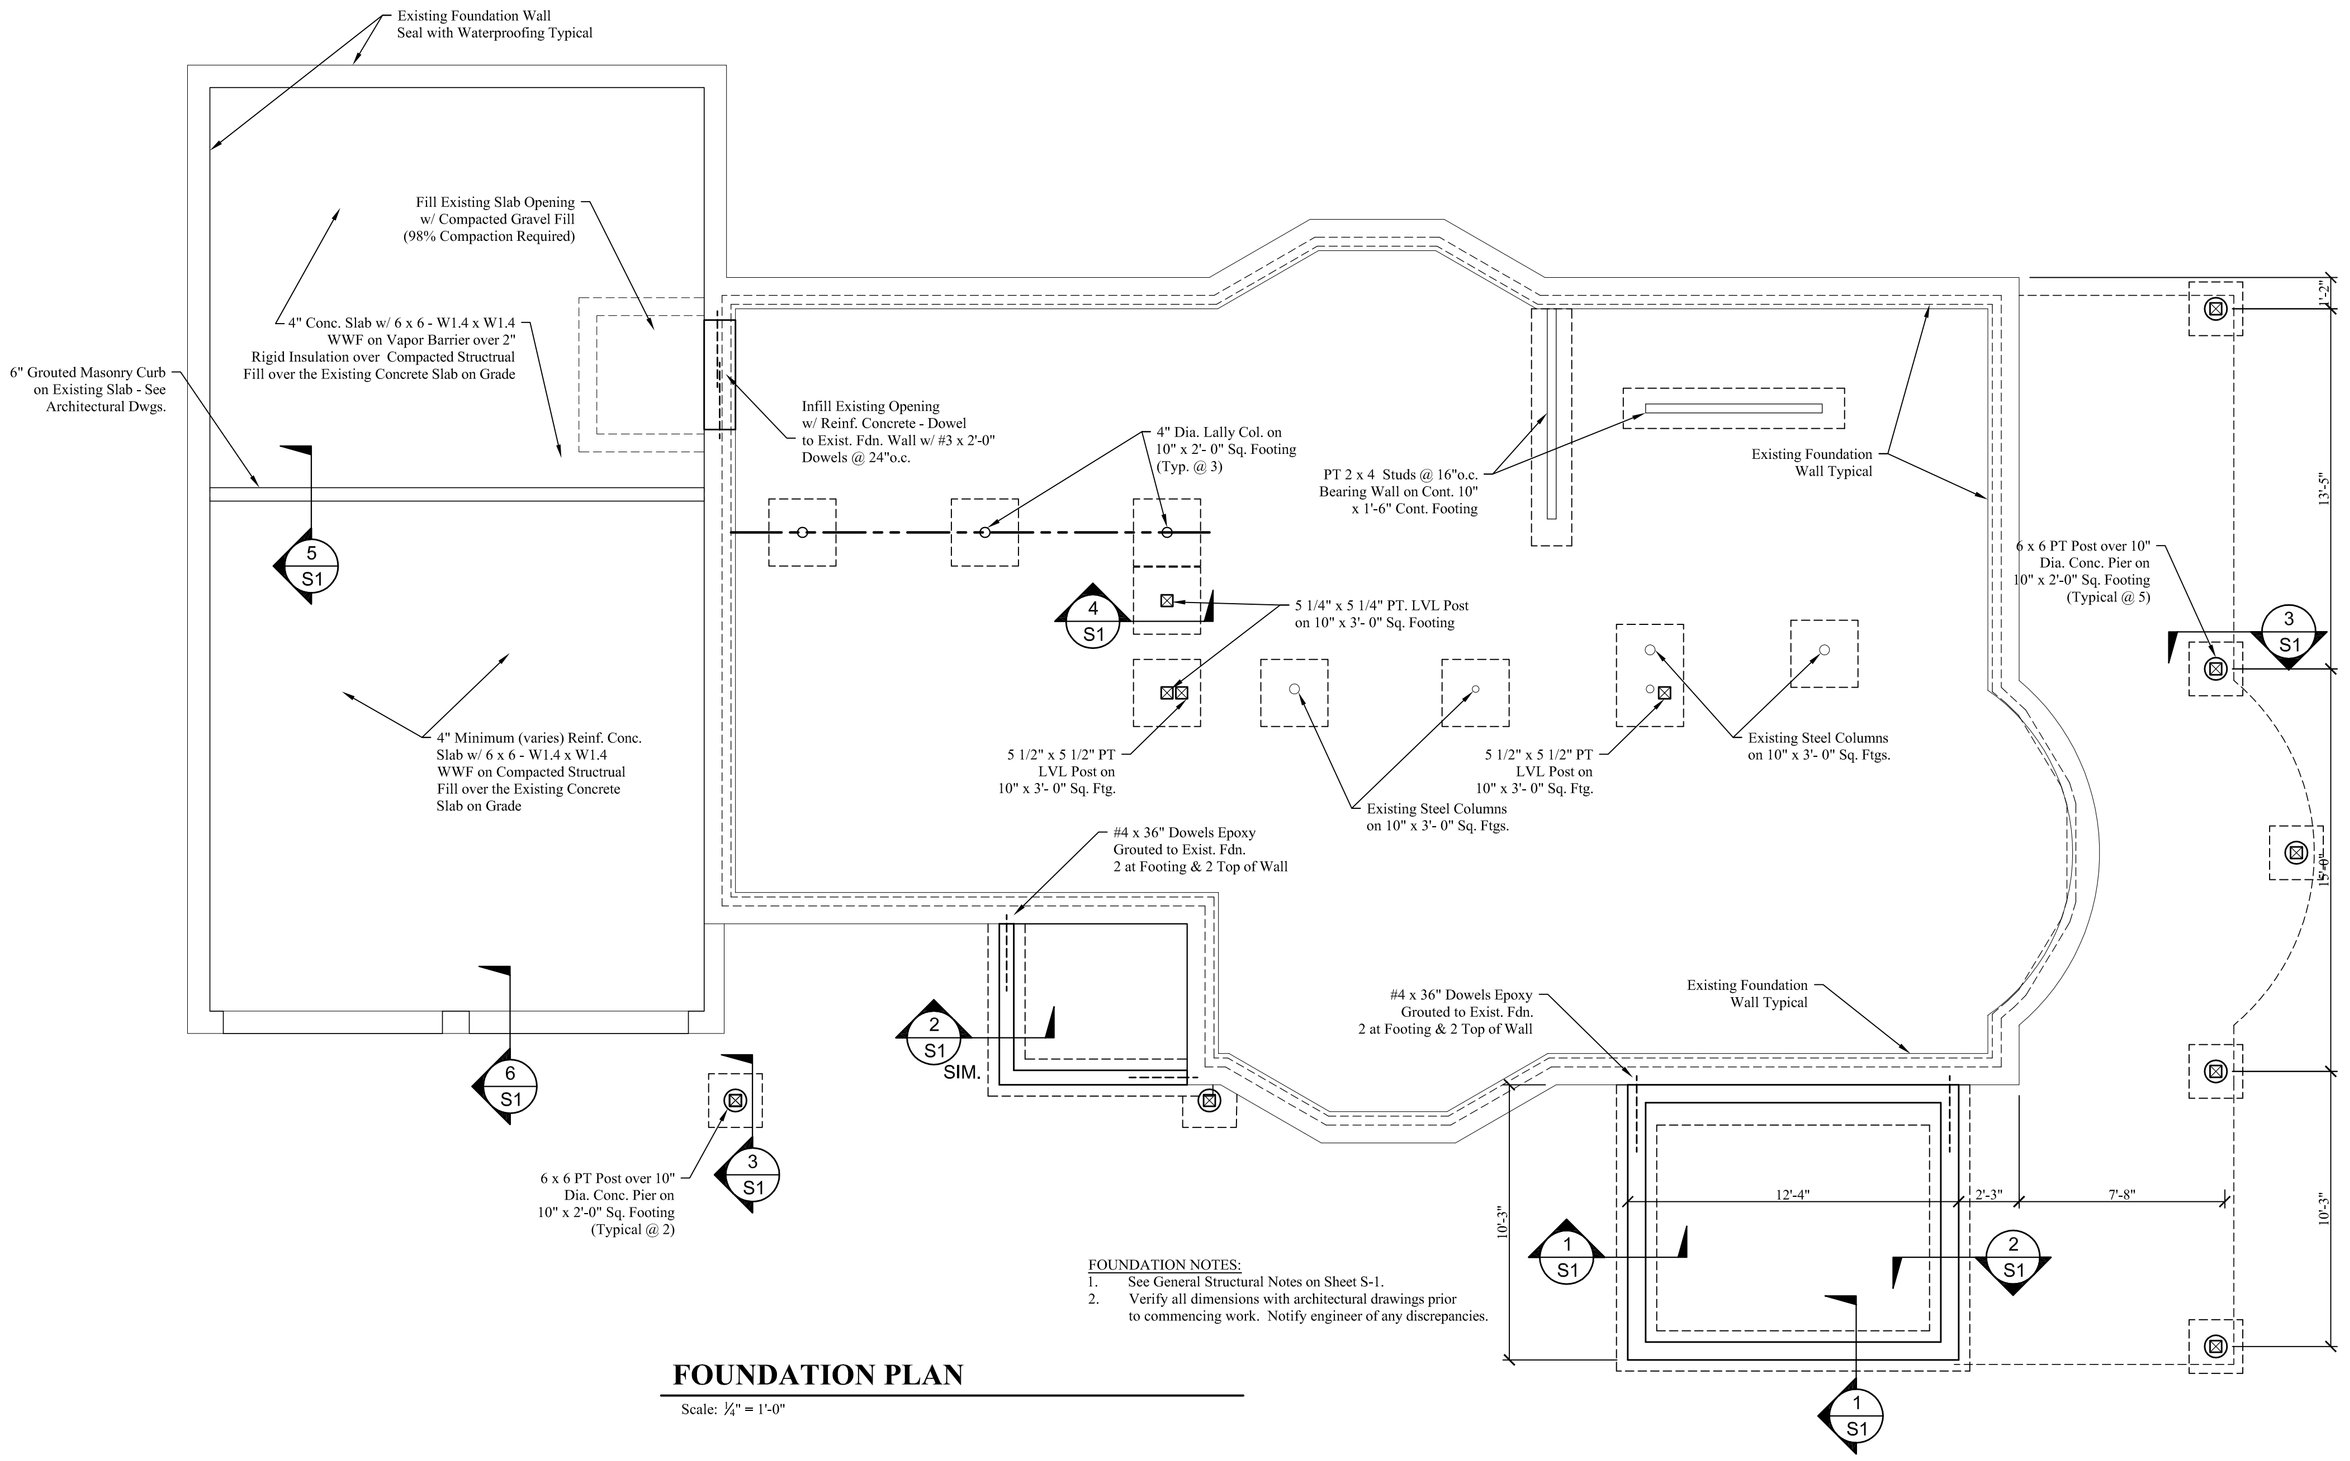

FOUNDATION NOTES:

1. See General Structural Notes on Sheet S-1.
2. Verify all dimensions with architectural drawings prior to commencing work. Notify engineer of any discrepancies.

FOUNDATION PLAN

Scale: ¼" = 1'-0"

ENGINEERING DESIGN PROFESSIONALS
Consulting Engineers
P.O. BOX 575, FREEPORT, MAINE 04032 • (207) 865-9505
EDP

PROJECT:
Building Renovations/Additions
162 Eastern Promenade, Portland, Me.

DRAWING:
FOUNDATION PLAN

STATE OF MAINE
LARRY A. WICHROSKI
No. 9580
REGISTERED PROFESSIONAL ENGINEER

DESIGNED BY: Larry A. Wichroski, P.E.
DRAWN BY: LAW
JOB #: 08114
DATE: 10 - 26 -2015

REVISIONS
1 12-04-2015
3 05-05-2017
4 08-01-2017

SHEET: S2 of 7